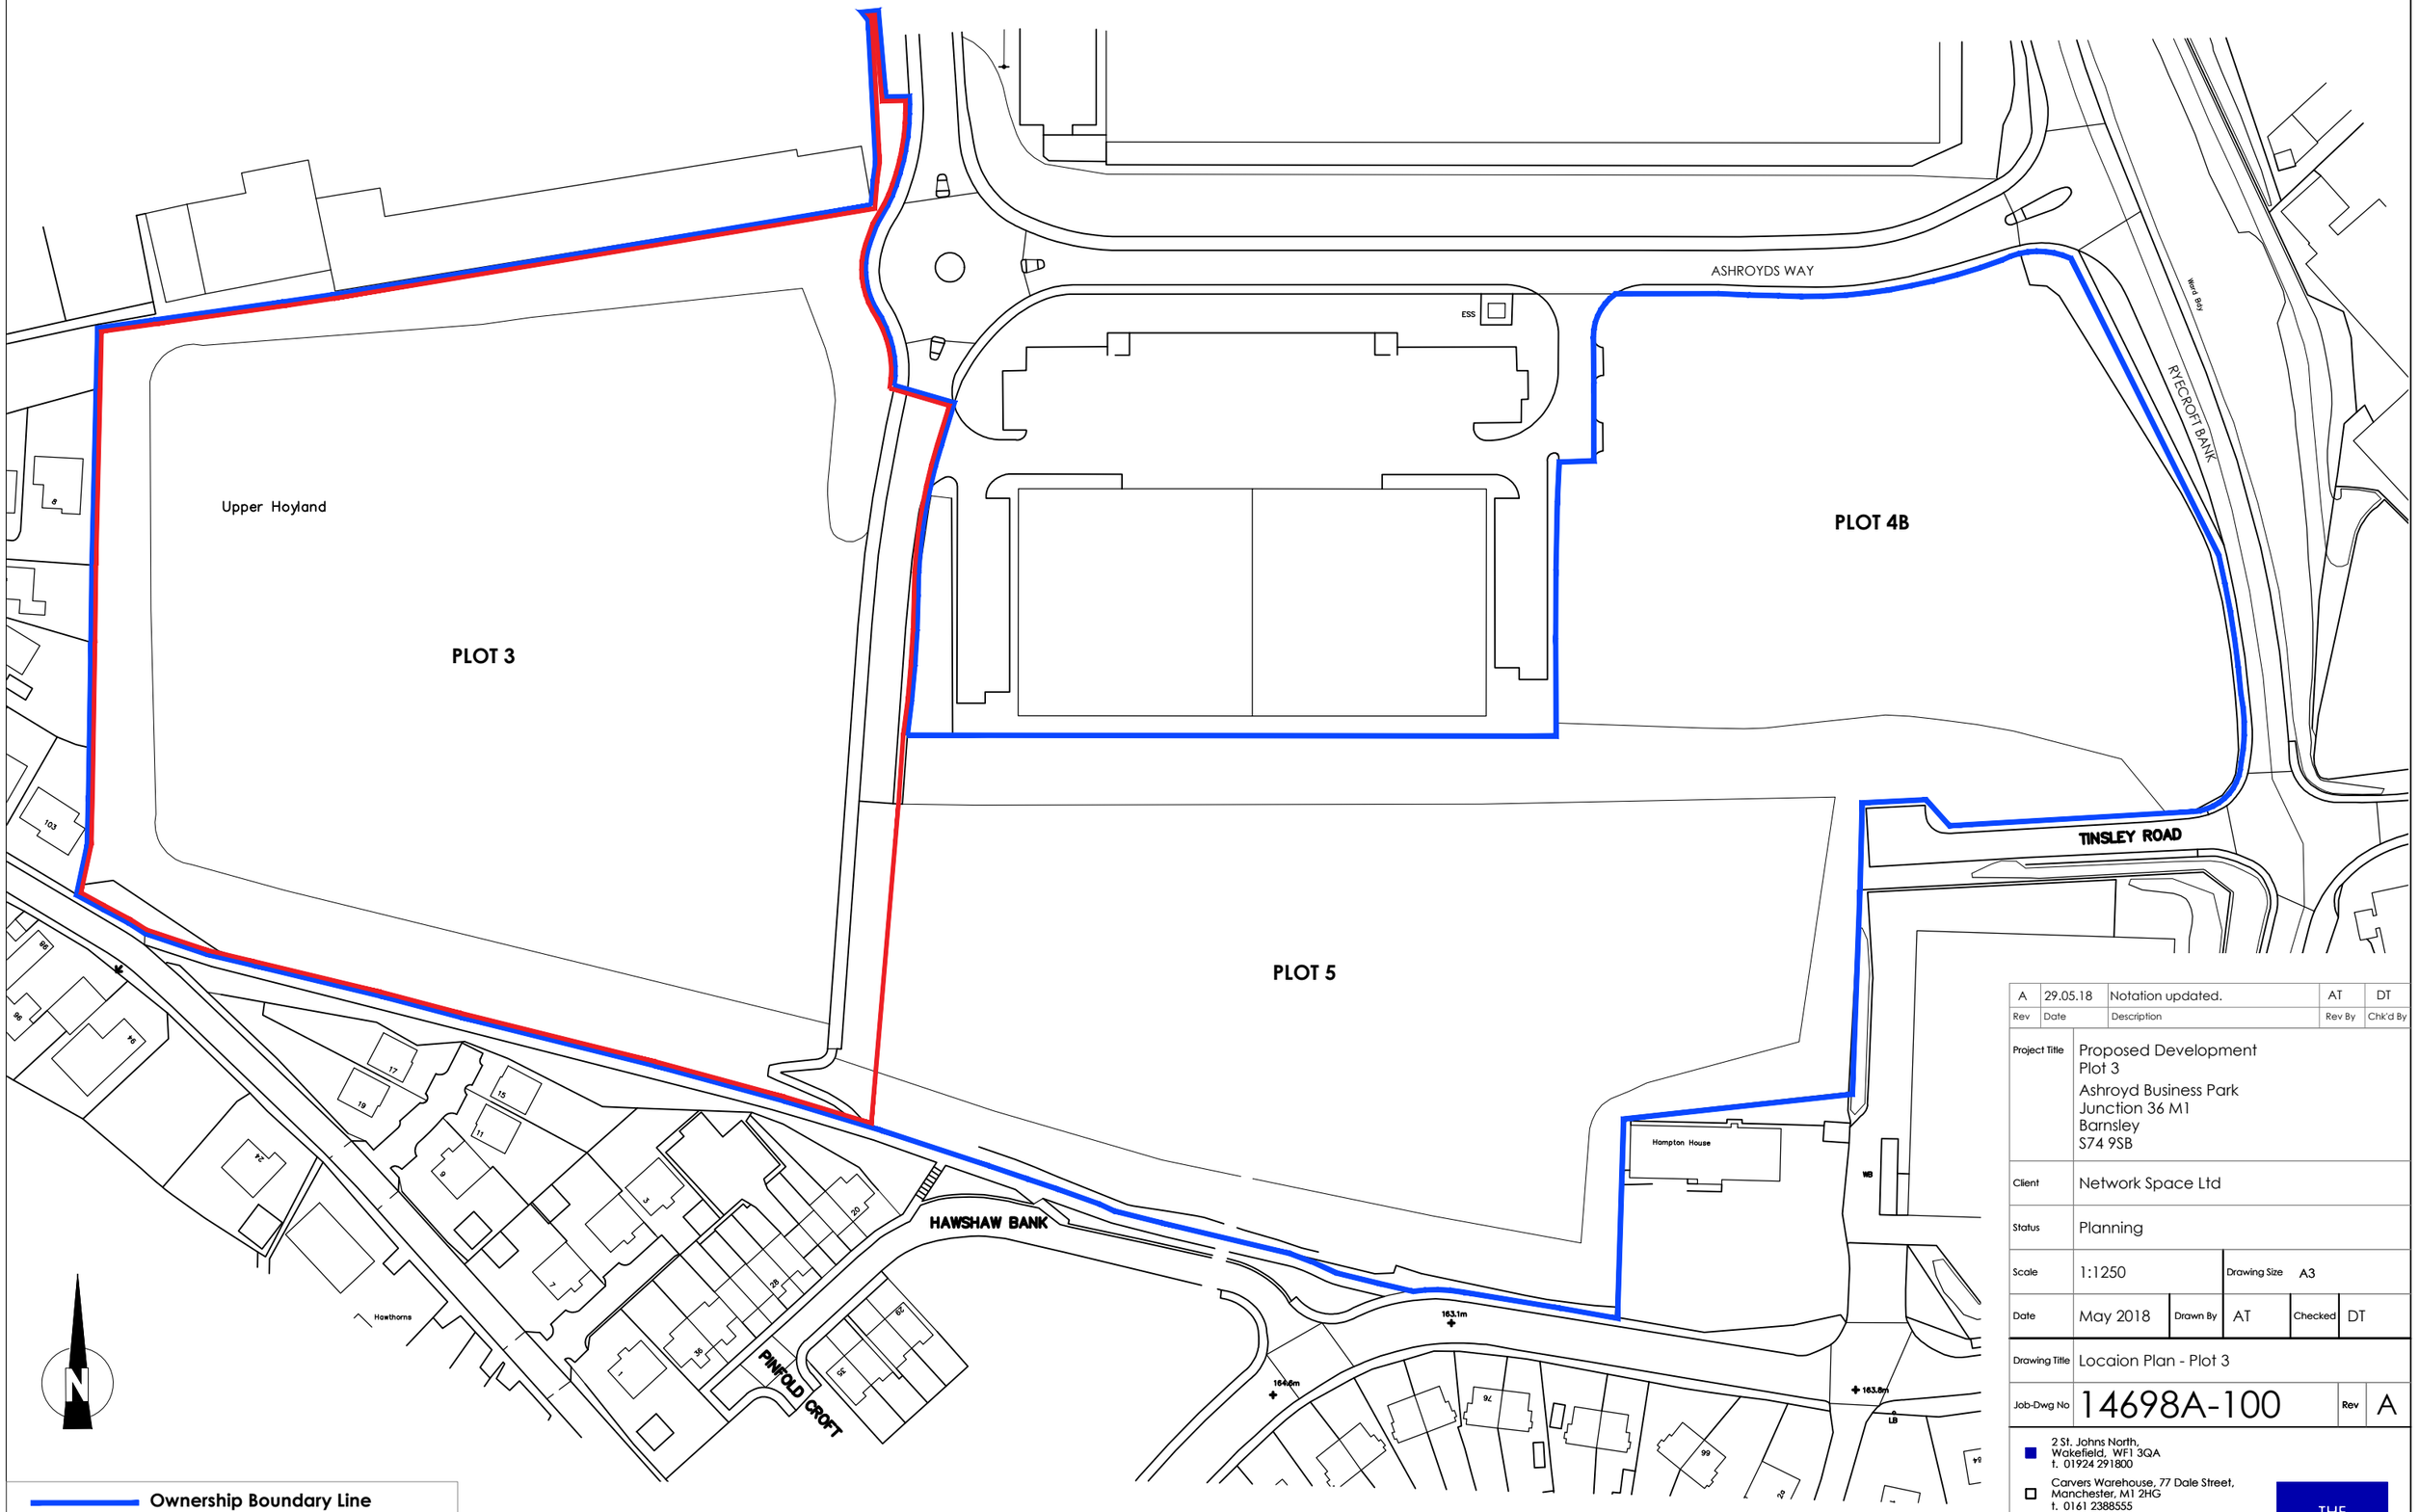


Ownership Boundary Line

Plot 3 Application Boundary Line
(6.84 Acres / 2.77 Ha)

0 12.5 25 37.5 50 62.5m
SCALE 1:1250

Ordnance Survey (c) Crown Copyright 2017.
All rights reserved. Licence number 100022432

CAD file reference 14698A \17.0 Drawings\100 Series-Planning

This drawing is copyright and may not be reproduced in whole or part without written authority. Do not scale off this drawing.

Rev	Date	Description	Rev By	Chk'd By
A	29.05.18	Notation updated.	AT	DT

Project Title	Proposed Development Plot 3 Ashroyd Business Park Junction 36 M1 Barnsley S74 9SB					
Client	Network Space Ltd					
Status	Planning					
Scale	1:1250		Drawing Size	A3		
Date	May 2018	Drawn By	AT	Checked	DT	
Drawing Title	Locaion Plan - Plot 3					
Job-Dwg No	14698A-100			Rev	A	

2 St. Johns North,
Wakefield, WF1 3QA
t. 01924 291800

Carvers Warehouse, 77 Dale Street,
Manchester, M1 2HG
t. 0161 2388555

The Old Rectory, 79 High Street,
Newport Pagnell, MK16 8AB
t. 01908 211577

101 London Road,
Reading, RG1 5BY
t. 0118 9507700

10 Gees Court, St Christophers Place,
London, W1U 1JJ
t. 0207 4091215

THE HARRIS PARTNERSHIP
ARCHITECTS
www.harrispartnership.com