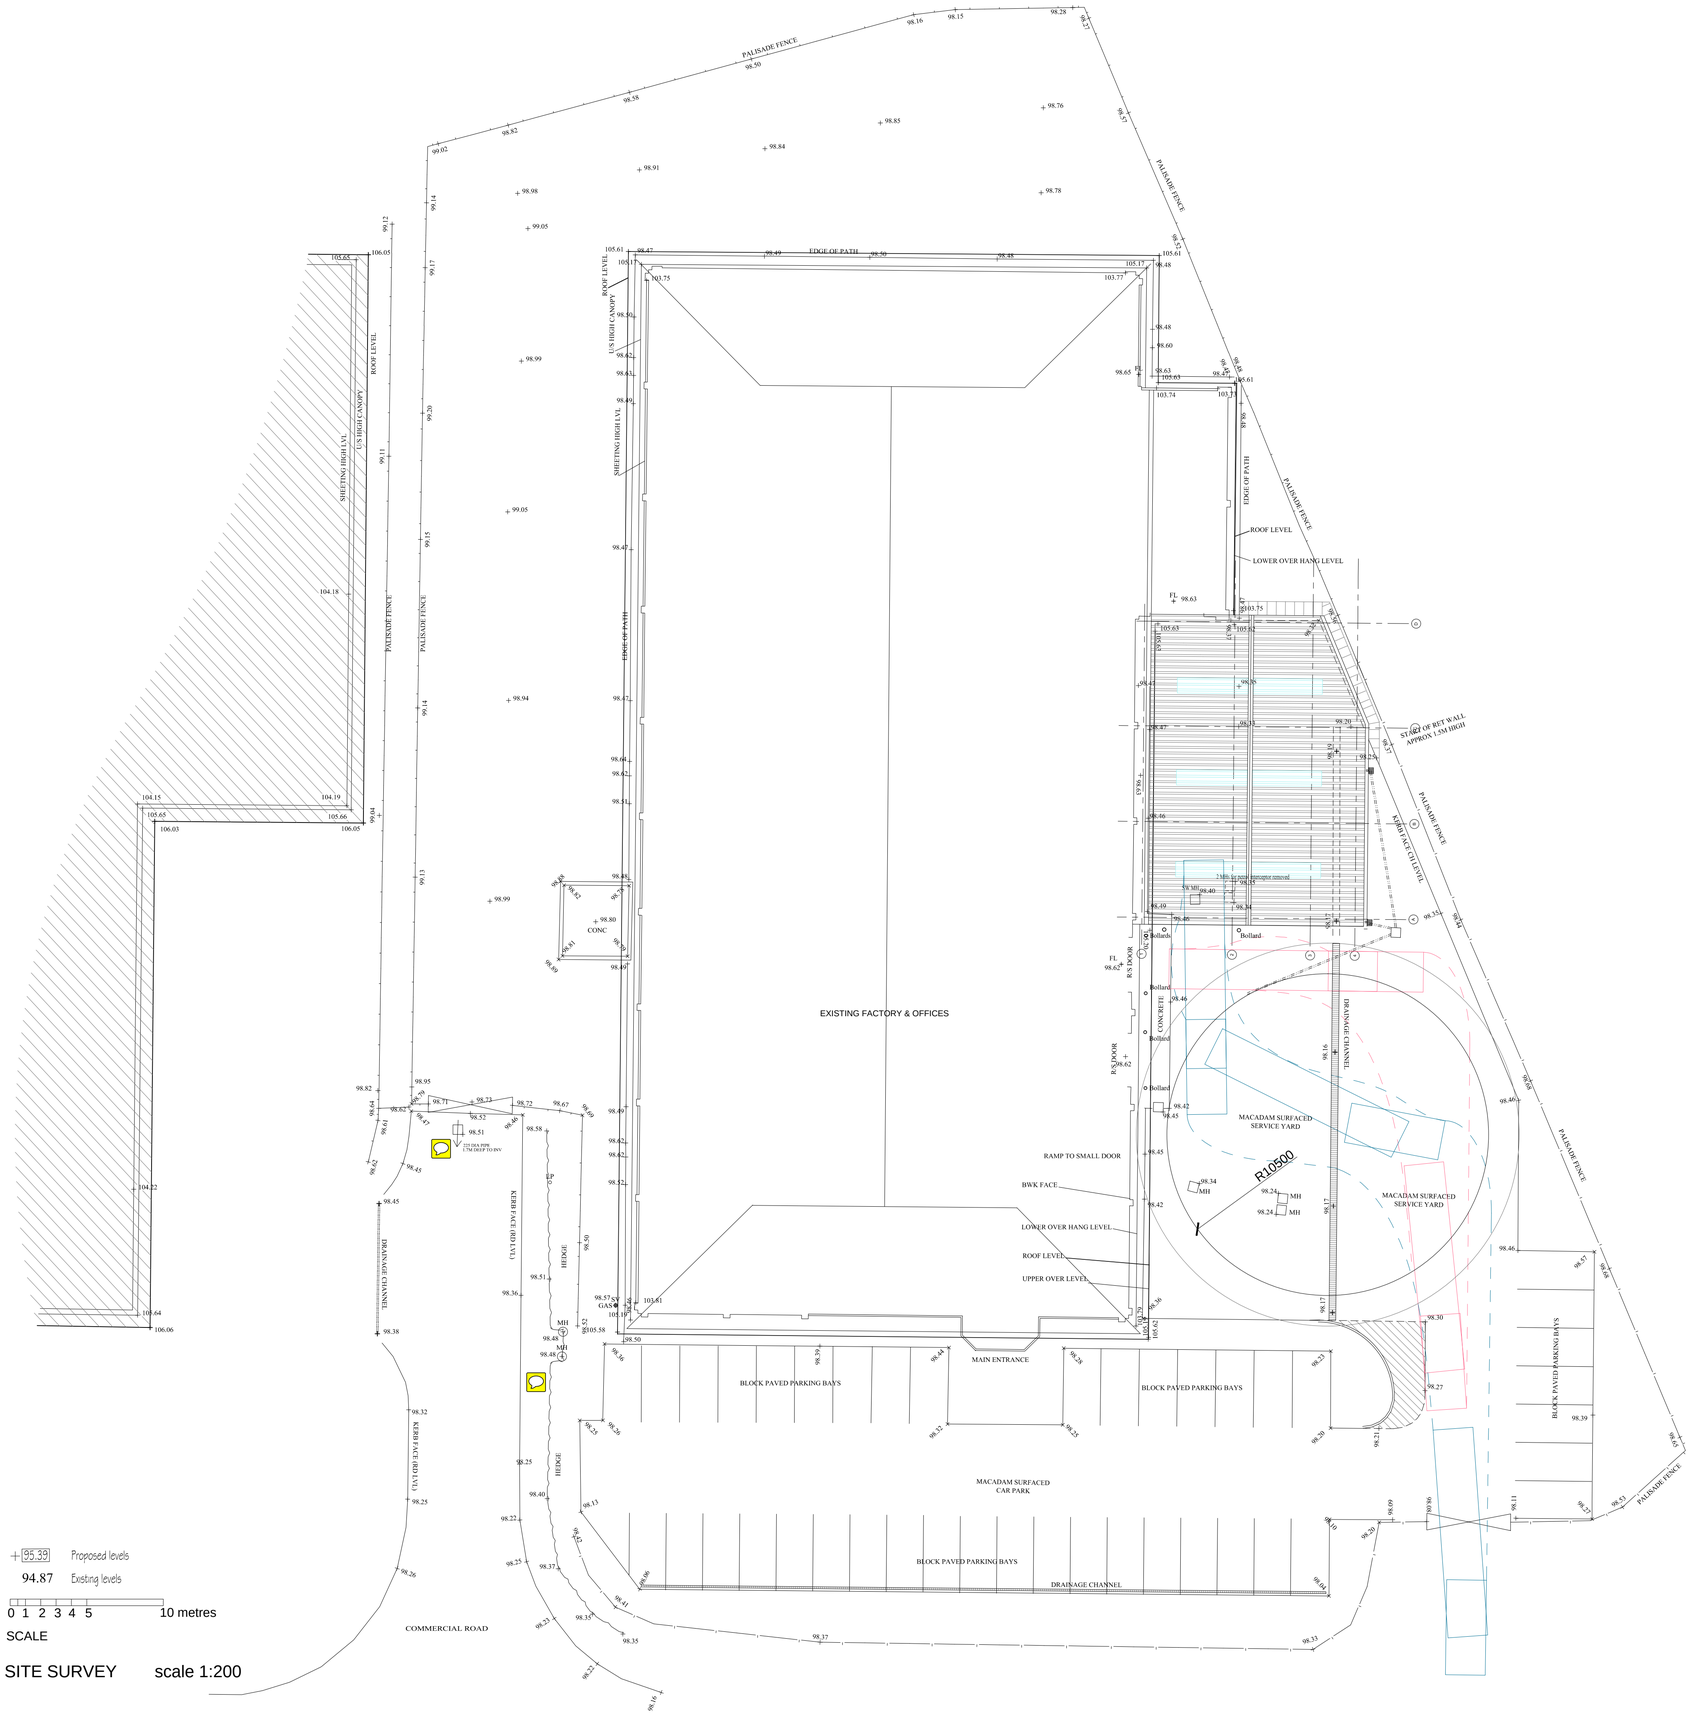


+ 95.39 Proposed levels

94.87 Existing levels

0 1 2 3 4 5 10 metres

SCALE

SITE SURVEY scale 1:200

Revisions

Scale	Drn.
1:200 @A1	PJO
Project No.	Date
329	MAY 2015
Drg. No.	Rev.
01	

Drawing

SITE SURVEY PLAN

Project

PROPOSED EXTENSION TO BUILDING PRODUCT SOLUTIONS FACTORY AT 30 COMMERCIAL RD. GOLDTHORPE, ROTHERHAM

AVOCET DESIGN ASSOCIATES
Planning & Architectural Design Consultants
4 Woodnook Close
Ashgate
Chesterfield S42 7JB
Tel/Fax: 01246 567717
Email: avocetdesign@tiscali.co.uk
Web: avocetdesign.co.uk