


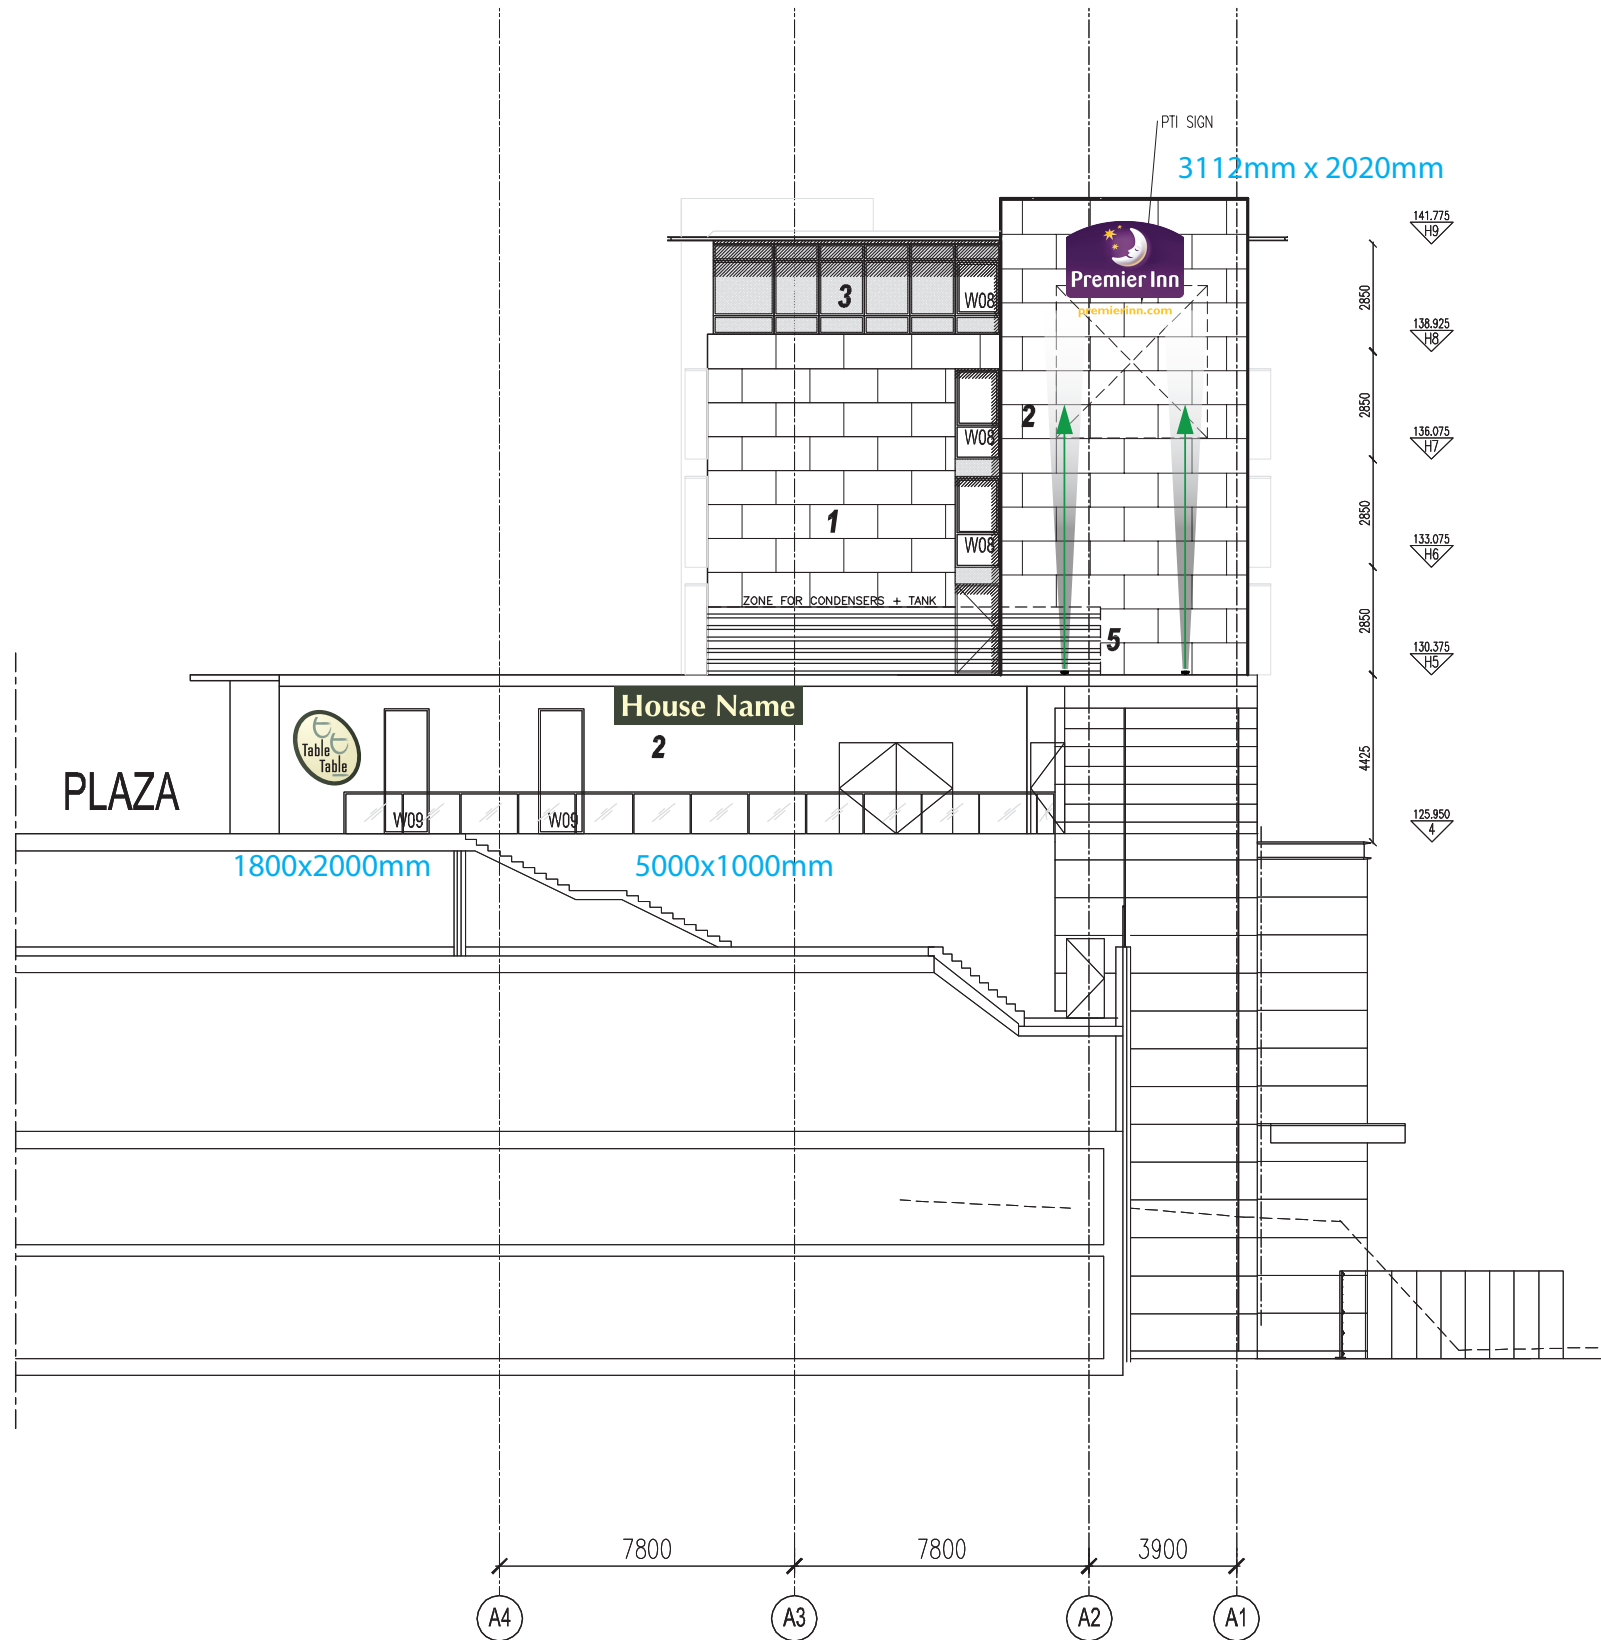

NORTH ELEVATION

