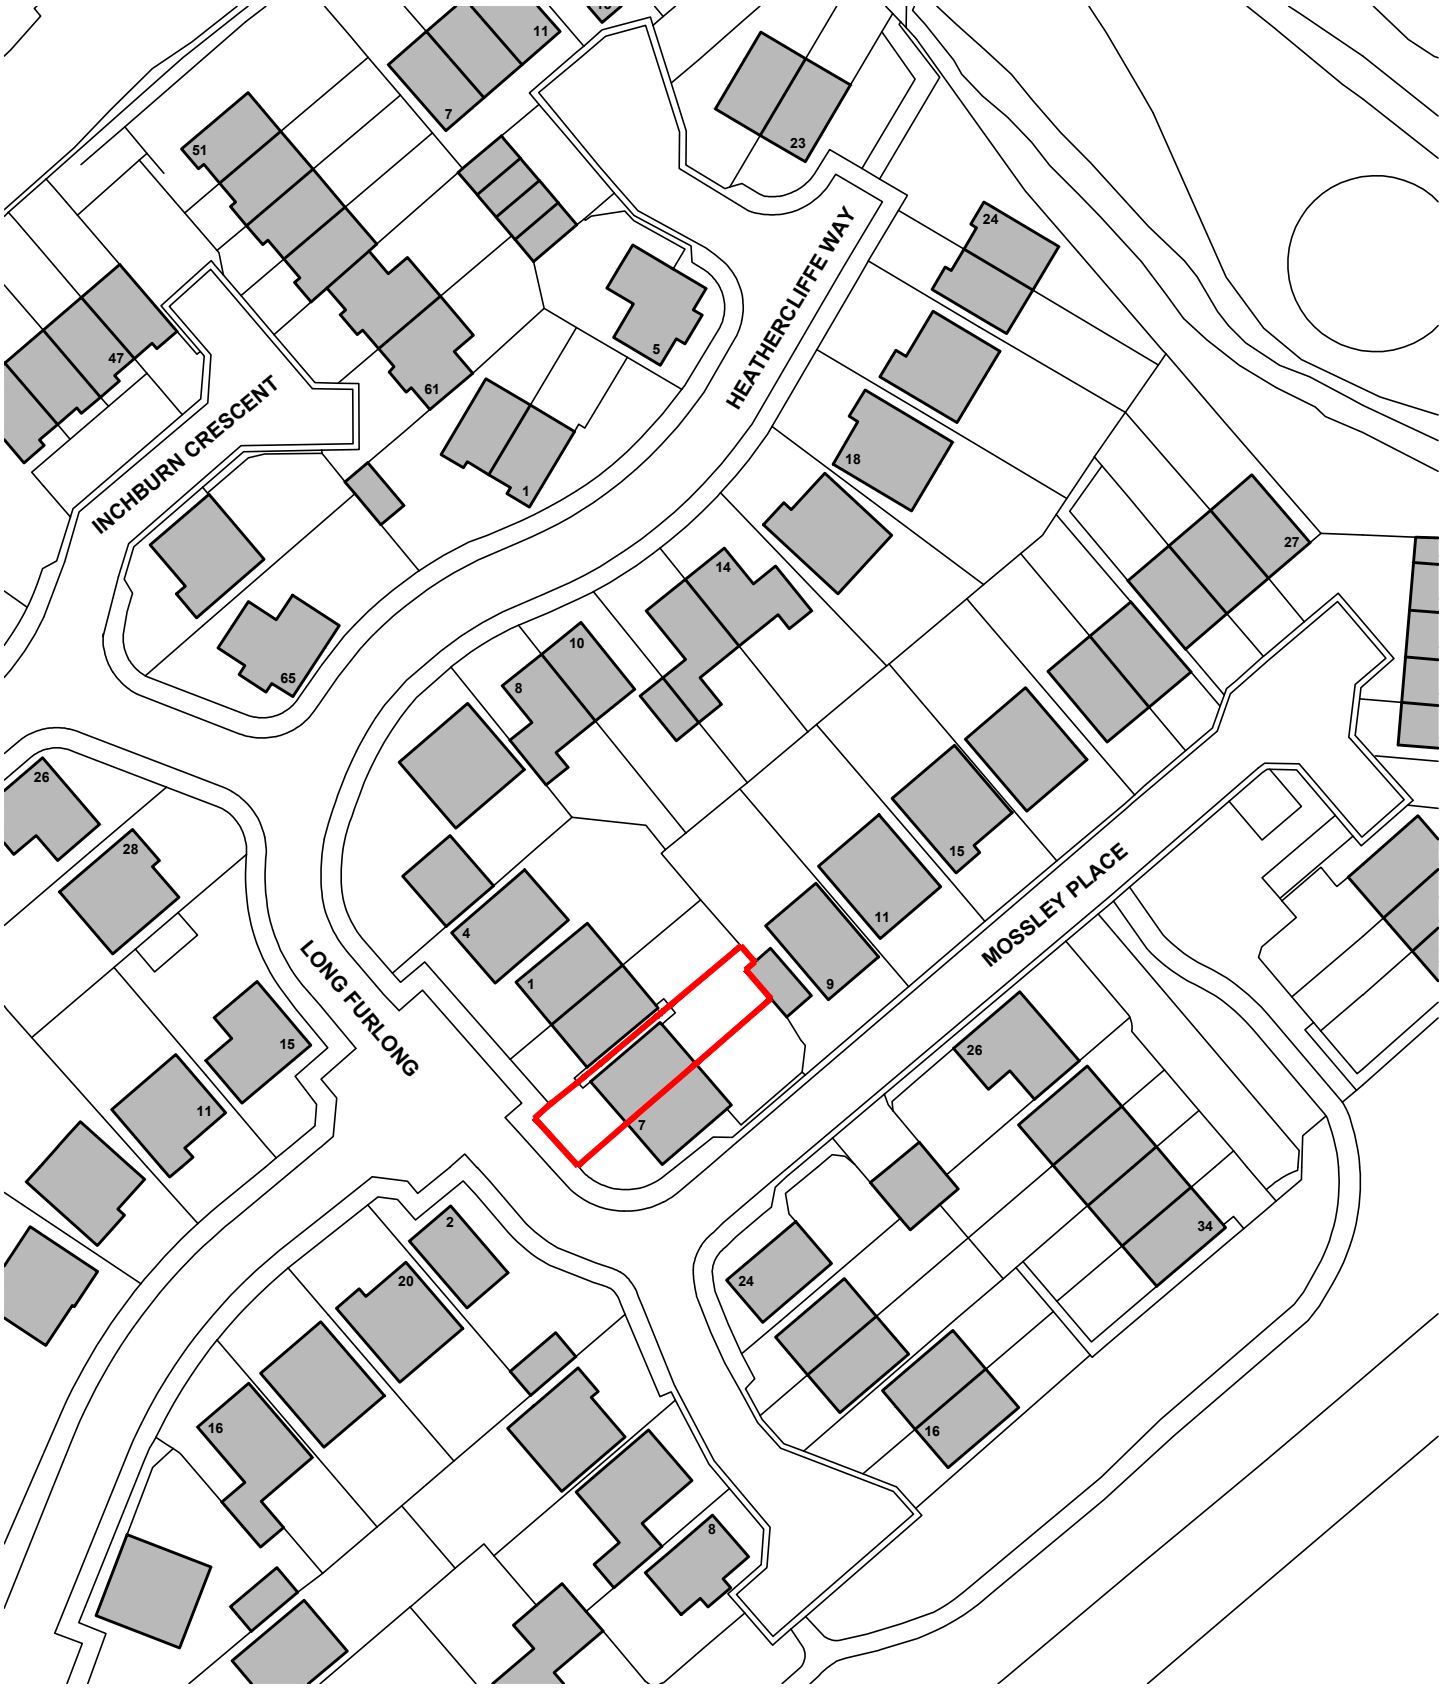


Ordnance Survey (c) Crown Copyright 2018. All rights reserved. Licence number 100022432

Drawn Scale 1:750

00m 10m 25m 50m

Penistone

Ordnance Survey, (c) Crown Copyright 2015. All rights reserved. Licence number 100022432

N

"For the purposes of Planning Consent the following applies to any copy of this drawing made by the Local Authority:

This copy has been made by and with the authority of the person required to make the plan and drawing open to public inspection pursuant to Section 47 of the Copyright, Designs and Patents Act 1988. Unless that Act provides a relevant exception to copyright, the copy must not be copied without the prior permission of the copyright owner. If any copy is made under the authority only the whole drawing including the copyright holder's name and this notice, is to be copied."

Issue Purpose: PLANNING APPLICATION

AHJ architects

The Courtyard
12a Commercial Road
Skelmanthorpe
Huddersfield
HD8 9AA

t | 07968944840
e | info@ahjarchitects.co.uk

www.ahjarchitects.co.uk

AHJ architects

Client Mrs Dignan

Project 1835 : 5 Mossley Place : Domestic Extension

Title Location Plan

-

Drawing Number 1835 – D – 20 – 001

Revision –

Issued From

Date December 18

Scale 1:1250 @ A4

Drawn BH Auth BH

Do not scale from this drawing. Work to figured dimensions, and any discrepancy to be reported to the Architect.

Refer to larger scale drawings where available.