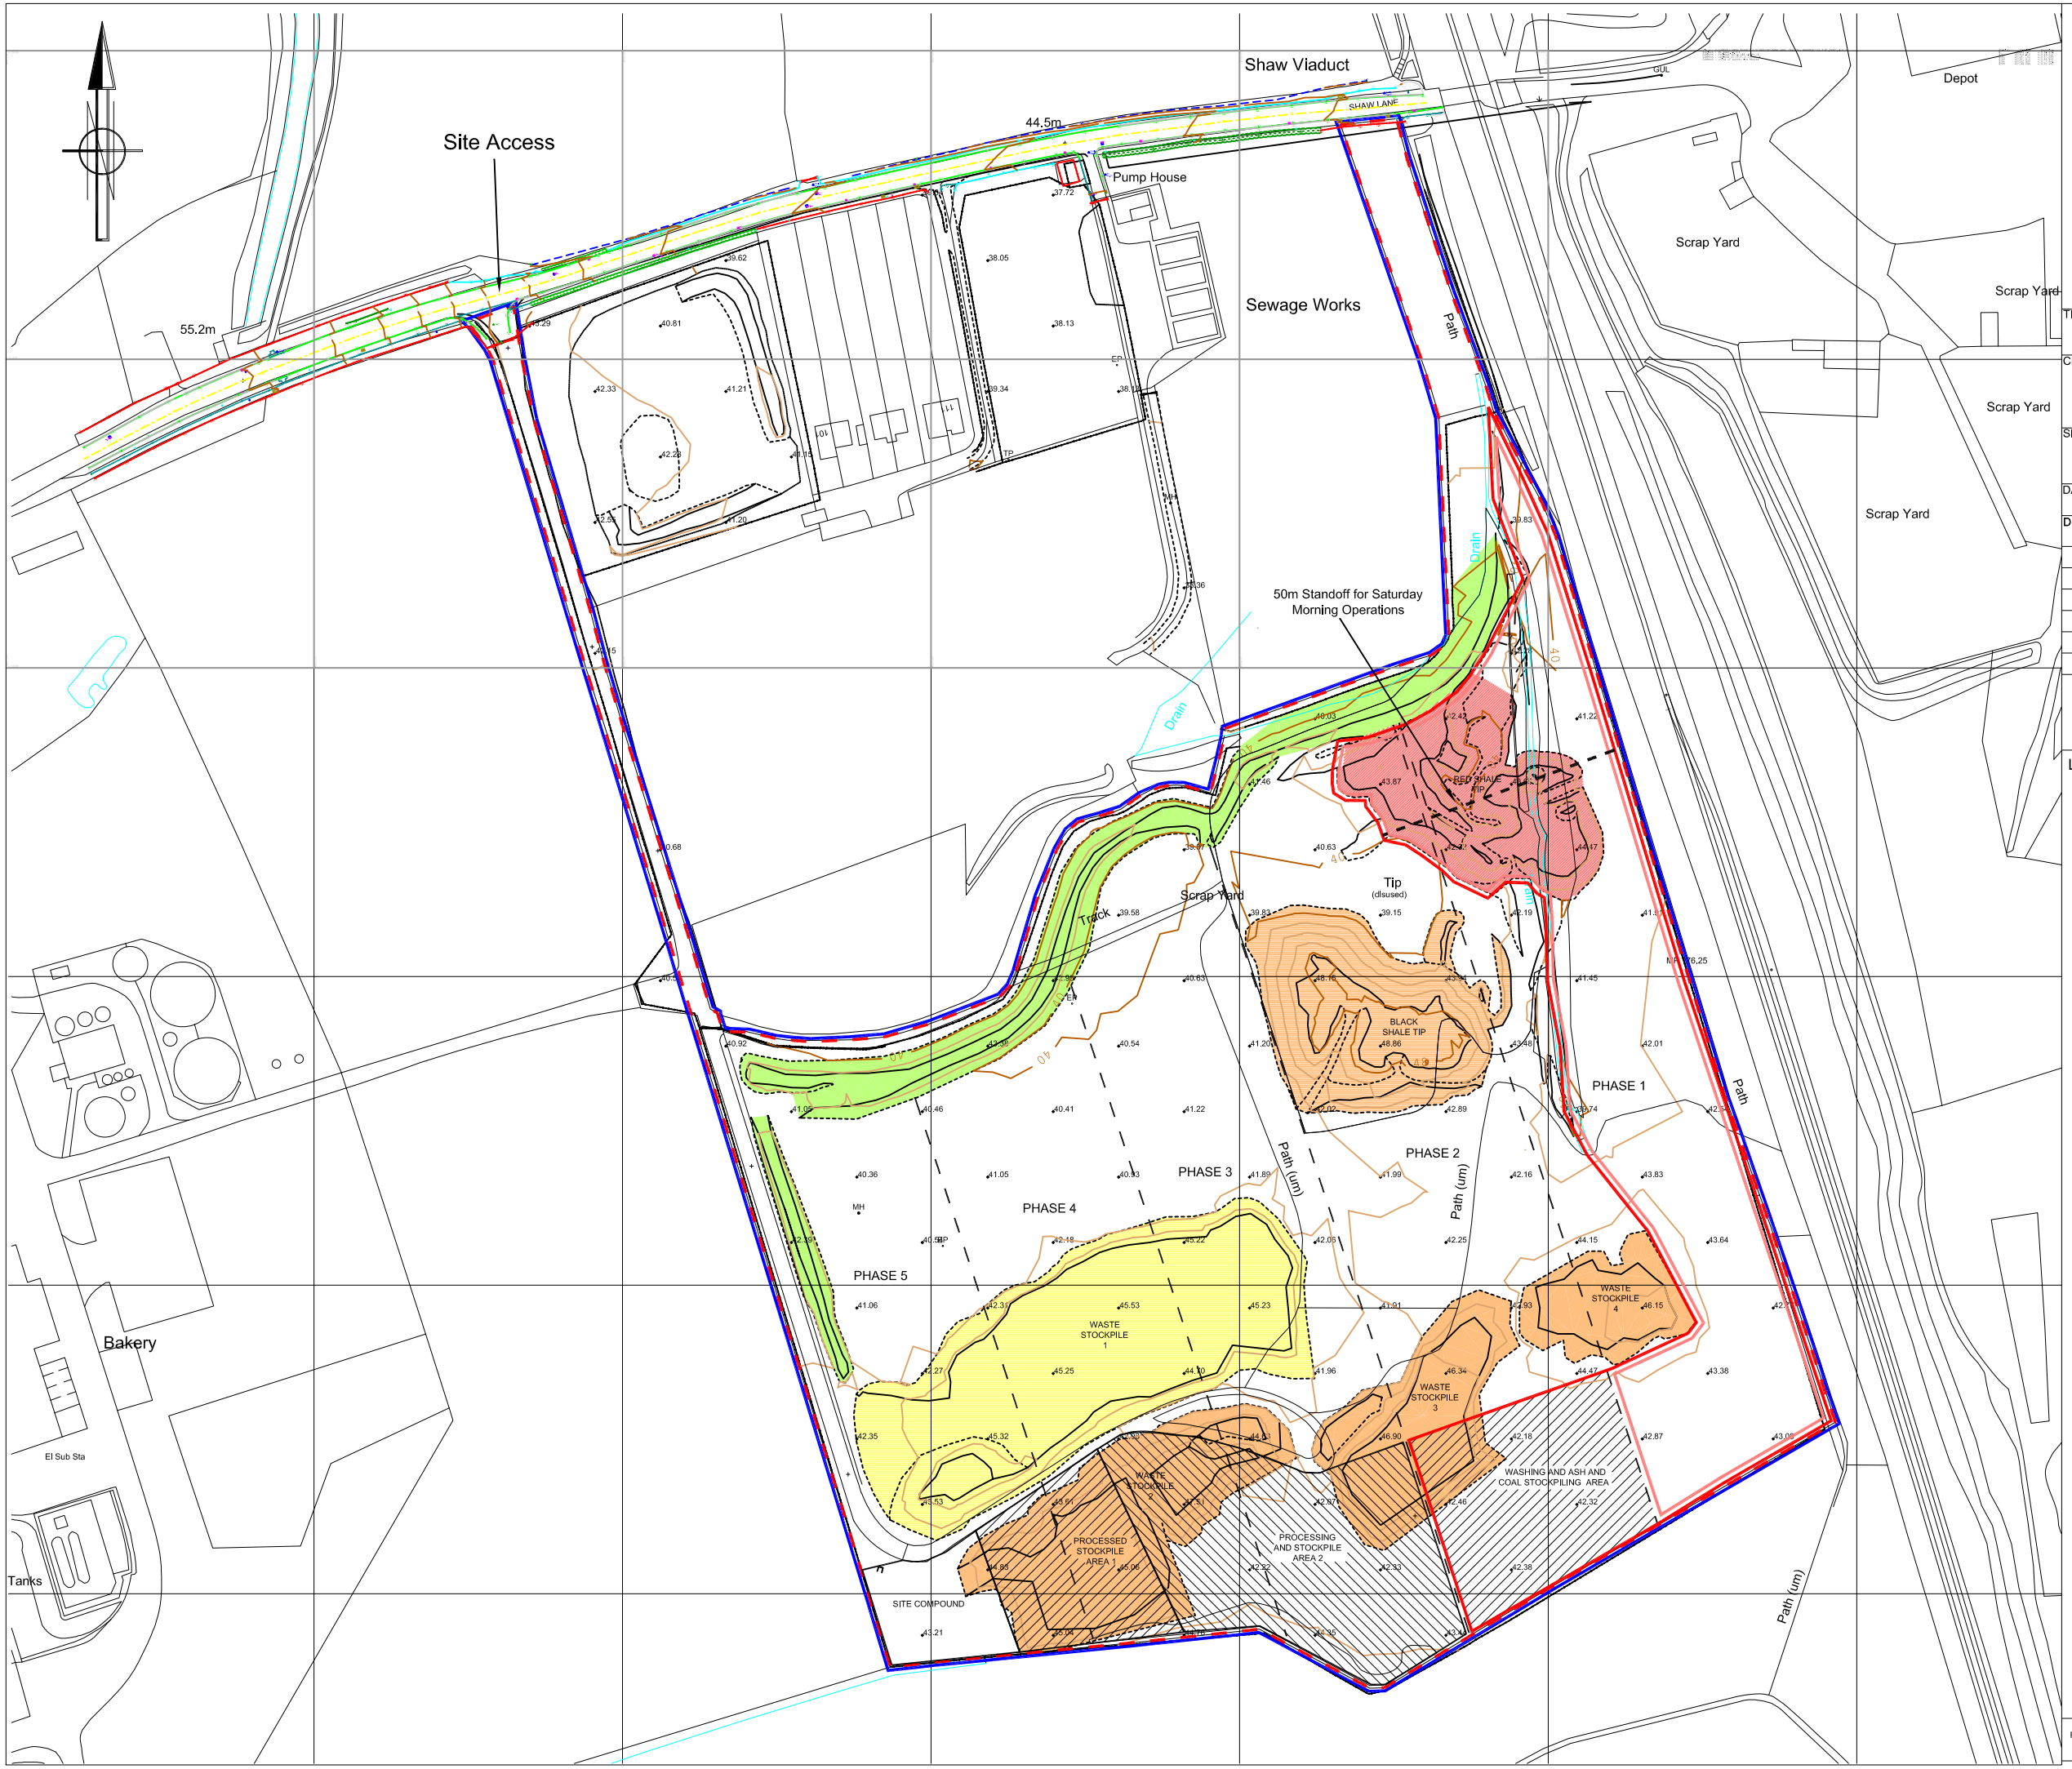


MWP PLANNING

Minerals and Waste Planning
Environmental Permitting
Quarry Consultant

10 Dobroyd, Shepley, Huddersfield HD8 8AU
Tel: 01484 604026 Mobile: 07794 597515
cjb@mwplanning.co.uk www.mwplanning.co.uk

TITLE

SITE LAYOUT

CLIENT

PORTWARD HOMES LTD
SOUTHGATE, SOUTHMOOR ROAD
BRIERLEY, BARNSLEY S72 9EU

SITE

FORMER CARLTON COLLIERY
SHAW LANE, CARLTON, BARNSLEY

DATE	DRAWN BY	CHECKED BY
19/11/2013	CJB	CJB
DRAWING NO 10103/05D	SCALE 1:2000 @ A3	

REV	AMENDMENT	DATE
A	Add Ownership Boundary	03/01/2014
B	Add Washing/Stockpile Area	17/02/2014
D	Add Ash Extraction Area	07/05/2014

This drawing and the information contained therein is issued in confidence and is the copyright of MWP Planning. Disclosure of this Information to third parties without permission is forbidden as is copying or replication.

LEGEND

- Planning Permission Boundary (2011/1248)
- Planning Application Boundary
- Land under the control of the Applicant
- Screen Mound
- Ash Excavation Area

Reproduced from the Ordanance Survey Map with the permission of the Controller of Her Majesty's Stationery Office Crown Copyright Reserved. Licence No. ES 100048169