

ROOF - ashalt shingles
WALLS - timber horizontal boarding
stained brown

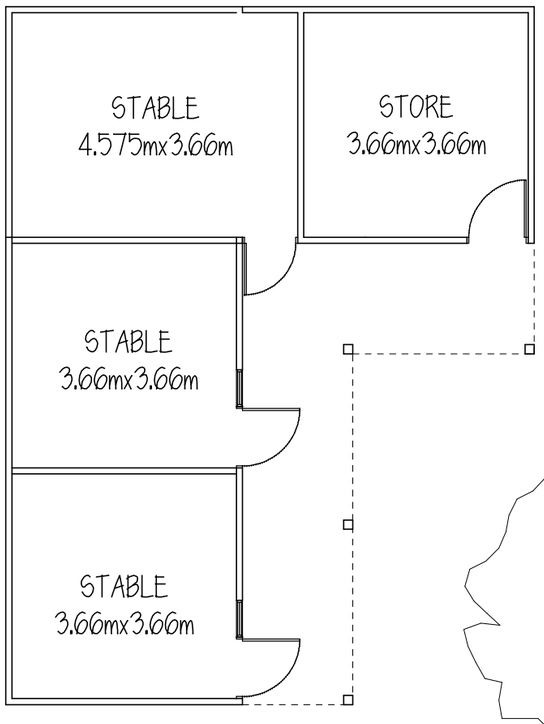



GROUND FLOOR

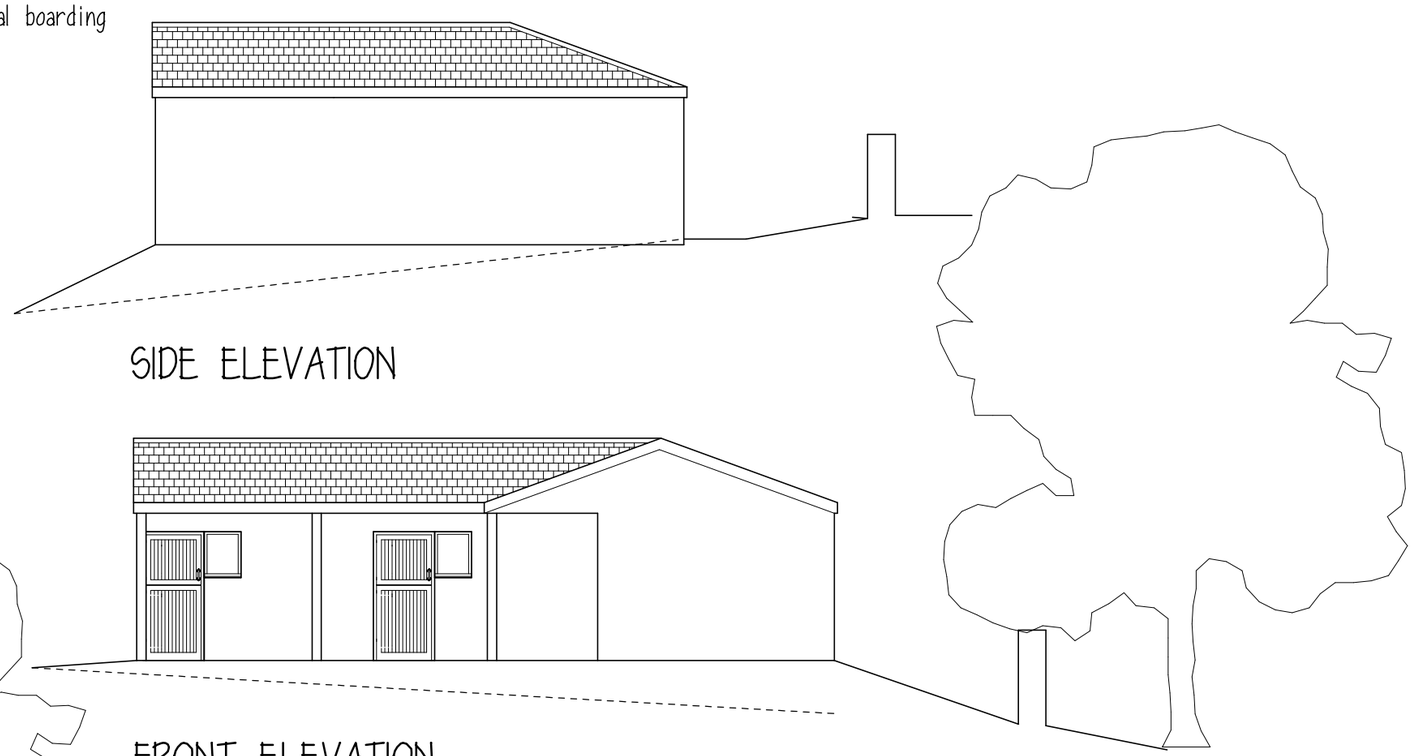

SIDE ELEVATION

FRONT ELEVATION

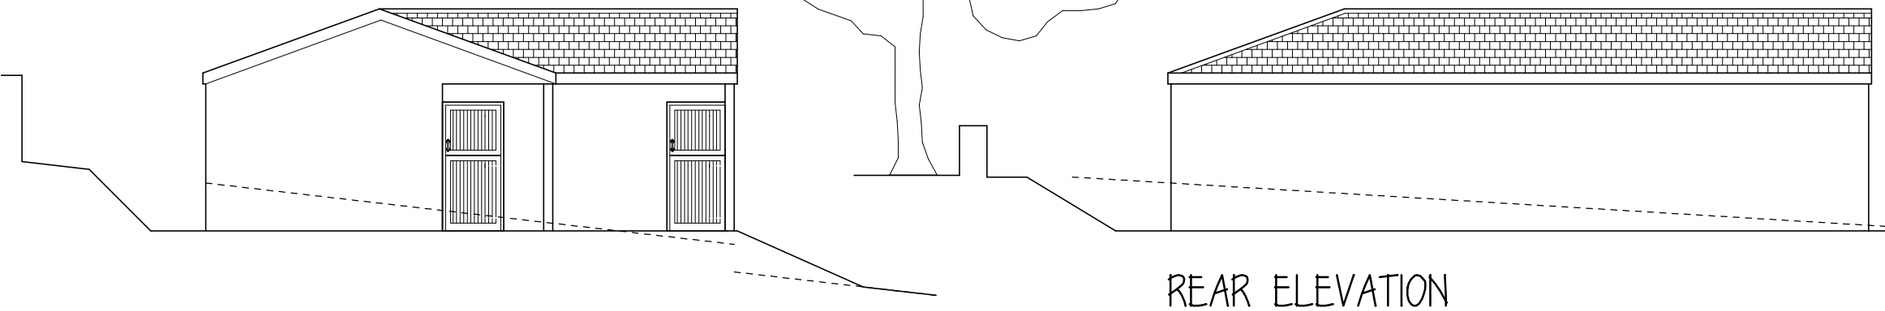

REAR ELEVATION

Mr & Mrs A QUINEY

PROPOSED STABLES
PLASHWOOD
WELL HILL RD
GREEN MOOR

PLANS & ELEVATIONS

1:100@A3 MAR.14

**Peter Thompson**
"Linwood"
Barnsley Road
Dodworth
Barnsley S75 3JR
M.C.I.A.T.
tel. 01226 201391
m. 07973251730
e-mail peter-thompson@hotmail.co.uk