
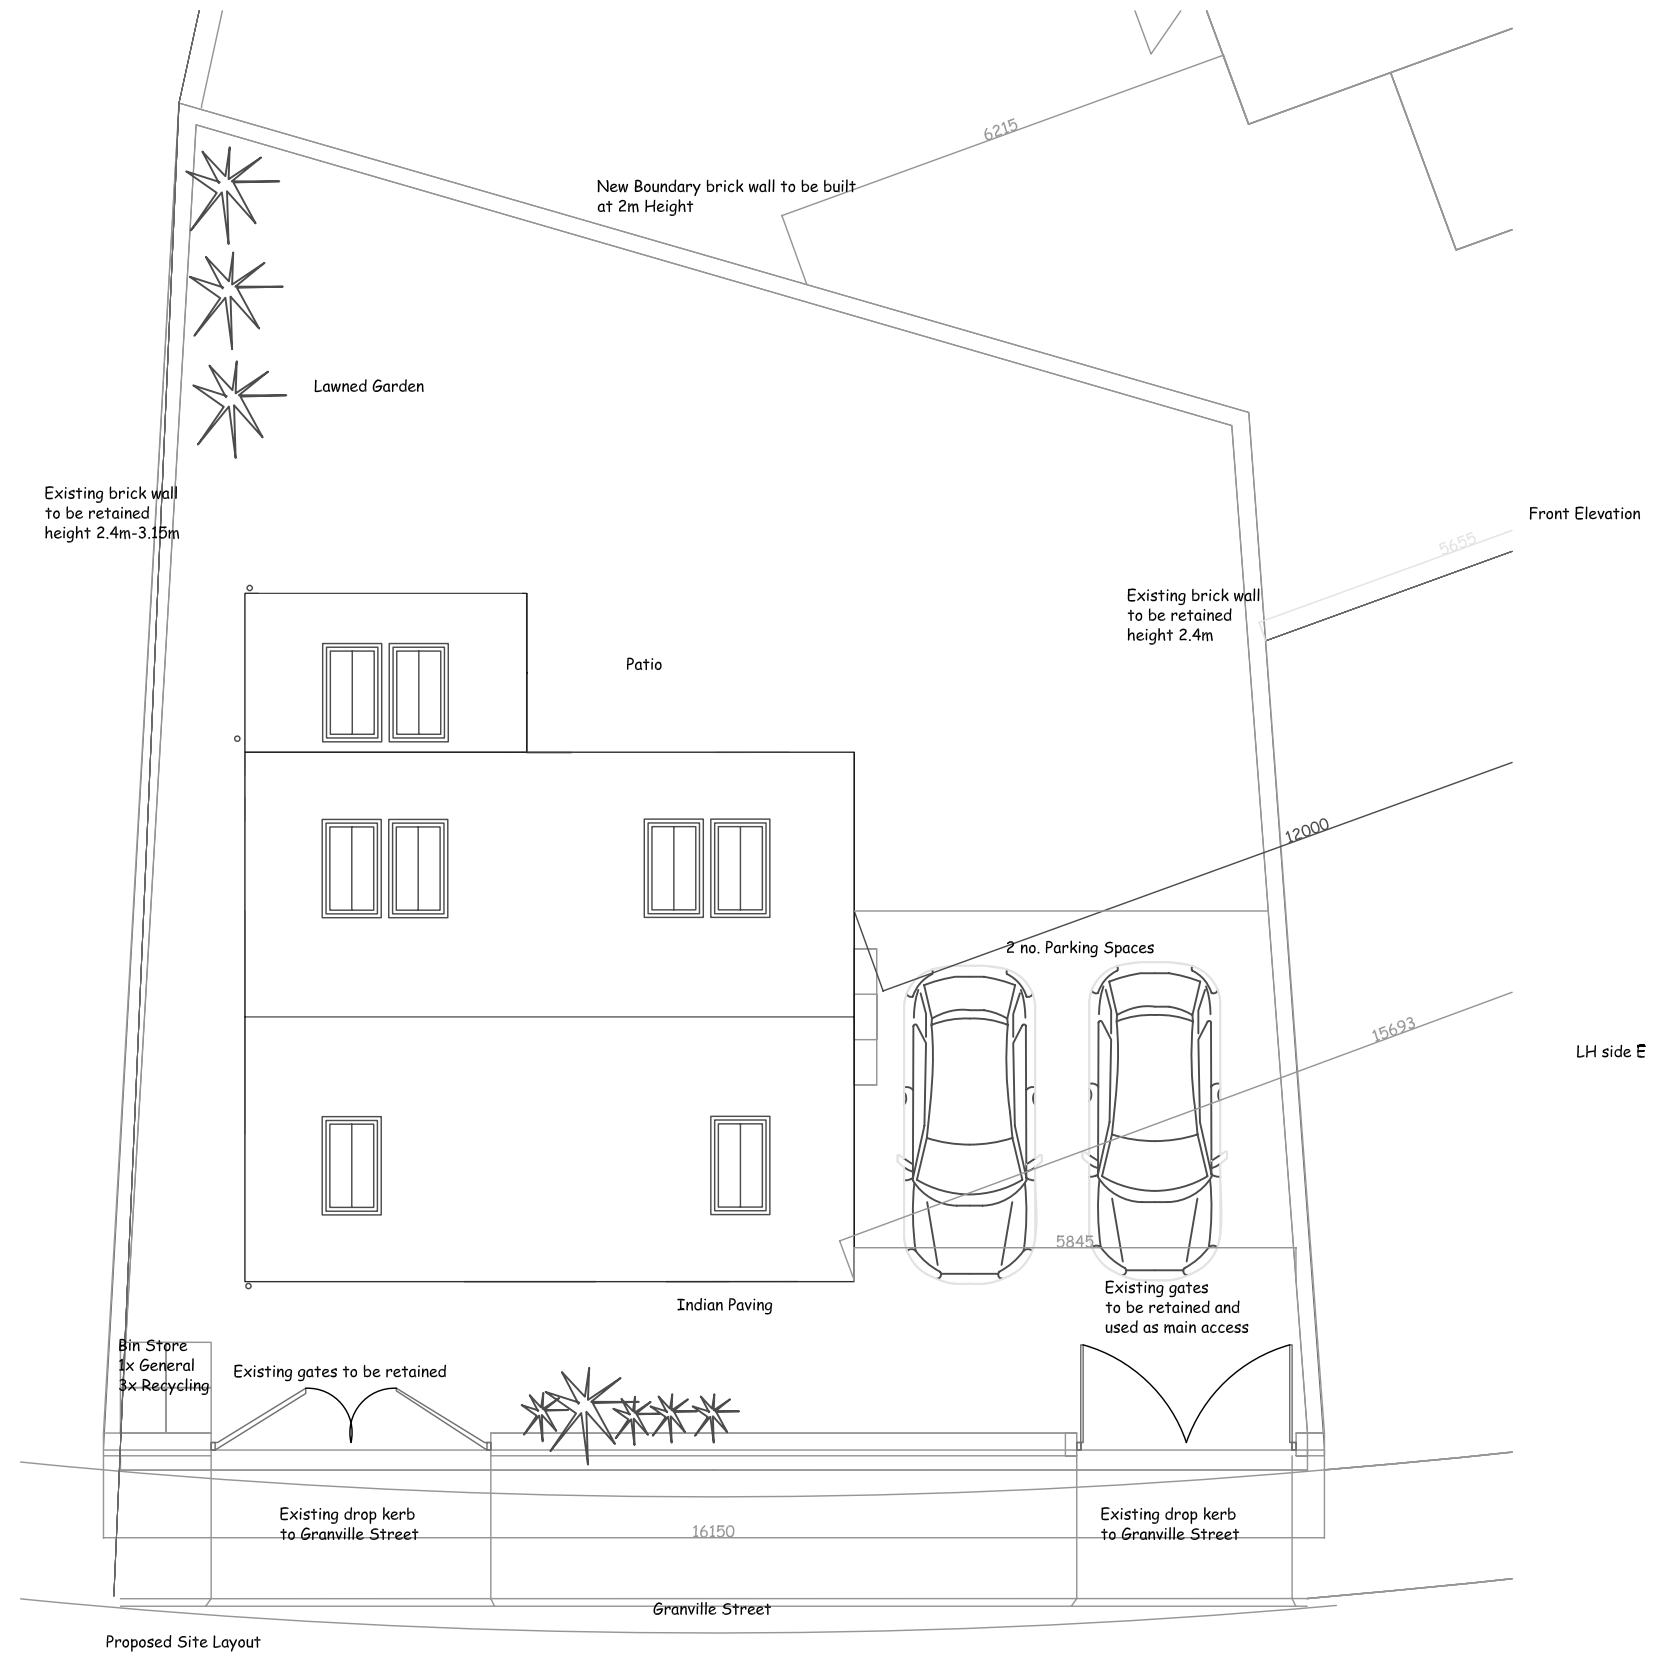


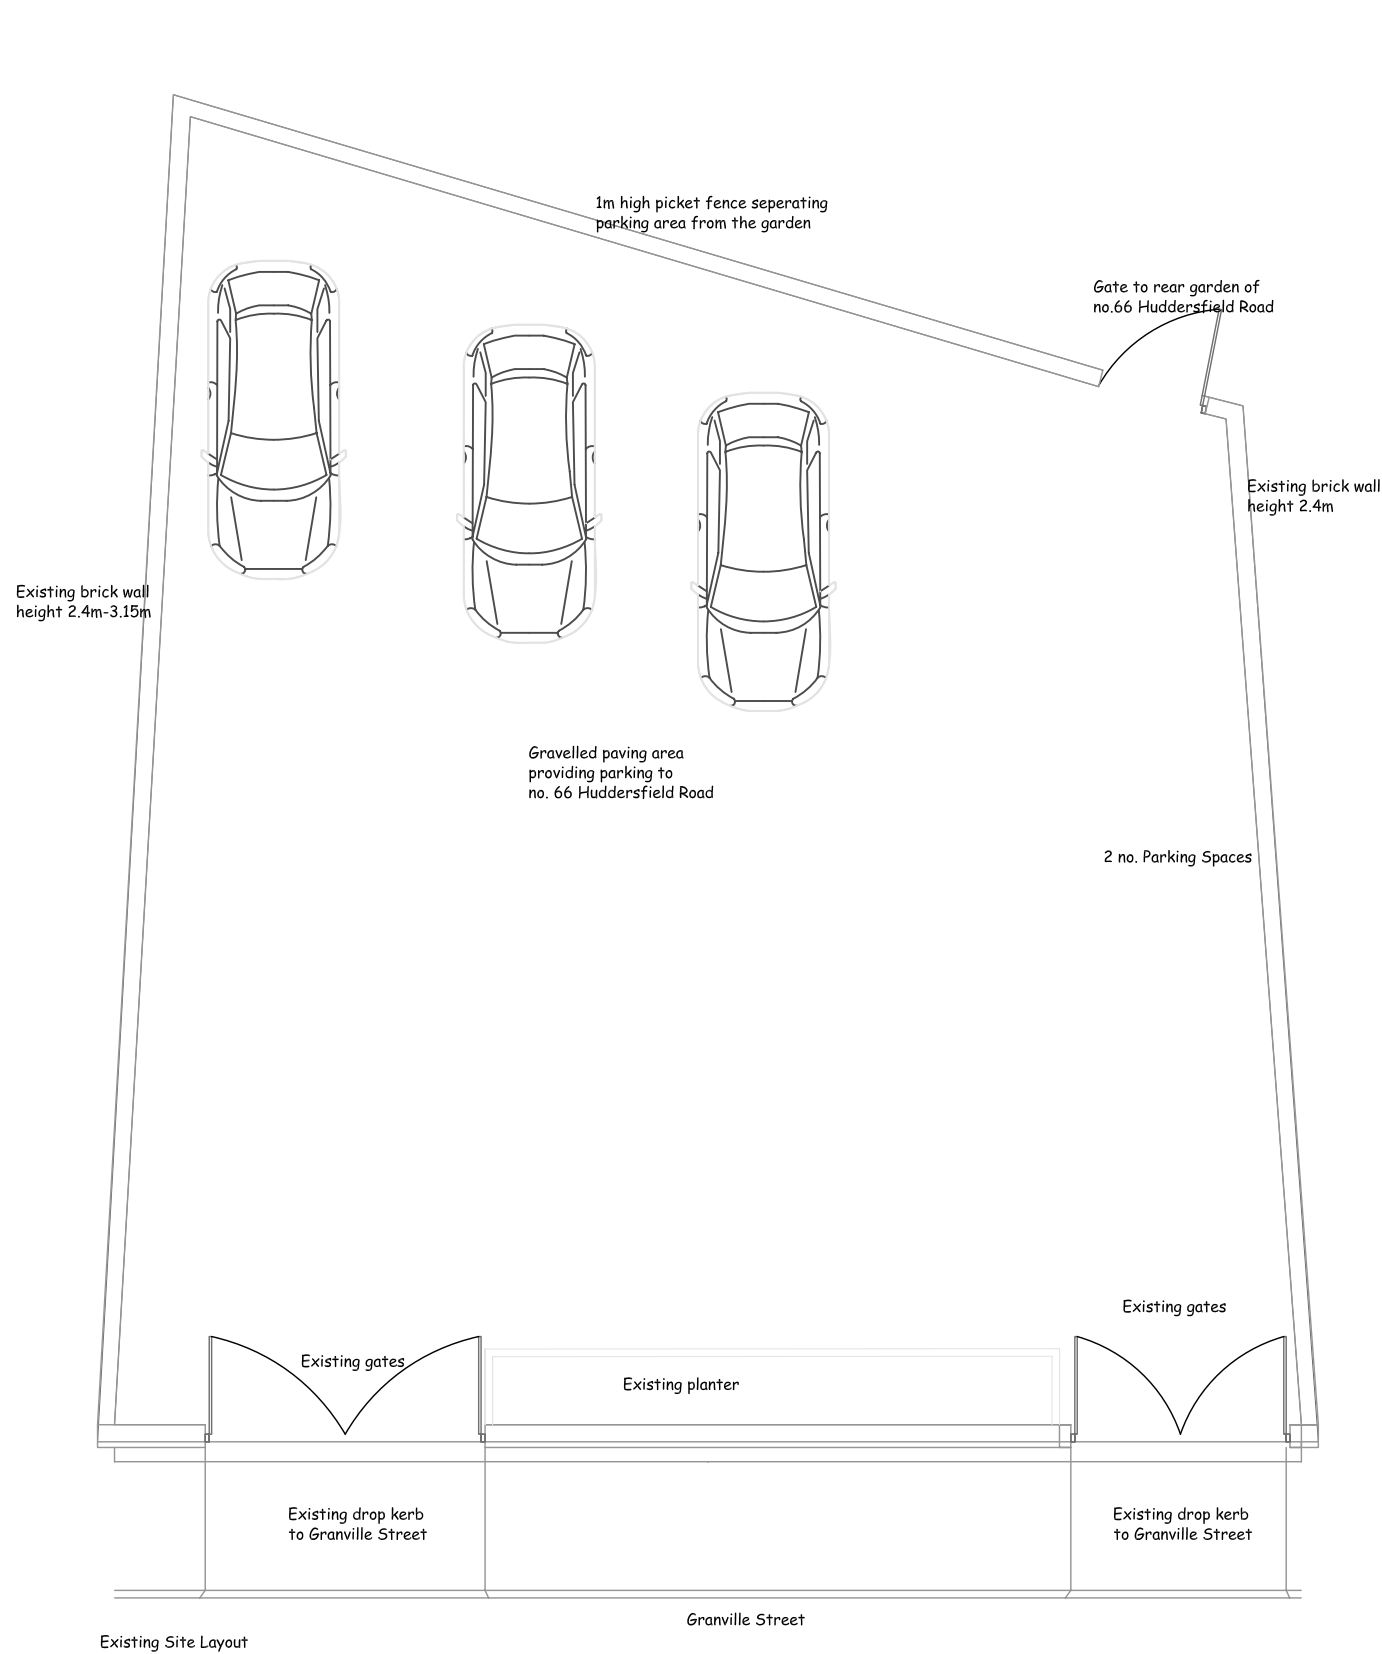

SITE
PROPOSED NEW DWELLING AT GRANVILLE STREET, BARNSELY

CLIENT
MR J. P. CHEETHAM & MISS J. EARNSHAW

DRAWING TITLE
EXISTING AND PROPOSED SITE LAYOUT

<u>DRAWING NO.</u>	<u>SCALE</u>	<u>DATE</u>	<u>REVISION</u>
36.01	1:100@A3	17.03.2020	B

Rev A - House width reduced to accomdate parking and taper in titles 02.05.2020
Rev B - House reduced in size and scale in accordance with planners comments 20.09.2020