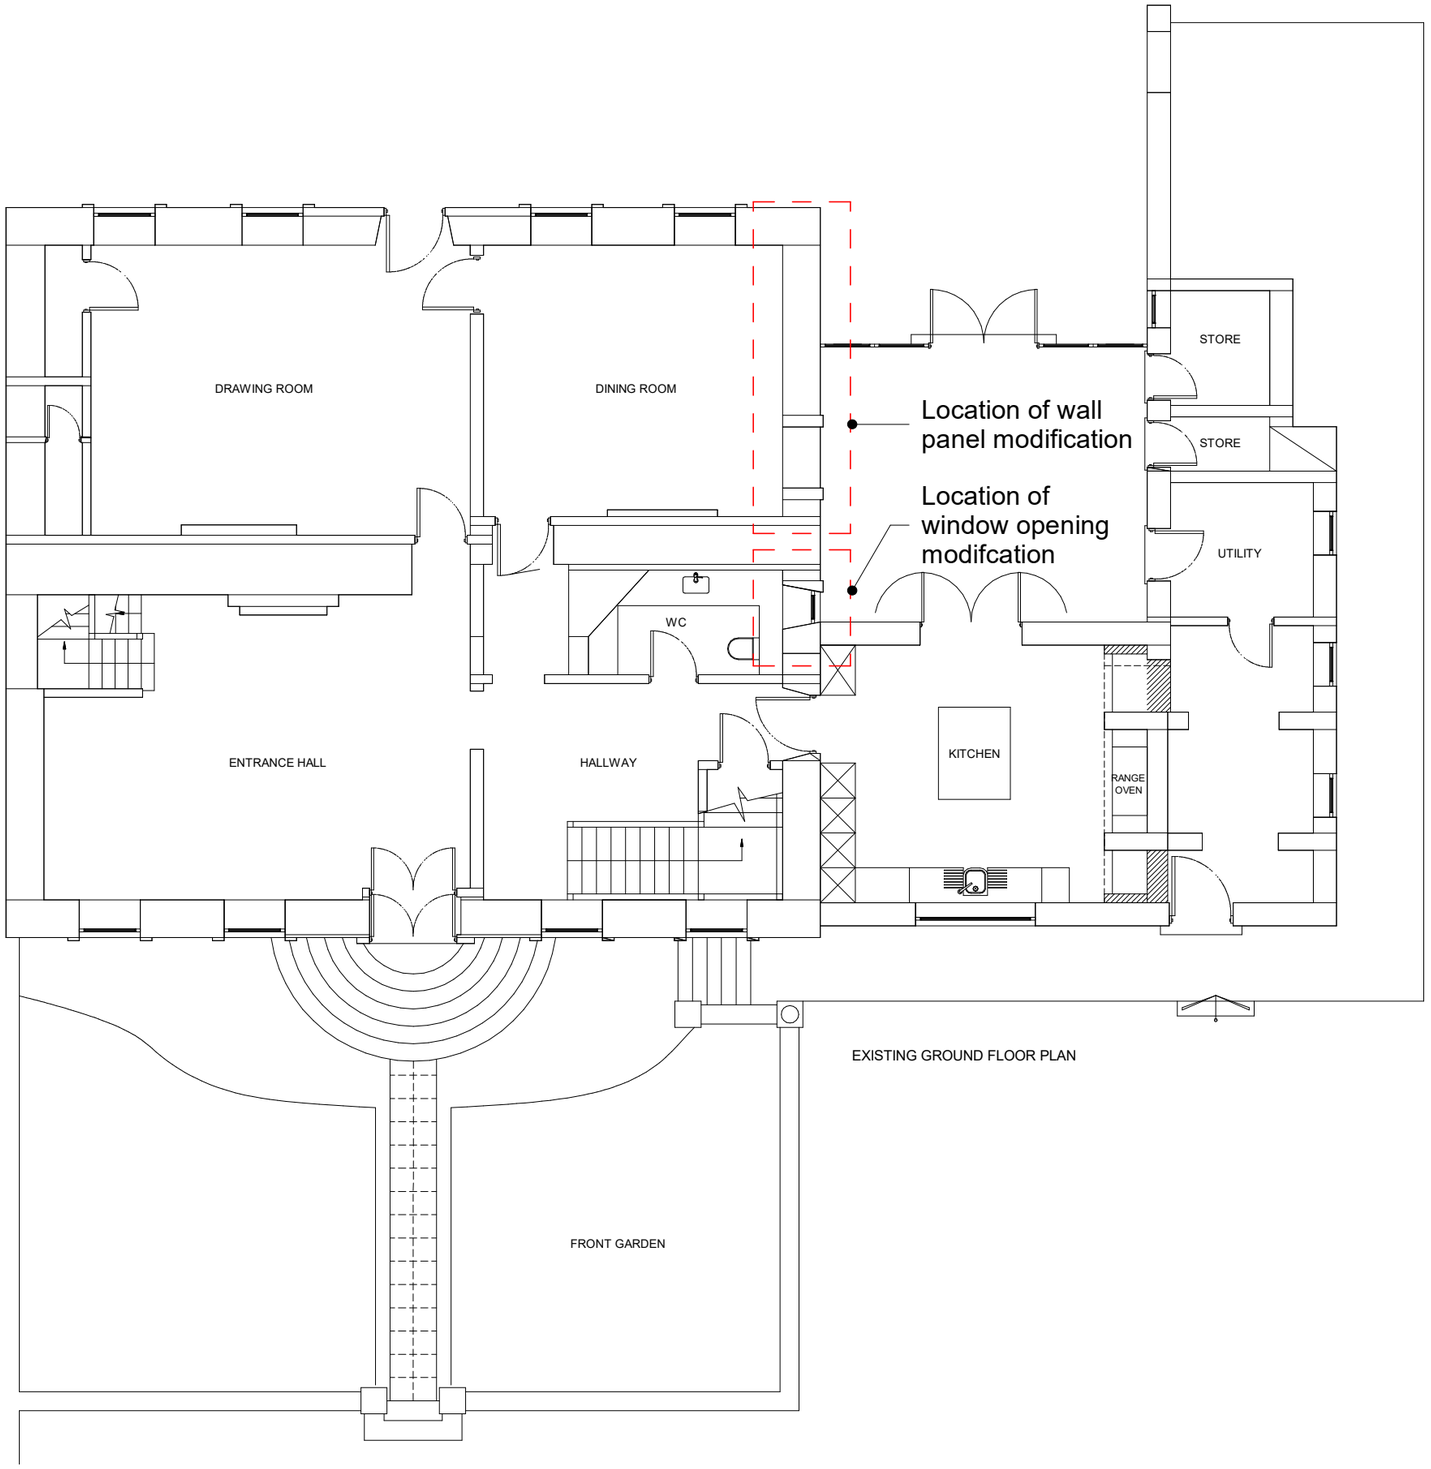

EXISTING GROUND FLOOR PLAN

KELSALL. ARCHITECTS

w: www.kelsallarchitects.com
e: mail@kelsallarchitects.com
t: +44 (0) 7814 721 819

Scale 1:100 @A3

0m 1m 3m 5m

PROJECT
Darley Cliffe Hall

DRAWING TITLE
Key Plan - Existing Ground Floor

CLIENT
Mark Ludlam

STATUS
PLANNING

PROJECT ADDRESS
Darley Cliffe Hall
Kingwell Road
Worsbrough
Barnsley
S70 4AG

DRAWN	CHECKED	CURRENT ISSUE	SCALE @ (A3)
SAA	NEK	15/10/21	1 : 100

DRAWING NO. 0075-A-JC00-PLN-001

REV. 2

COPYRIGHT: The copyright in this drawing is vested in Kelsall Architects Limited and no license or assignment of any kind has been, or is, granted to any third party whether by provision of copies or originals or otherwise unless agreed in writing. DO NOT SCALE FROM THIS DRAWING: The contractor shall check and verify all dimensions on site and report discrepancies in writing to Kelsall Architects before proceeding work. FOR ELECTRONIC DATA ISSUE: Electronic data / drawings are issued as "read only" and should not be interrogated for measurement. All dimensions and levels should read, only from those values stated in text, on the drawing.