




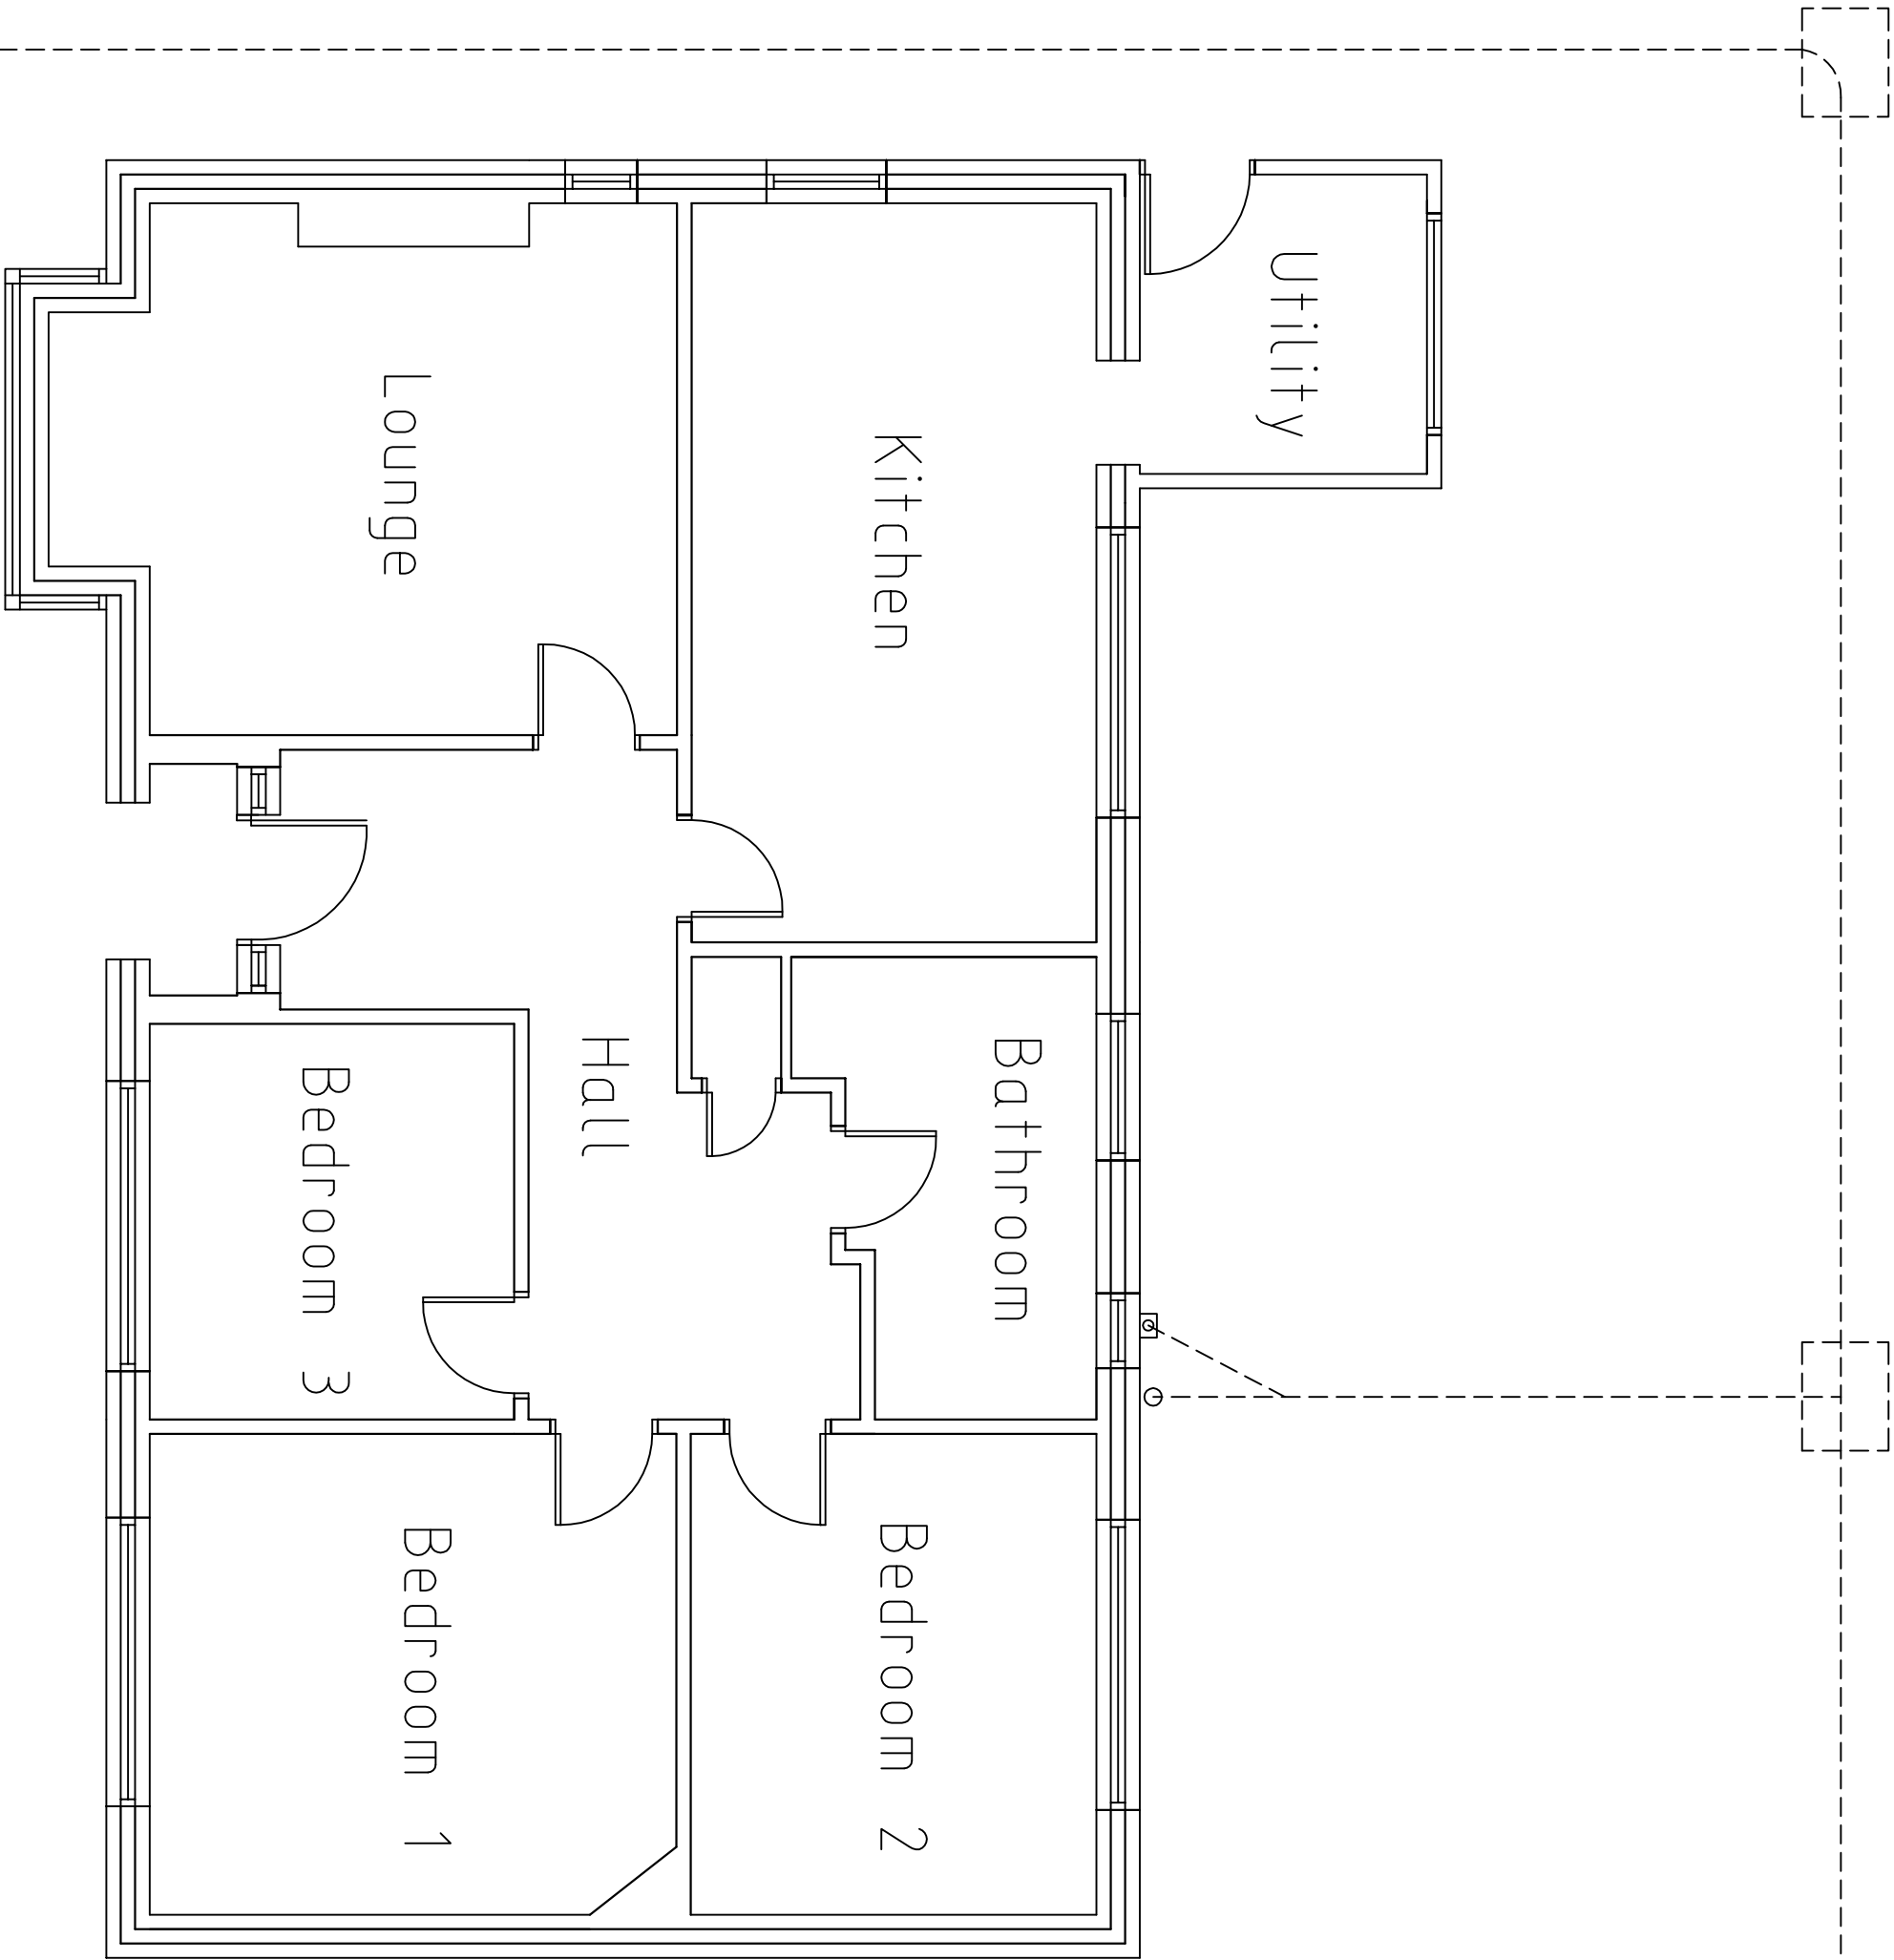


EXISTING GROUND FLOOR PLAN

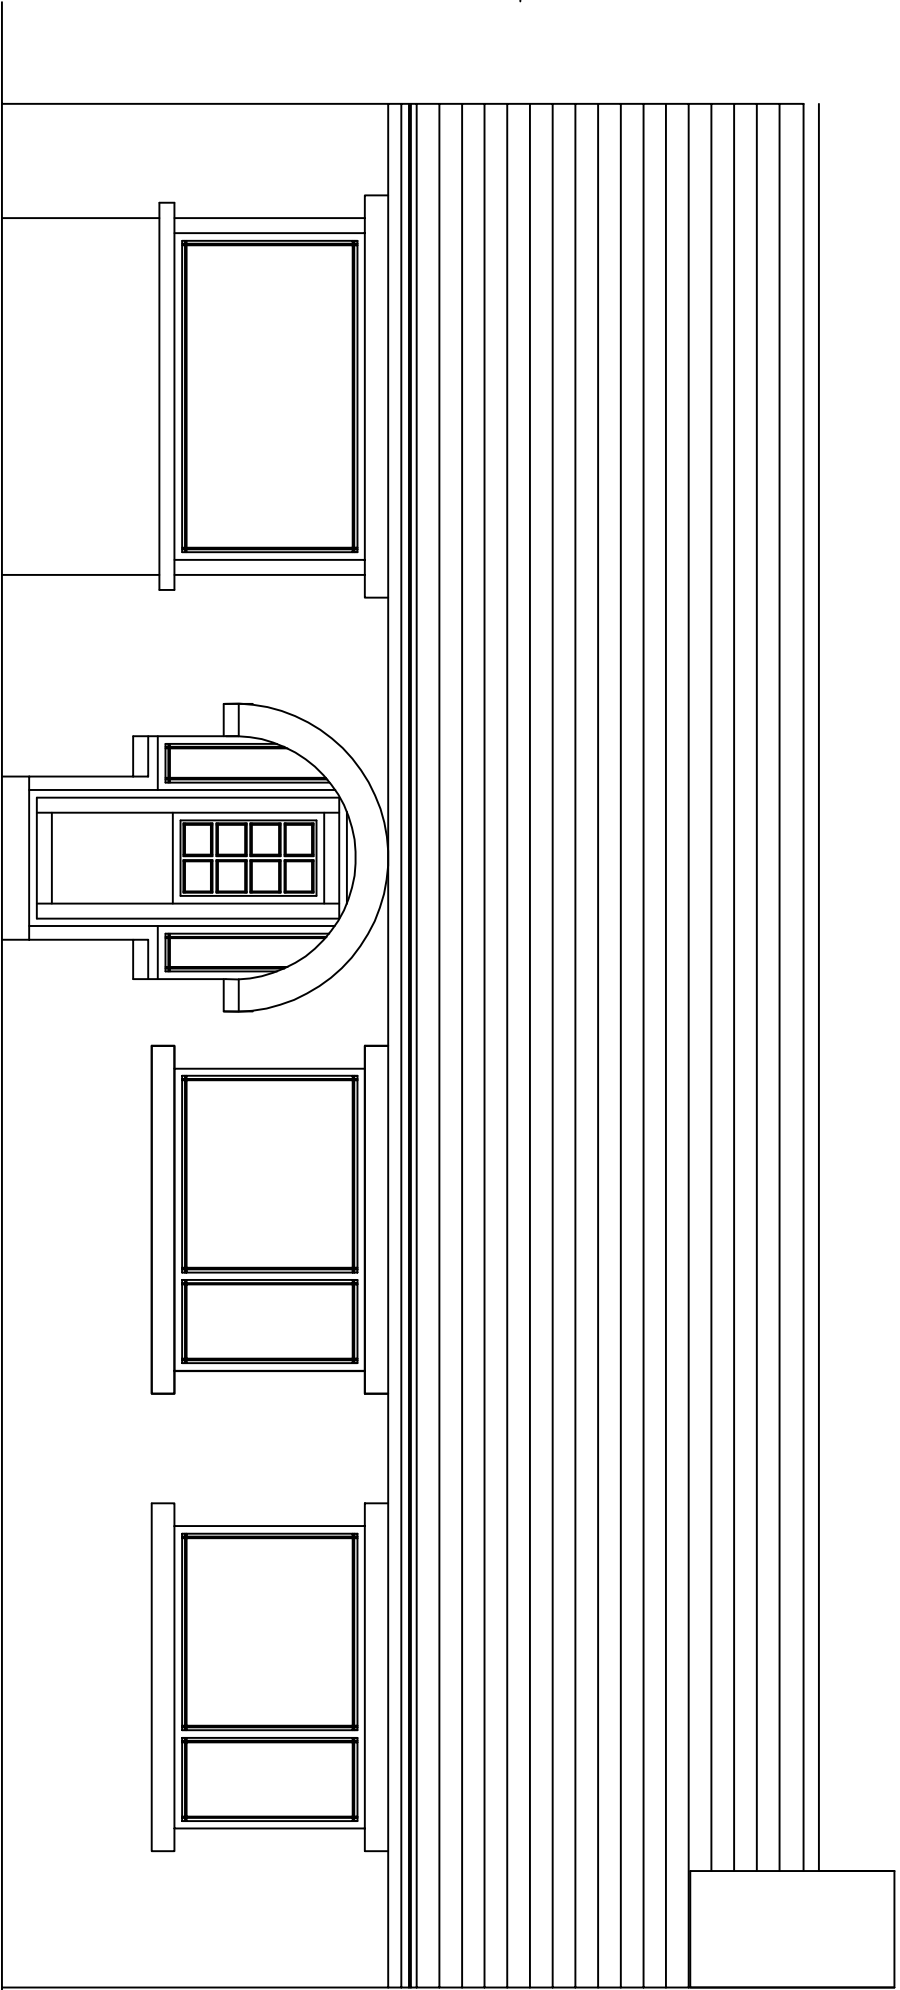

EXISTING FRONT

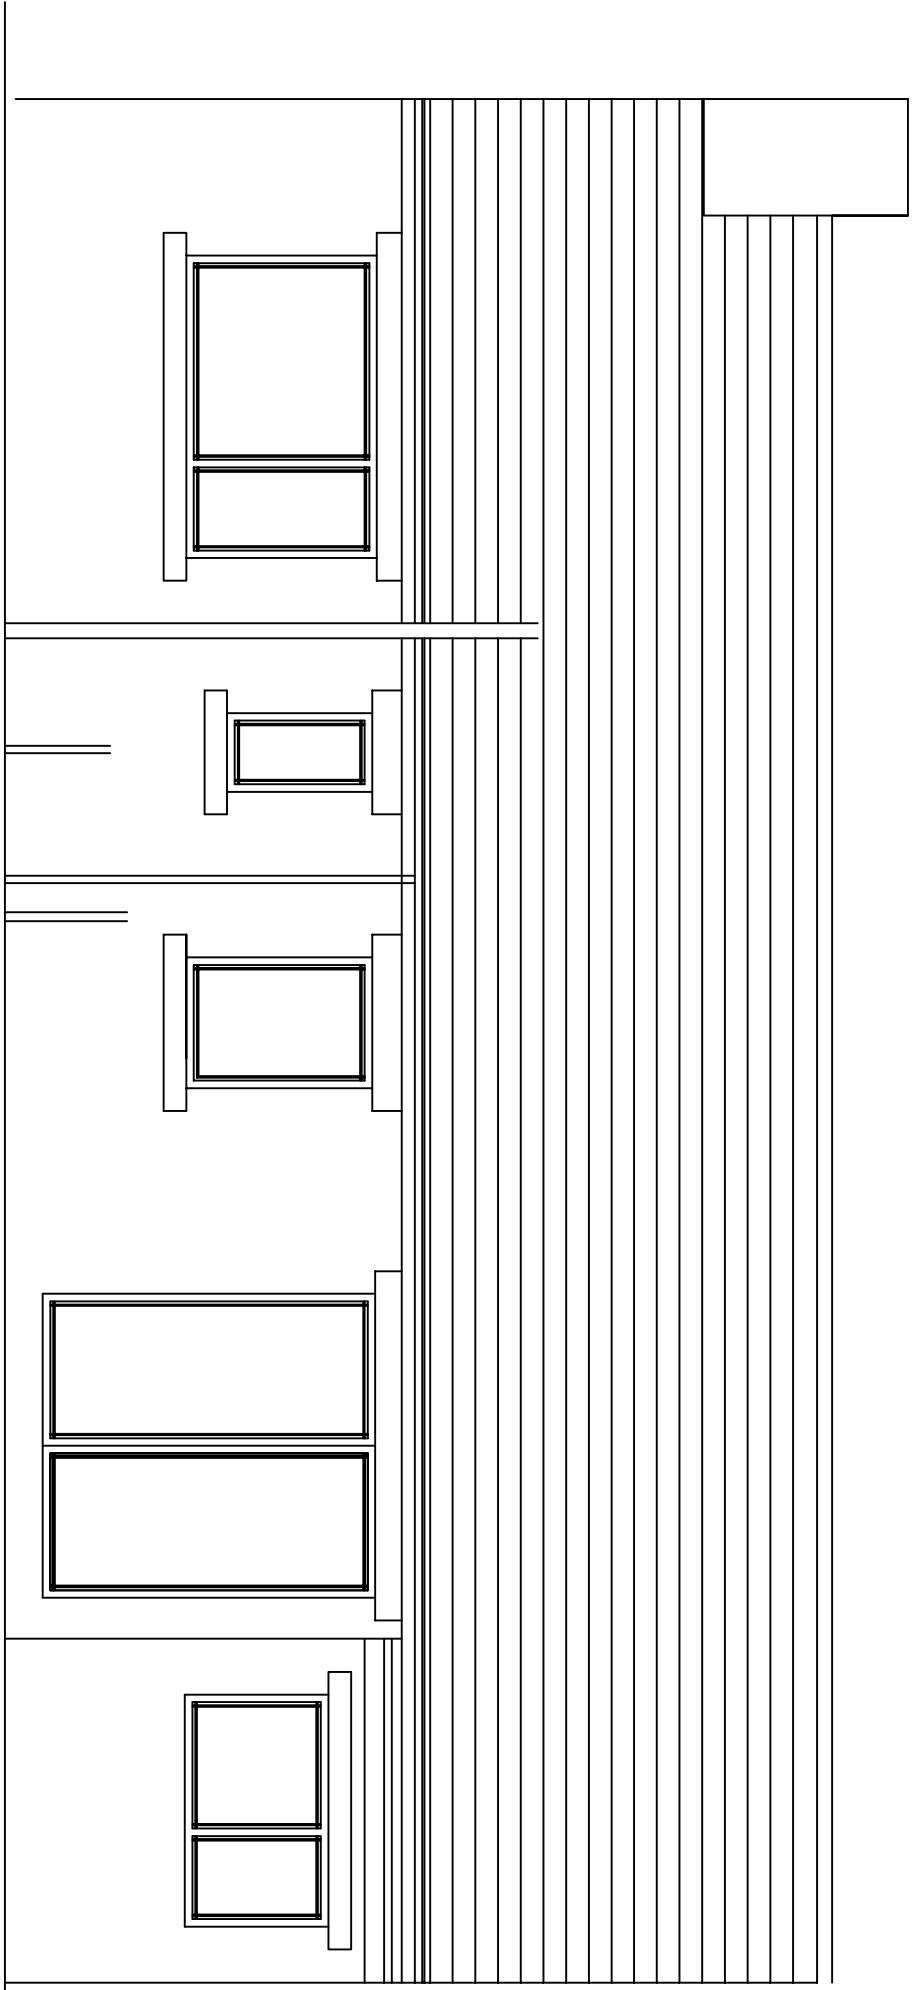

EXISTING REAR

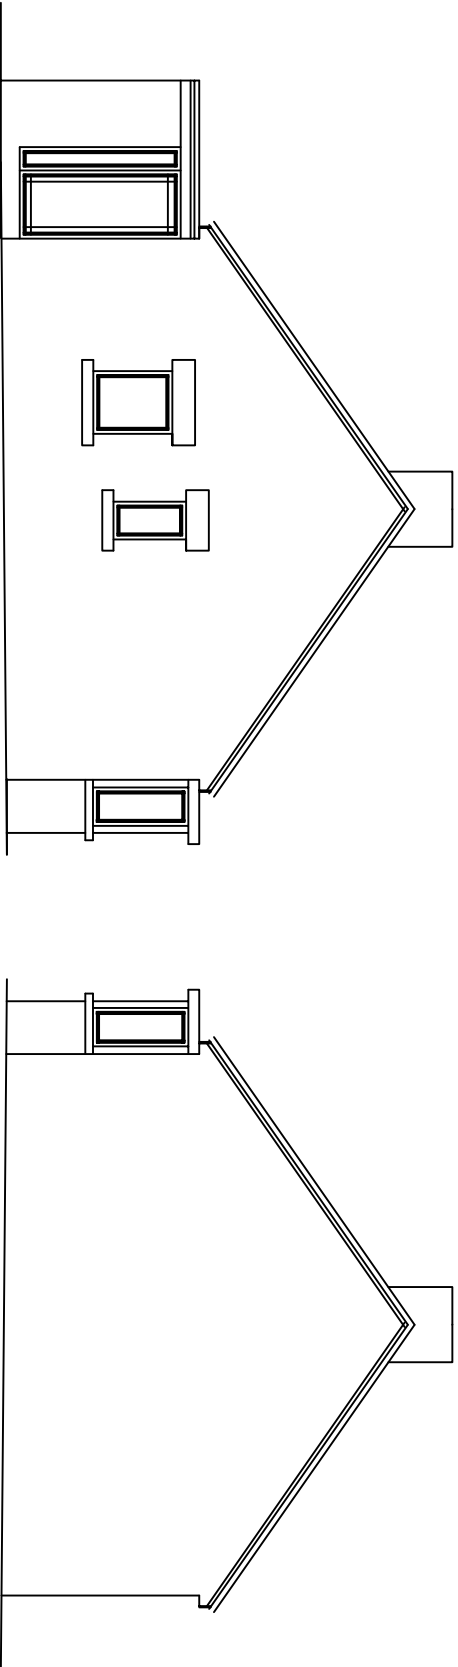

EXISTING SIDES