



PROPOSED GROUND 1:50

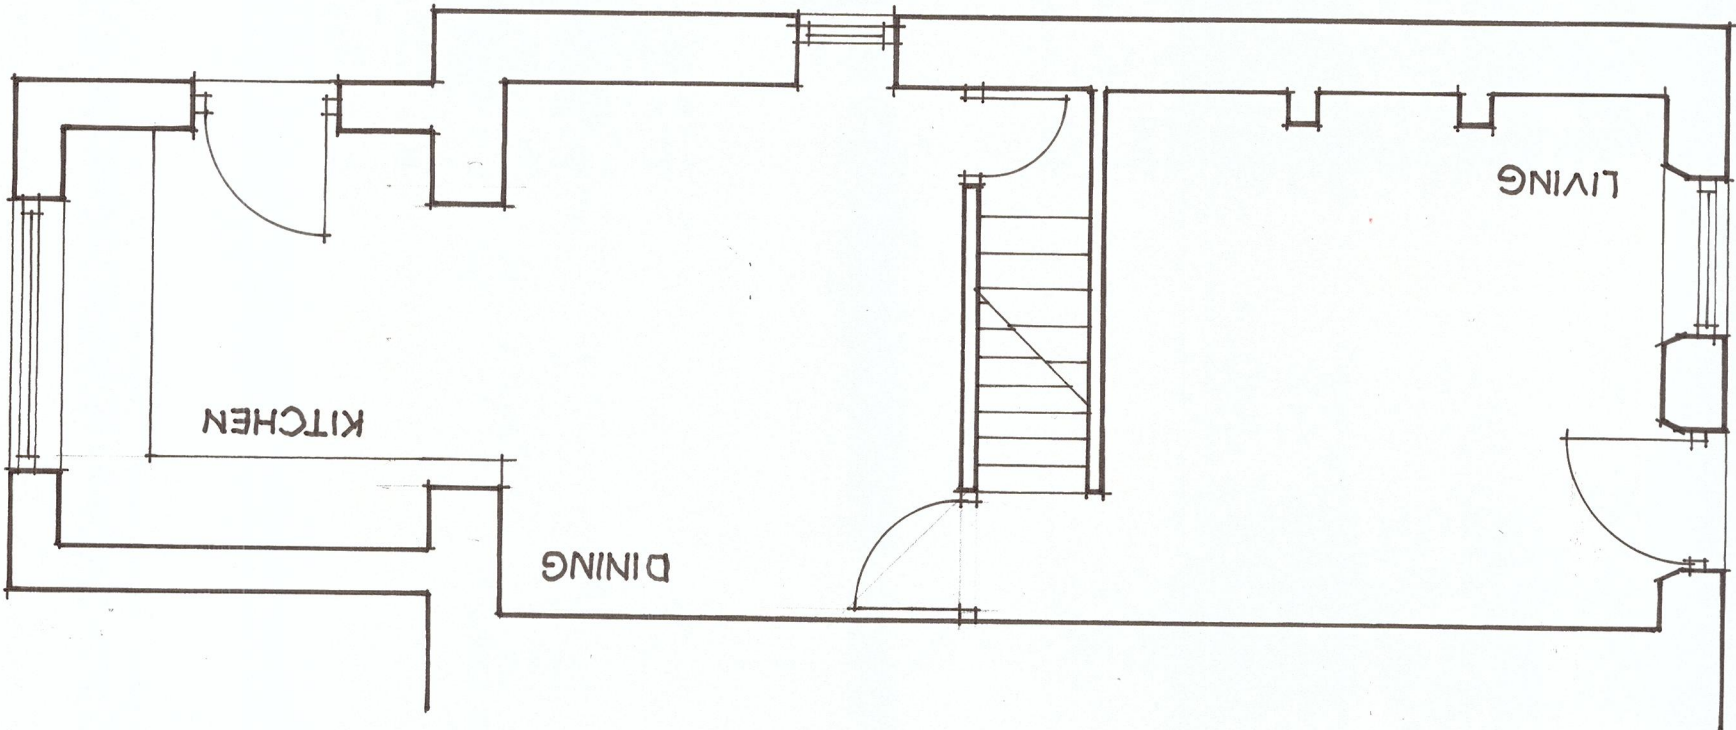

PROPOSED FIRST 1:50

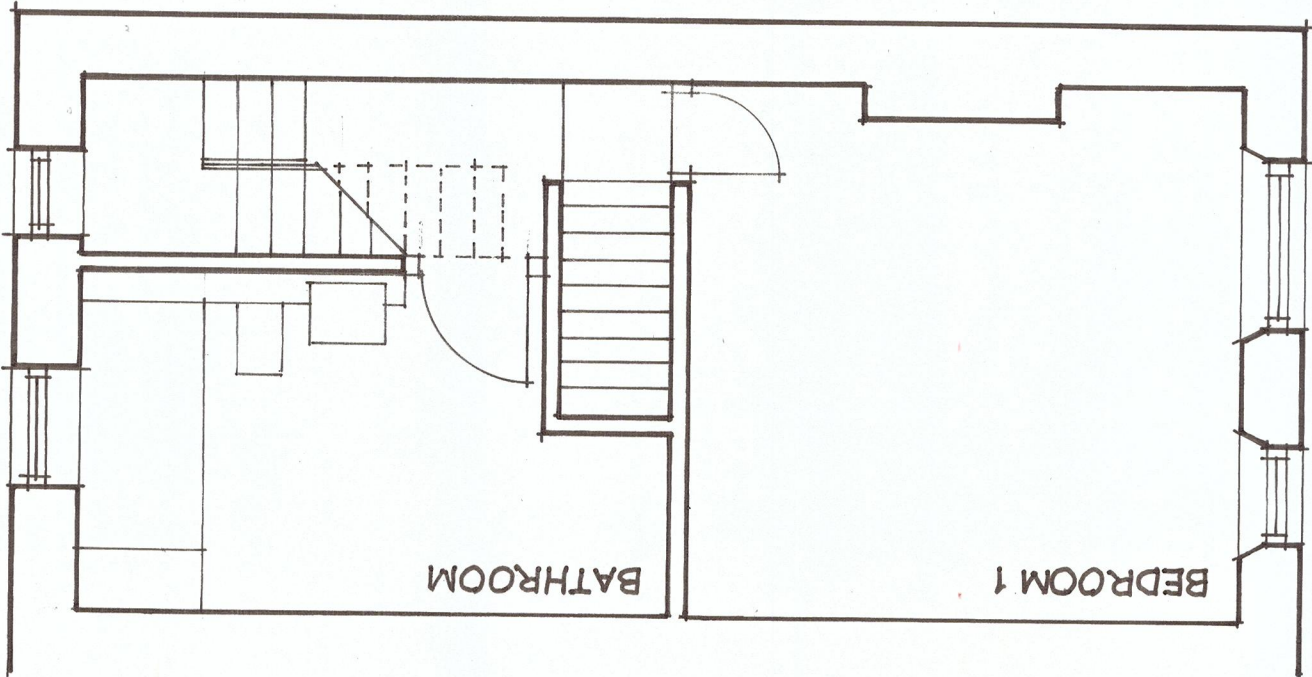

PROPOSED ATTIC 1:50

