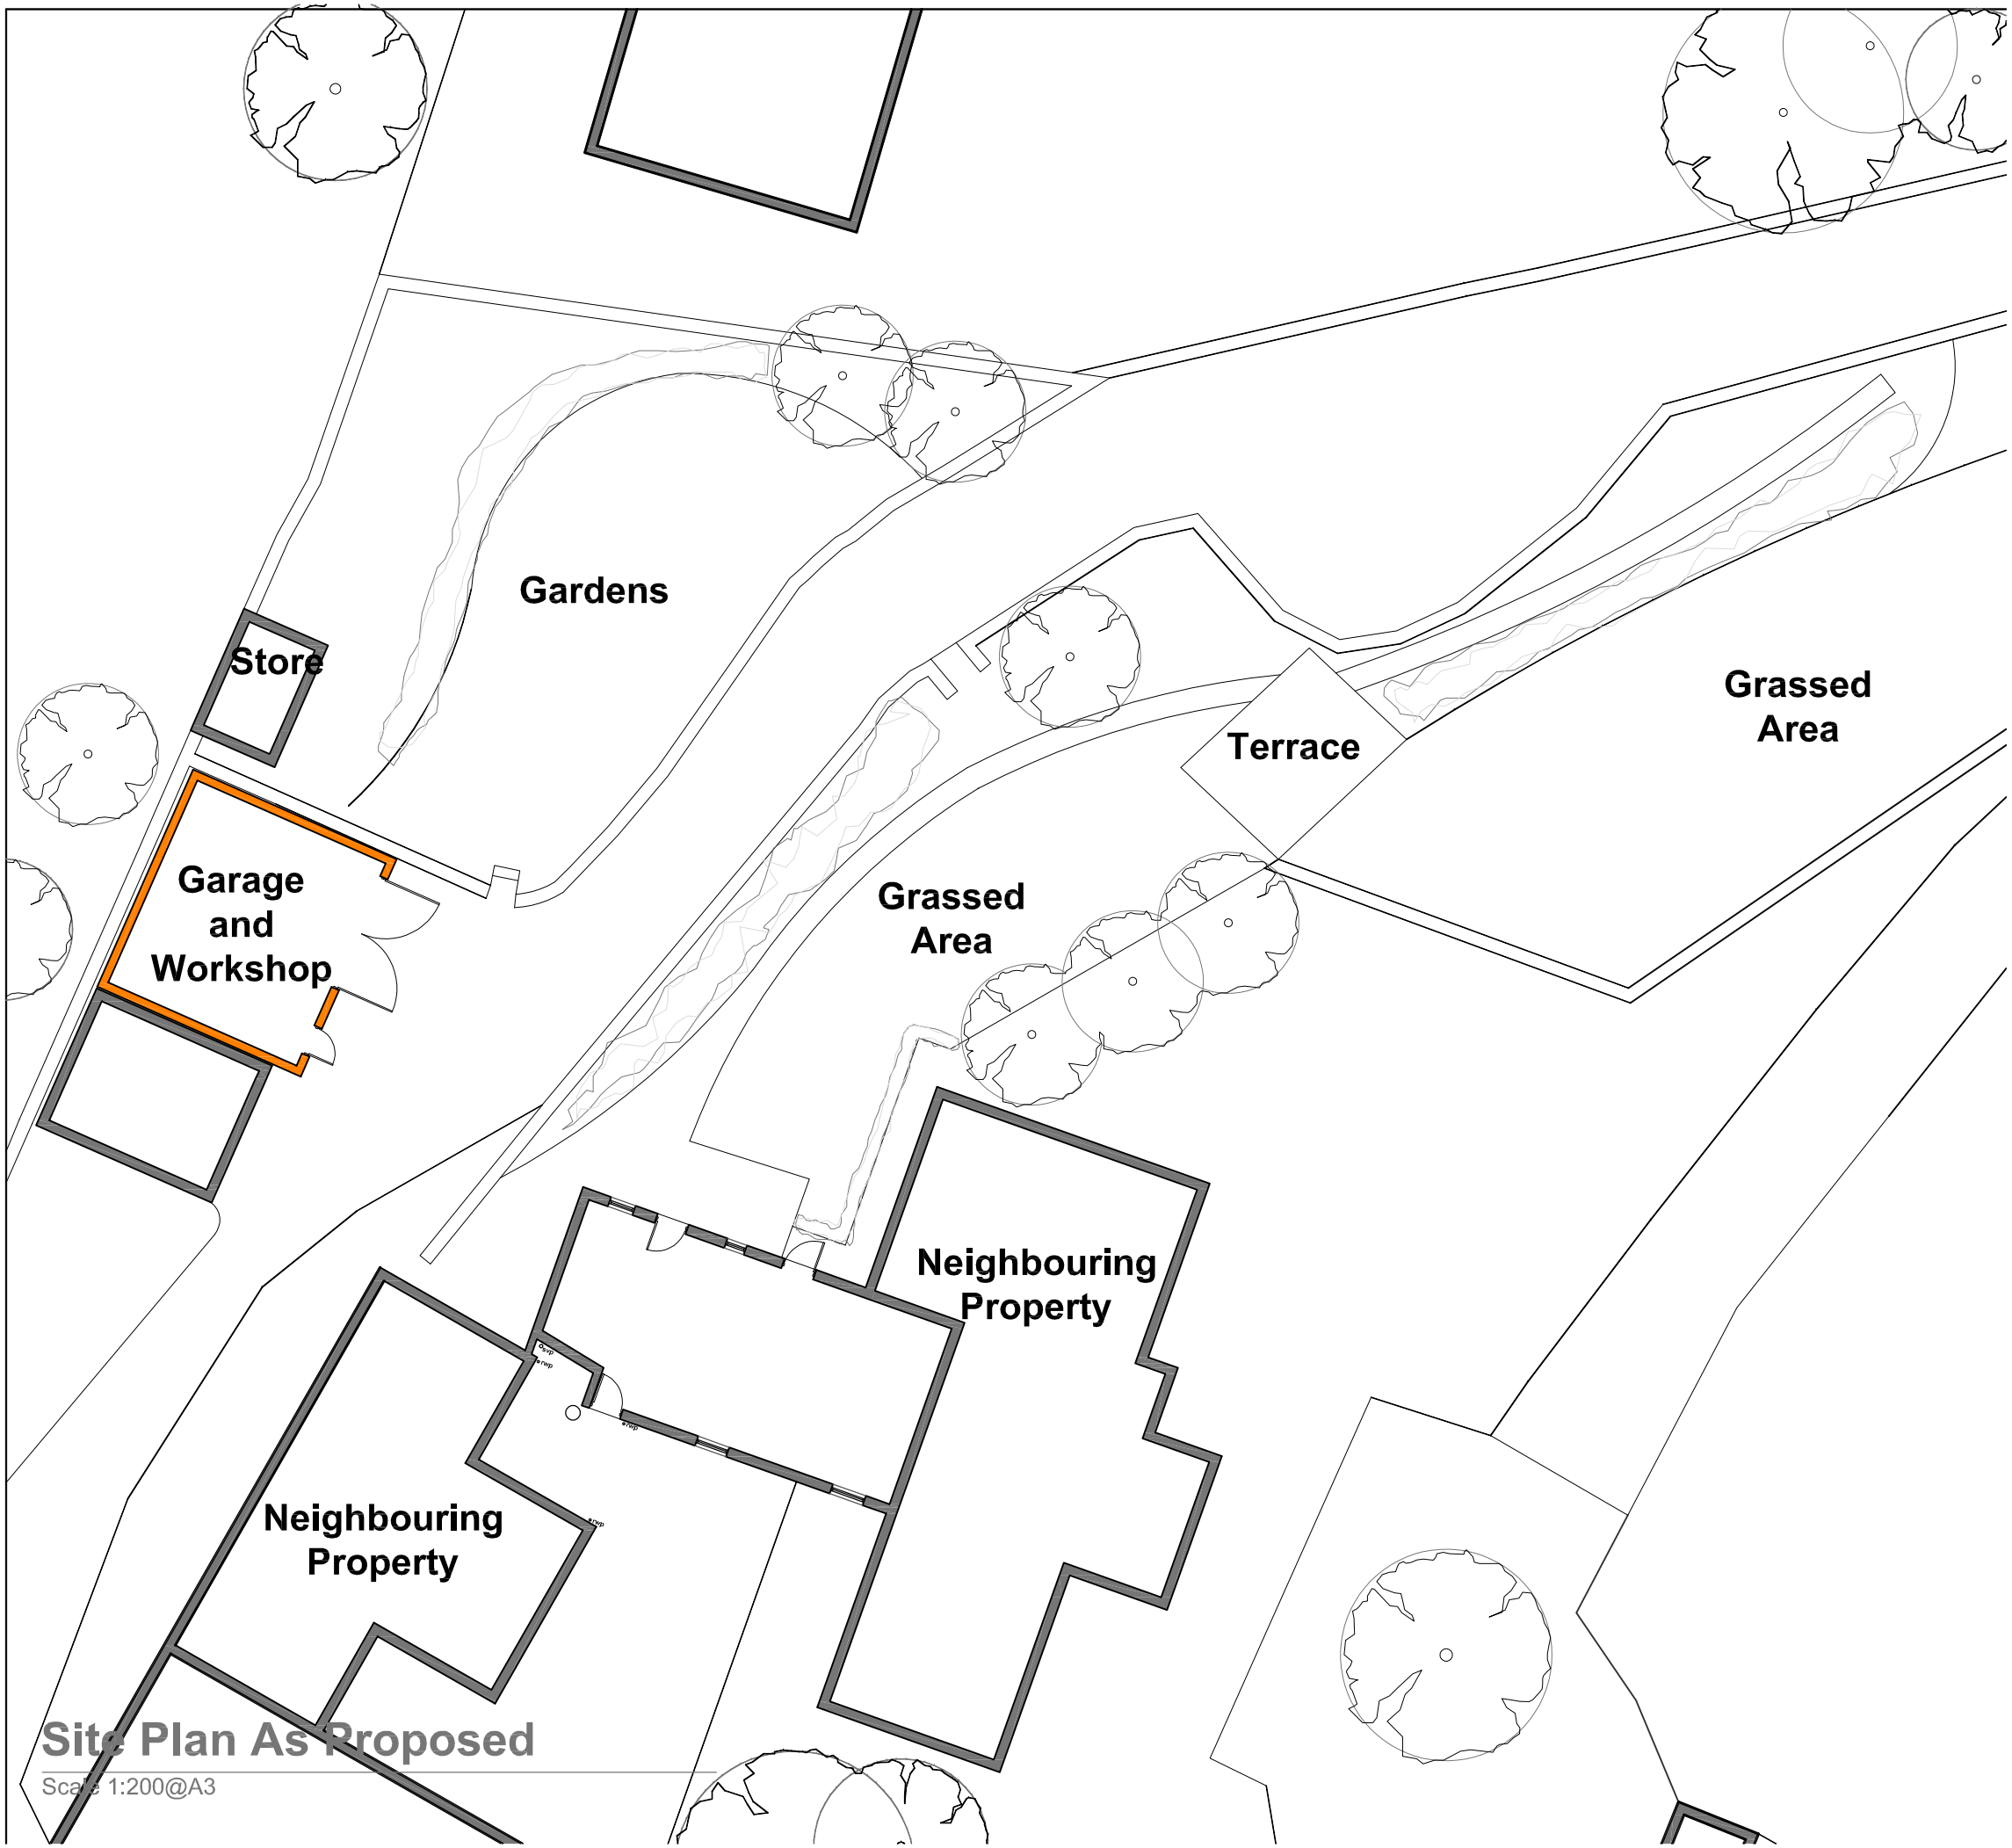

Site Plan As Proposed

Scale 1:200@A3

Driveway

Allow for repairing existing gravel driveway, spread out the remainging gravel across the affected area, include for new surface gravel to match the existing and to be spread evenly across the driveway area and tamp throughout, allow for a cross camber to the driveway

Electrics

Allow for taking new electrical supply to the garage from the main house via armoured cable buried beneath the driveway. Include for new individual breaker and isolation switch. All new light fittings to be low energy units, type, number and locations all to be confirmed by the client on site, new light switches to be stainless steel domestic style, switch locations to be confirmed by the client on site. All new electrical sockets etc to be stainless steel domestic style number of and locations all to be confirmed by the client on site and installed 450mm above FFL or min 150mm above Utility work surface. All electric works to be carried out by a member of an appropriate competent persons scheme

ISSUED FOR PLANNING

REVISION	DATE	DRAWN	CHECKED	DESCRIPTION

CLIENT	MR & MRS MELLER	SCALE	1:200 @ A3
		DATE	JUNE 2021
PROJECT	LOWER STAINBOROUGH FOLD COTTAGE	DRAWN	MH
		CHECKED	
DRAWING TITLE	SITE PLAN AS PROPOSED	JOB NUMBER	2081
		DRAWING NO.	201
		REVISION	

TIMEARCHITECTS

Creative Conservation - Inspiring Design. Time Architects 226-228 Holme Lane, Sheffield, S64JZ
Registered Company Number In England and Wales: 8033383, Director: Michael Leigh
W. www.timearchitects.co.uk **E.** info@timearchitects.co.uk **T.** 0114 430 0114
© all rights reserved, report all discrepancies, do not scale from drawing, check dimensions on site