




Ground Floor Level - Existing
1 : 50

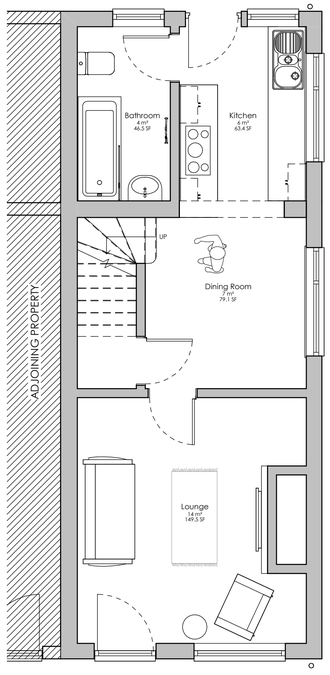

First Floor Level - Existing
1 : 50

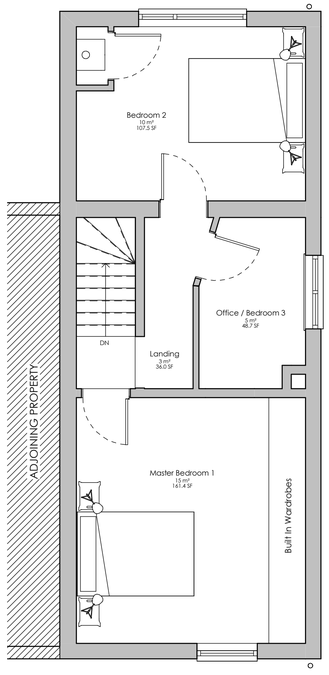

Front Elevation - Existing
1 : 50

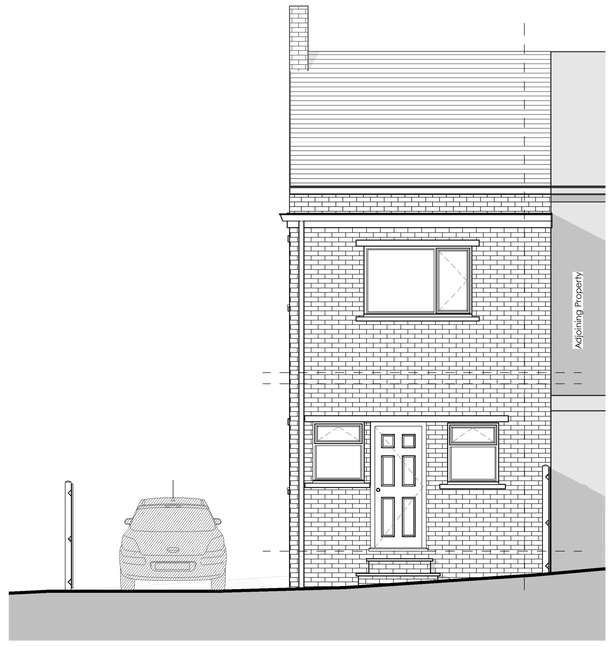

Rear Elevation - Existing
1 : 50

Disclaimer:

This is drawing is copyright and shall not be reproduced nor used for other purposes without the written permission of the holder. This drawing must be read in conjuction with all other related drawings and documentation. It is the contractors responsibility to ensure full compliance with the building regulations. It is the contractors responsibility to check and verify all dimensions on site. Any discrepancies to be reported immediately. IF IN DOUBT ASK. Materials not in conformity with relevant British or European Standards/Codes of practice or materials known to be deleterious to health & safety must not be used or specified on this project.

PLEASE NOTE THAT THIS DRAWING HAS BEEN PREPARED FOR SPACIAL CONCEPT AND COSTING PURPOSES "ONLY". NO CONSIDERATION HAS BEEN GIVEN TO CDM 2015. NO CONSTRUCTION WORK SHOULD BE UNDERTAKEN BASED ON THIS DRAWING. IF WORK IS UNDERATKEN BASED ON THESE DRAWINGS IT IS UNDER INSTRUCTION FROM THE CLIENT AND THERFORE THEY ARE TAKING ON THE RESPONSIBILIES AS PRINCIPAL DESIGNER.

Do not scale from these drawings - use only dimensions shown / indicated. (All dimensions to be checked and confirmed on site by the contractor / client). If in doubt always ask first.

It is the owners responsibility to agree ownership boundaries with neighbours before any work is to commence.

Rev	Description	Date

0m 1m 2m 3m 4m 5m

Scale 1:50



Side Elevation - Existing
1 : 50



Front 3D View - Existing

A1

mpd

PLANNING

Client:
Mr Wooding

Project Address:
12 John Street
Wombwell
Barnsley
S73 8LW

Proposed Works:
Proposed 2 Storey Side Extension

Title:
Existing Floor Plans & Elevations

Project number	21-013
Date	10-05-2021
Drawn by	MB

A002

Revision	Scale	1 : 50