


PROPOSED REAR EXTENSION 1 BRIAR RISE, WARD GREEN, BARNSELY.

FOR MRS. MARY SIDDONS.


SCALES - 1-50, 1-100.




FRONT ELEVATION

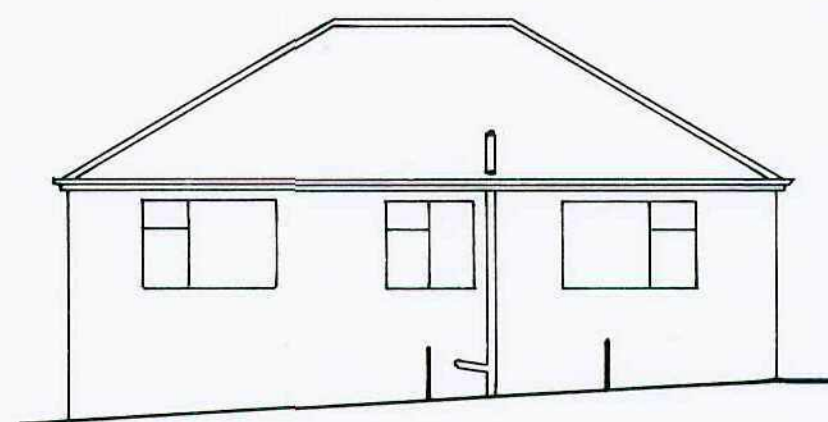


REAR ELEVATION

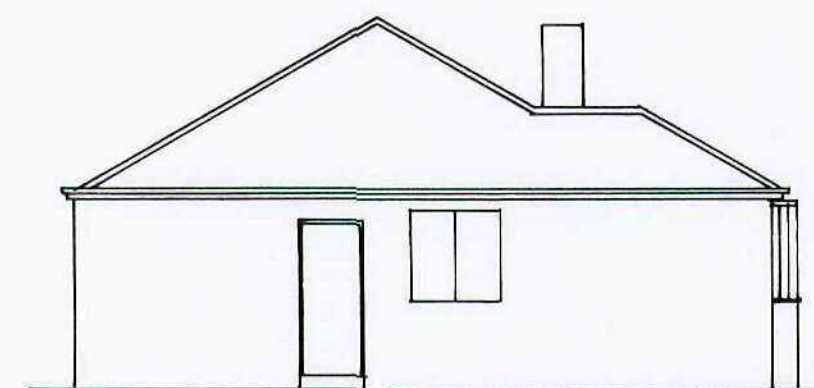


SIDE ELEVATION

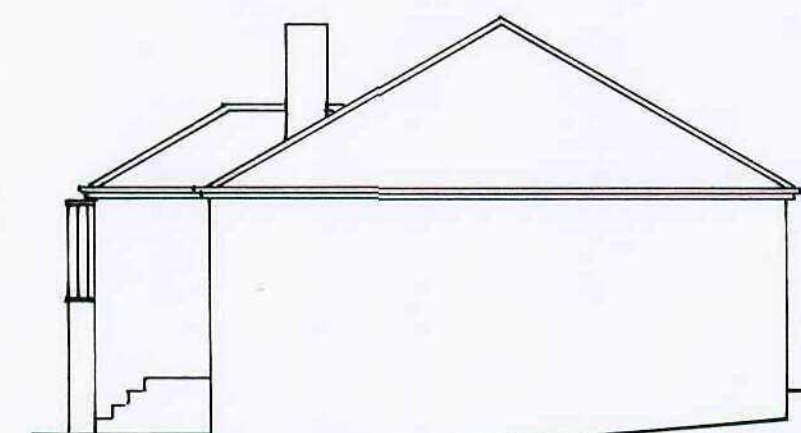


SIDE ELEVATION

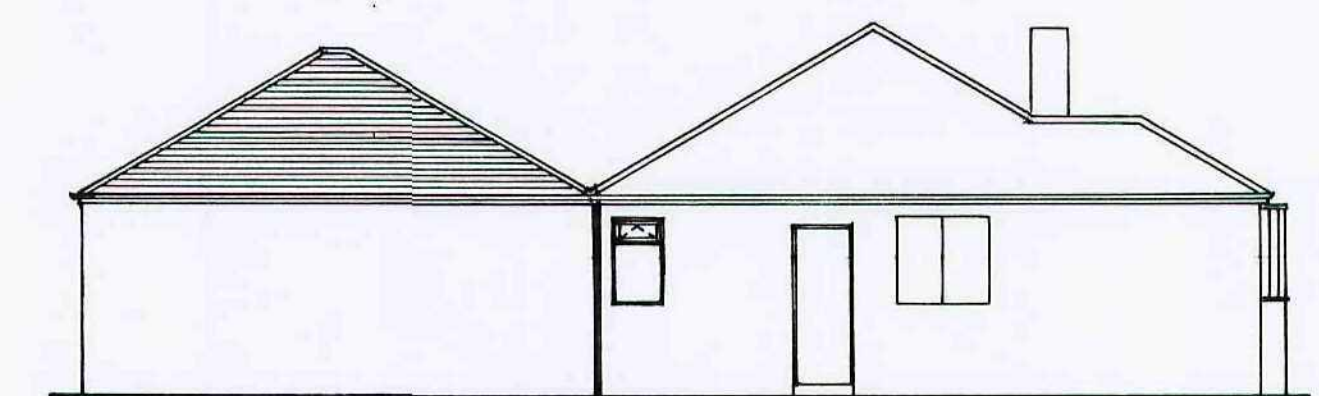

PROPOSED SIDE ELEVATION

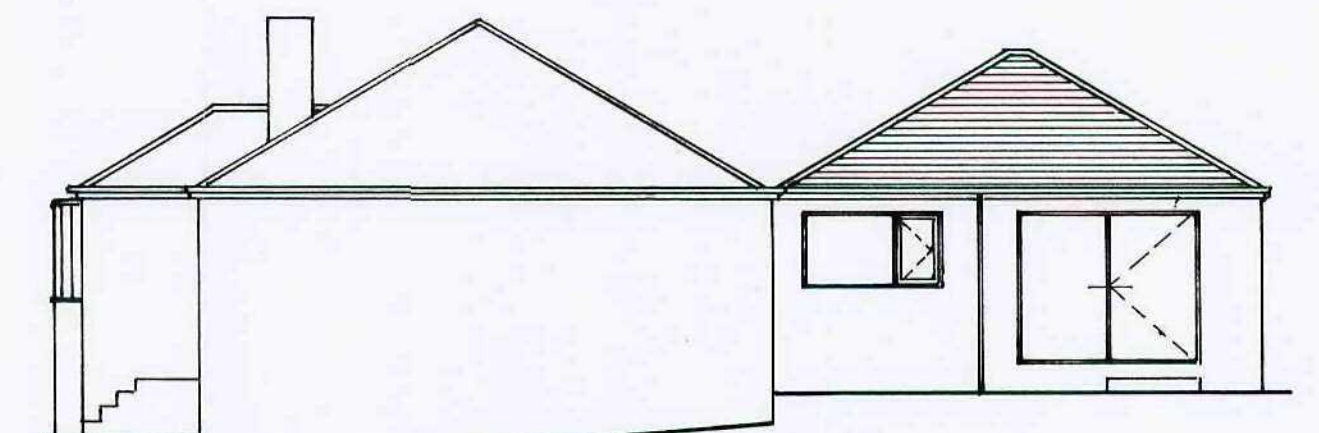


PROPOSED SIDE ELEVATION

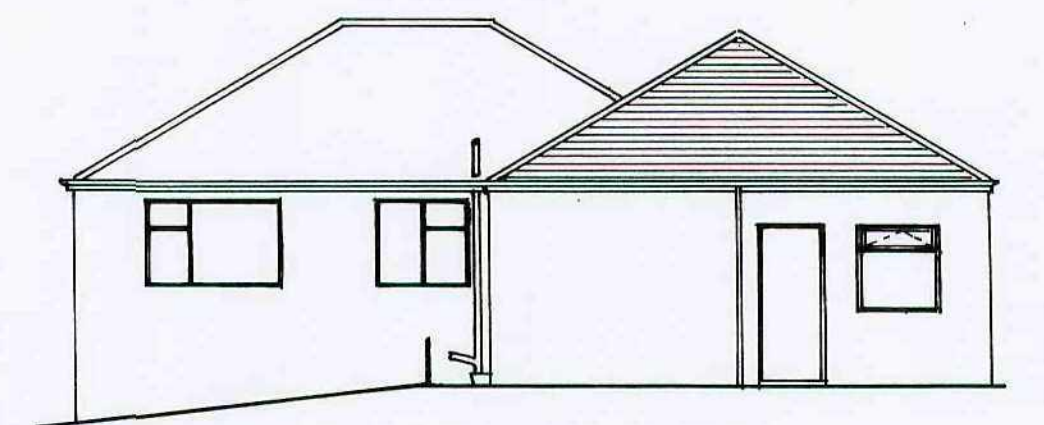


PROPOSED REAR ELEVATION




PROPOSED FRONT ELEVATION

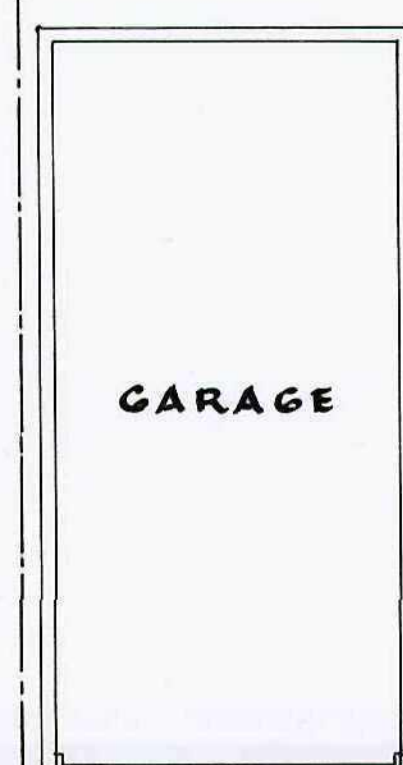


GARAGE

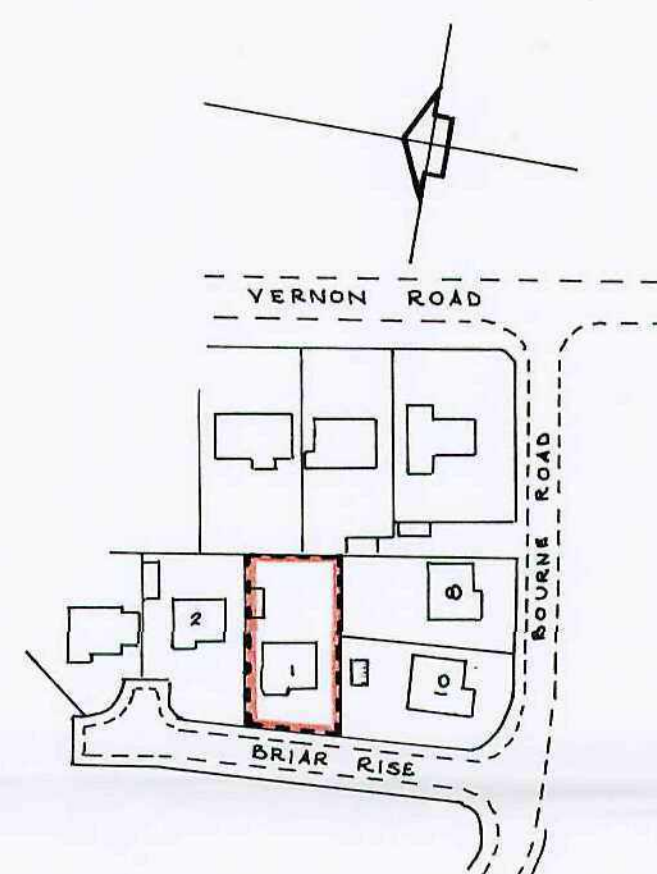


SITE PLAN 1/1250.

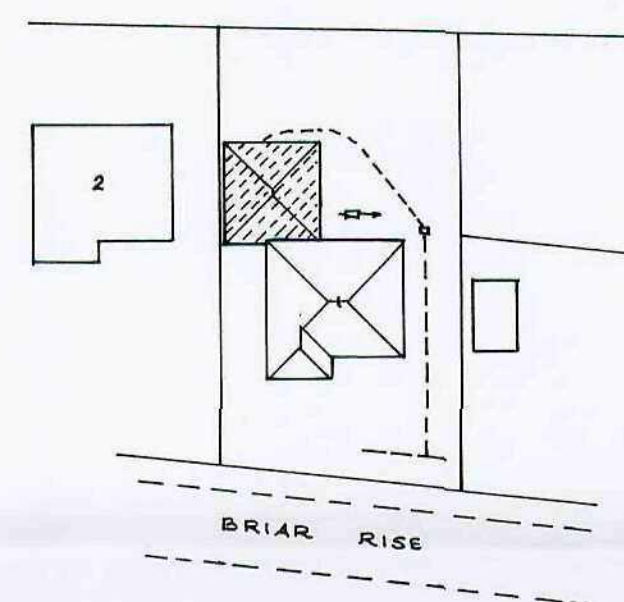


BLOCK PLAN 1/500.

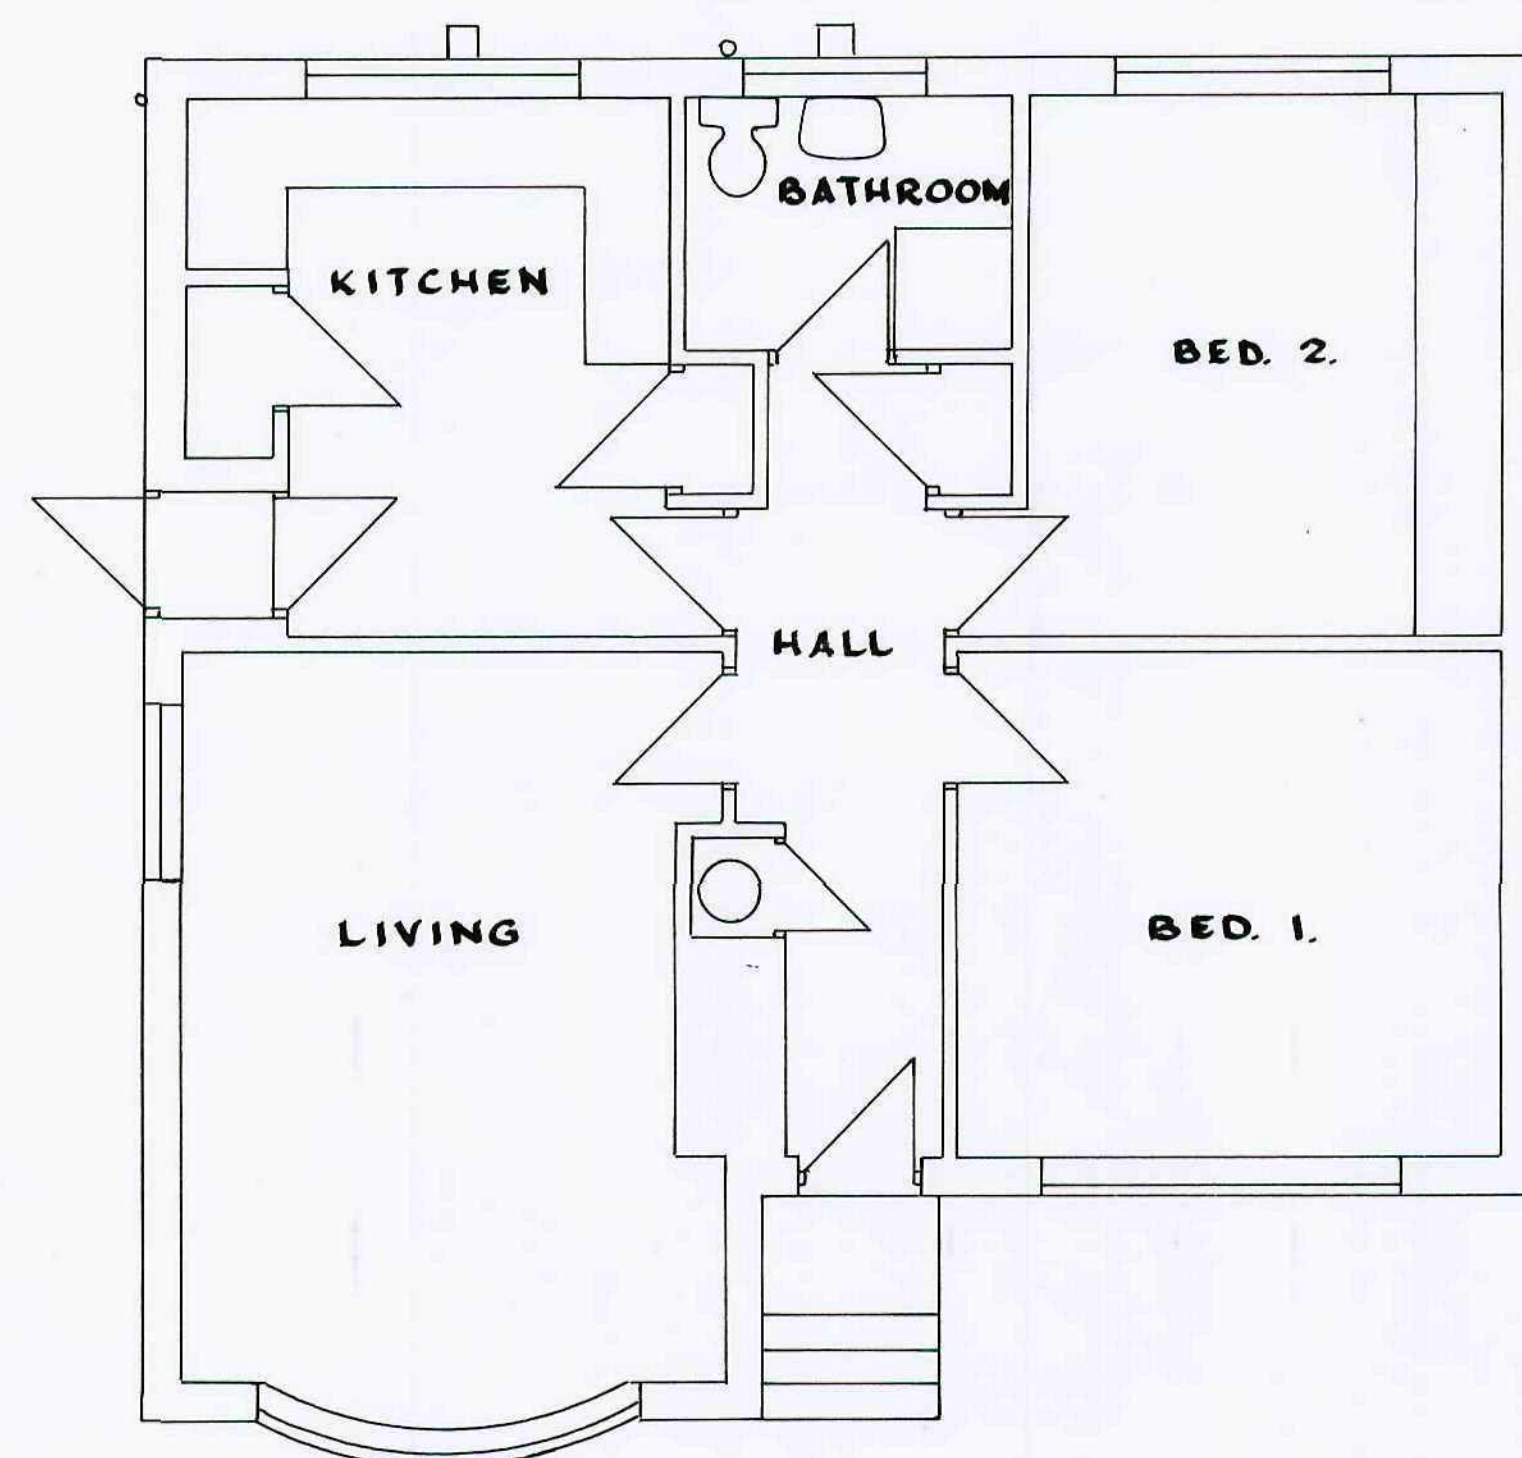

EXISTING PLAN

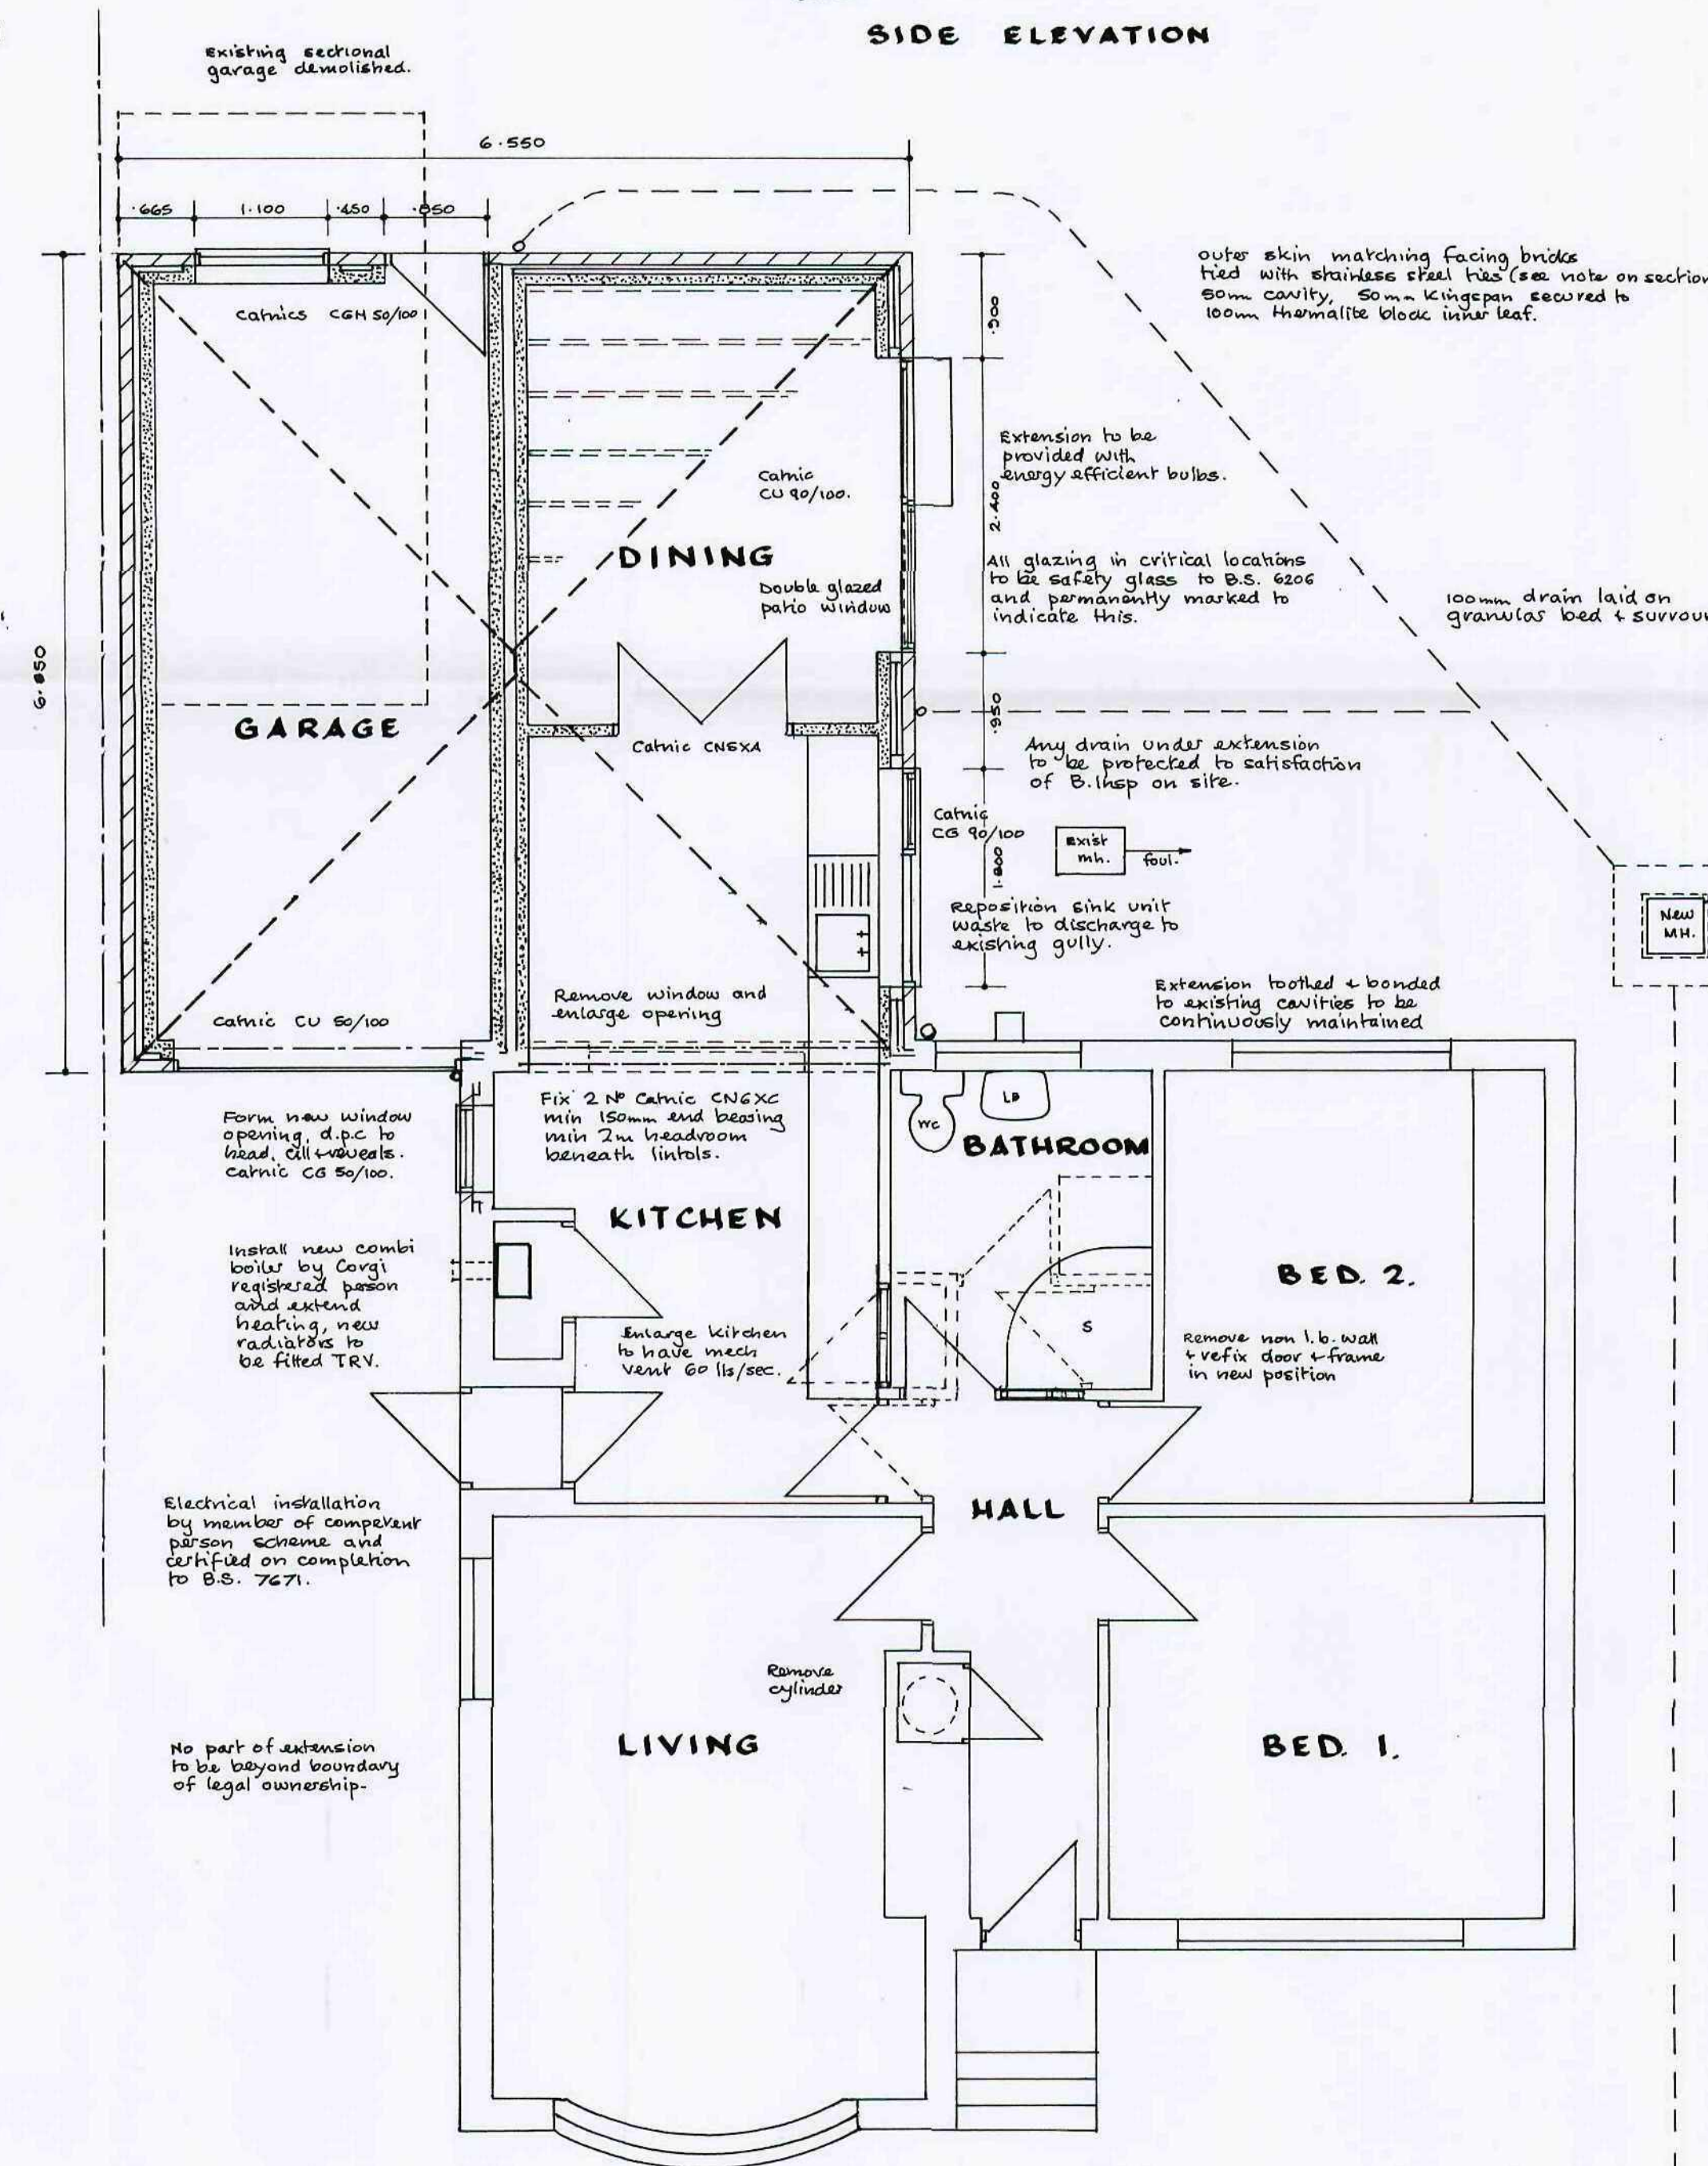

PROPOSED PLAN

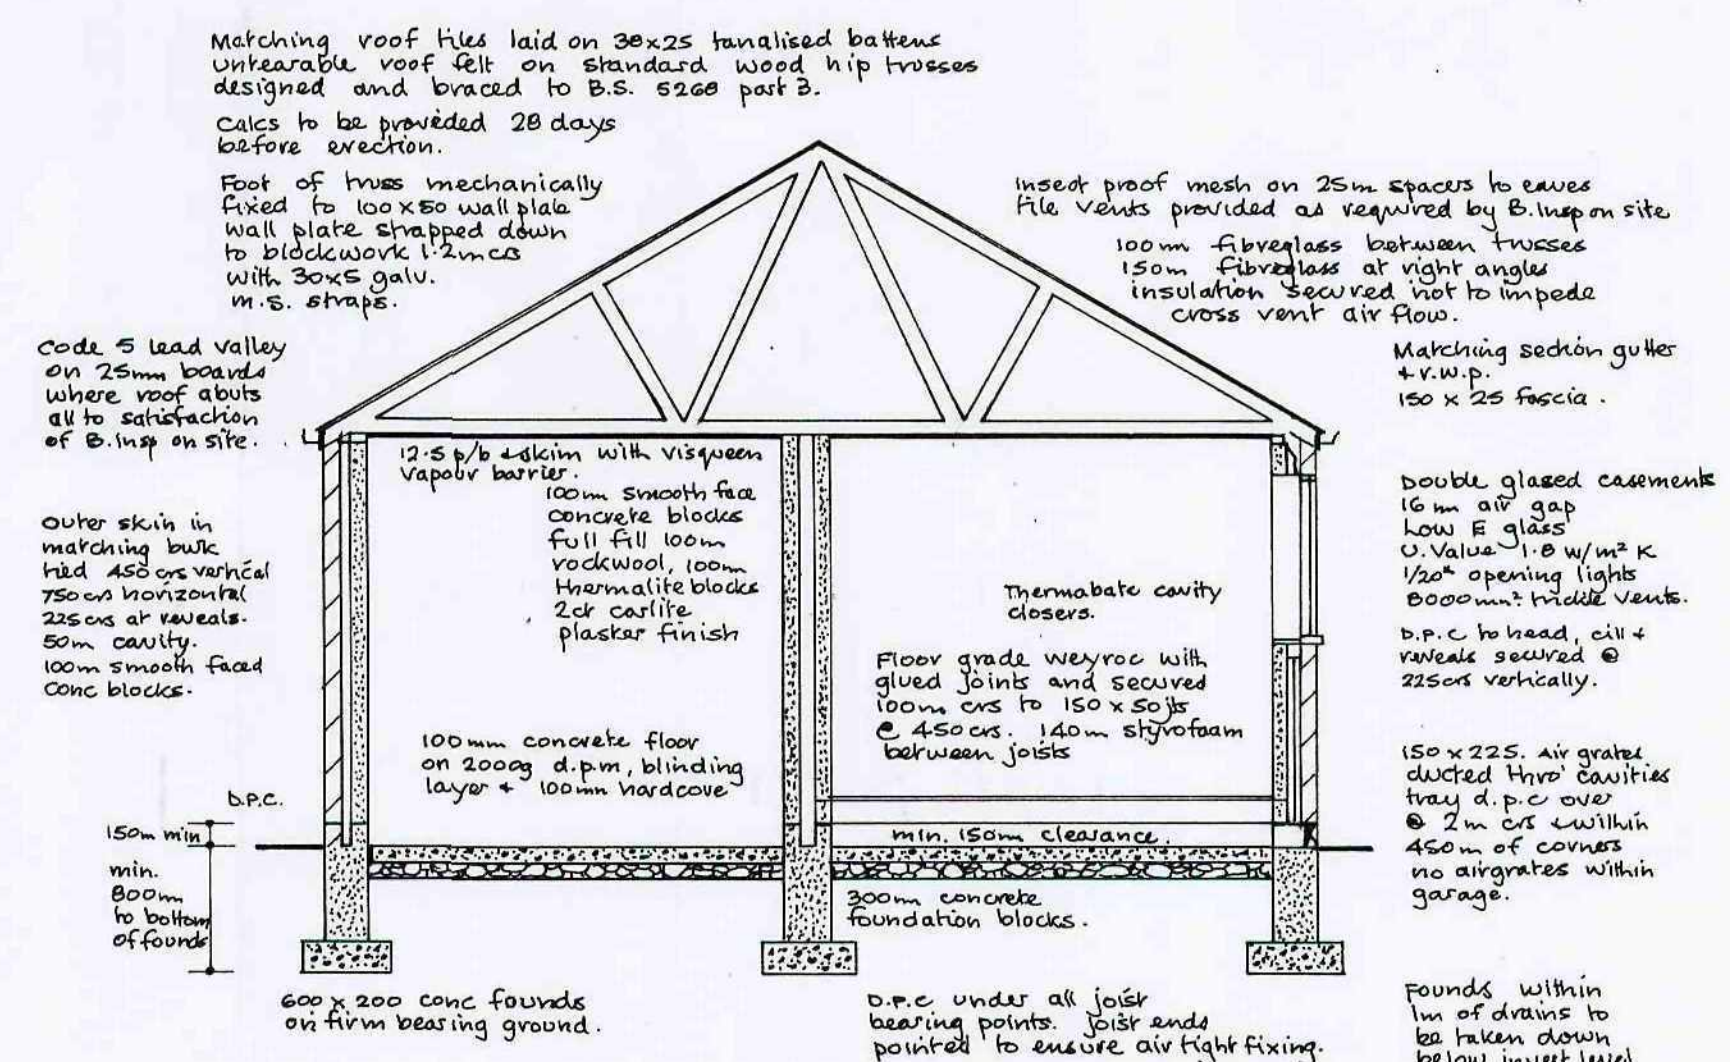

SECTION