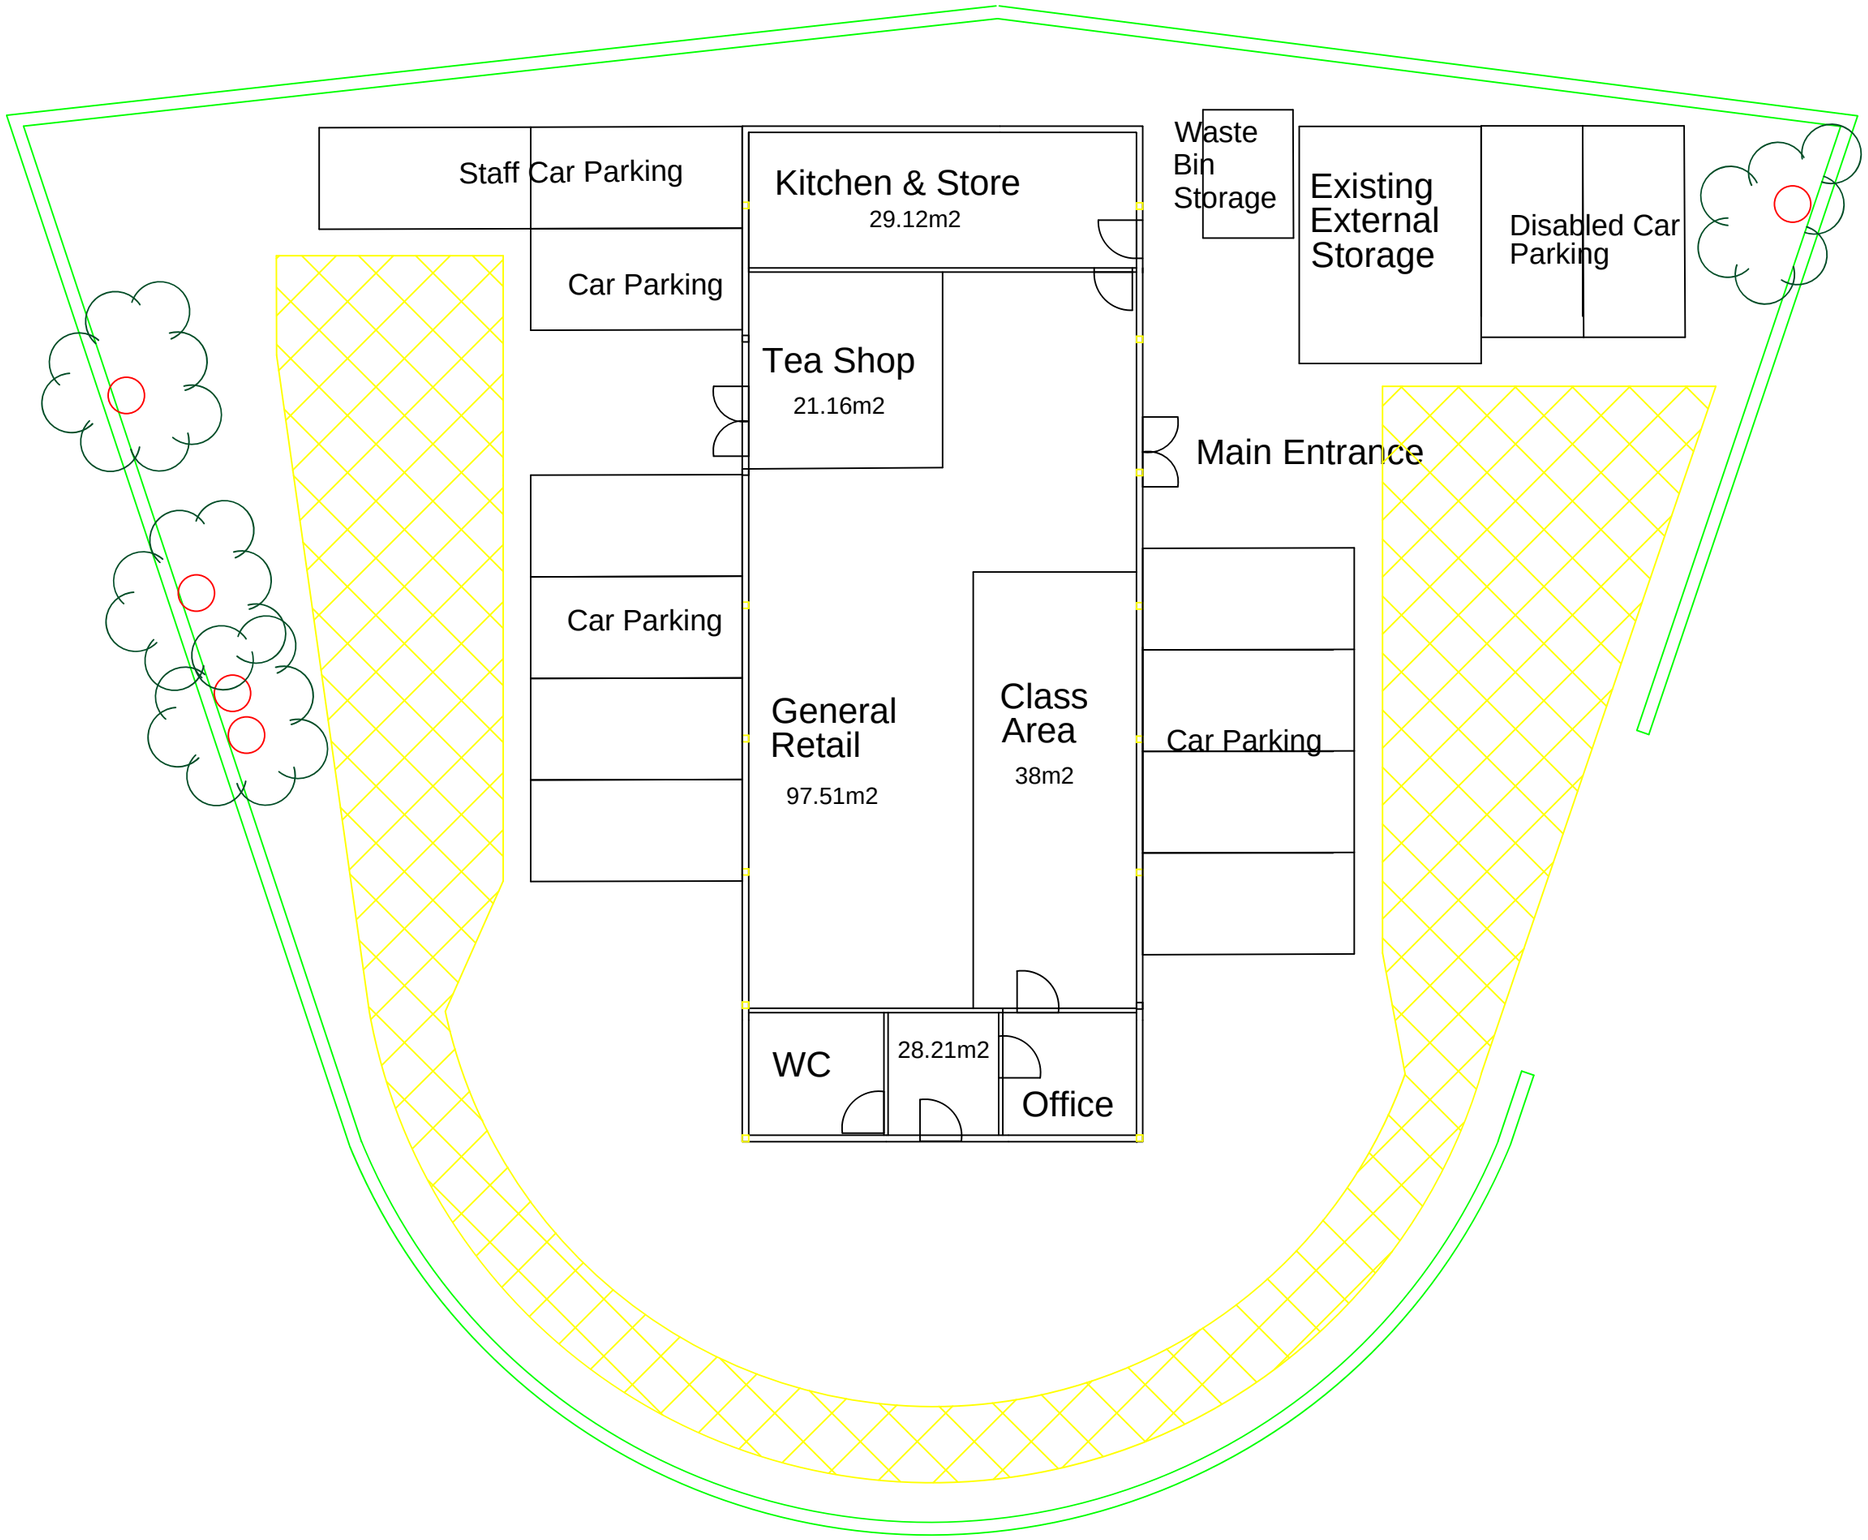



Title: Proposed Change of use. B3 to A1/A3

Drawn By: JH

Date: 18/08/14

Site: The Hut, Woodwalk, Wombwell.

Scale NTS

Existing Tree or Shrub

Existing Boundry Wall

Proposed top soil removal to reveal hardstanding below