



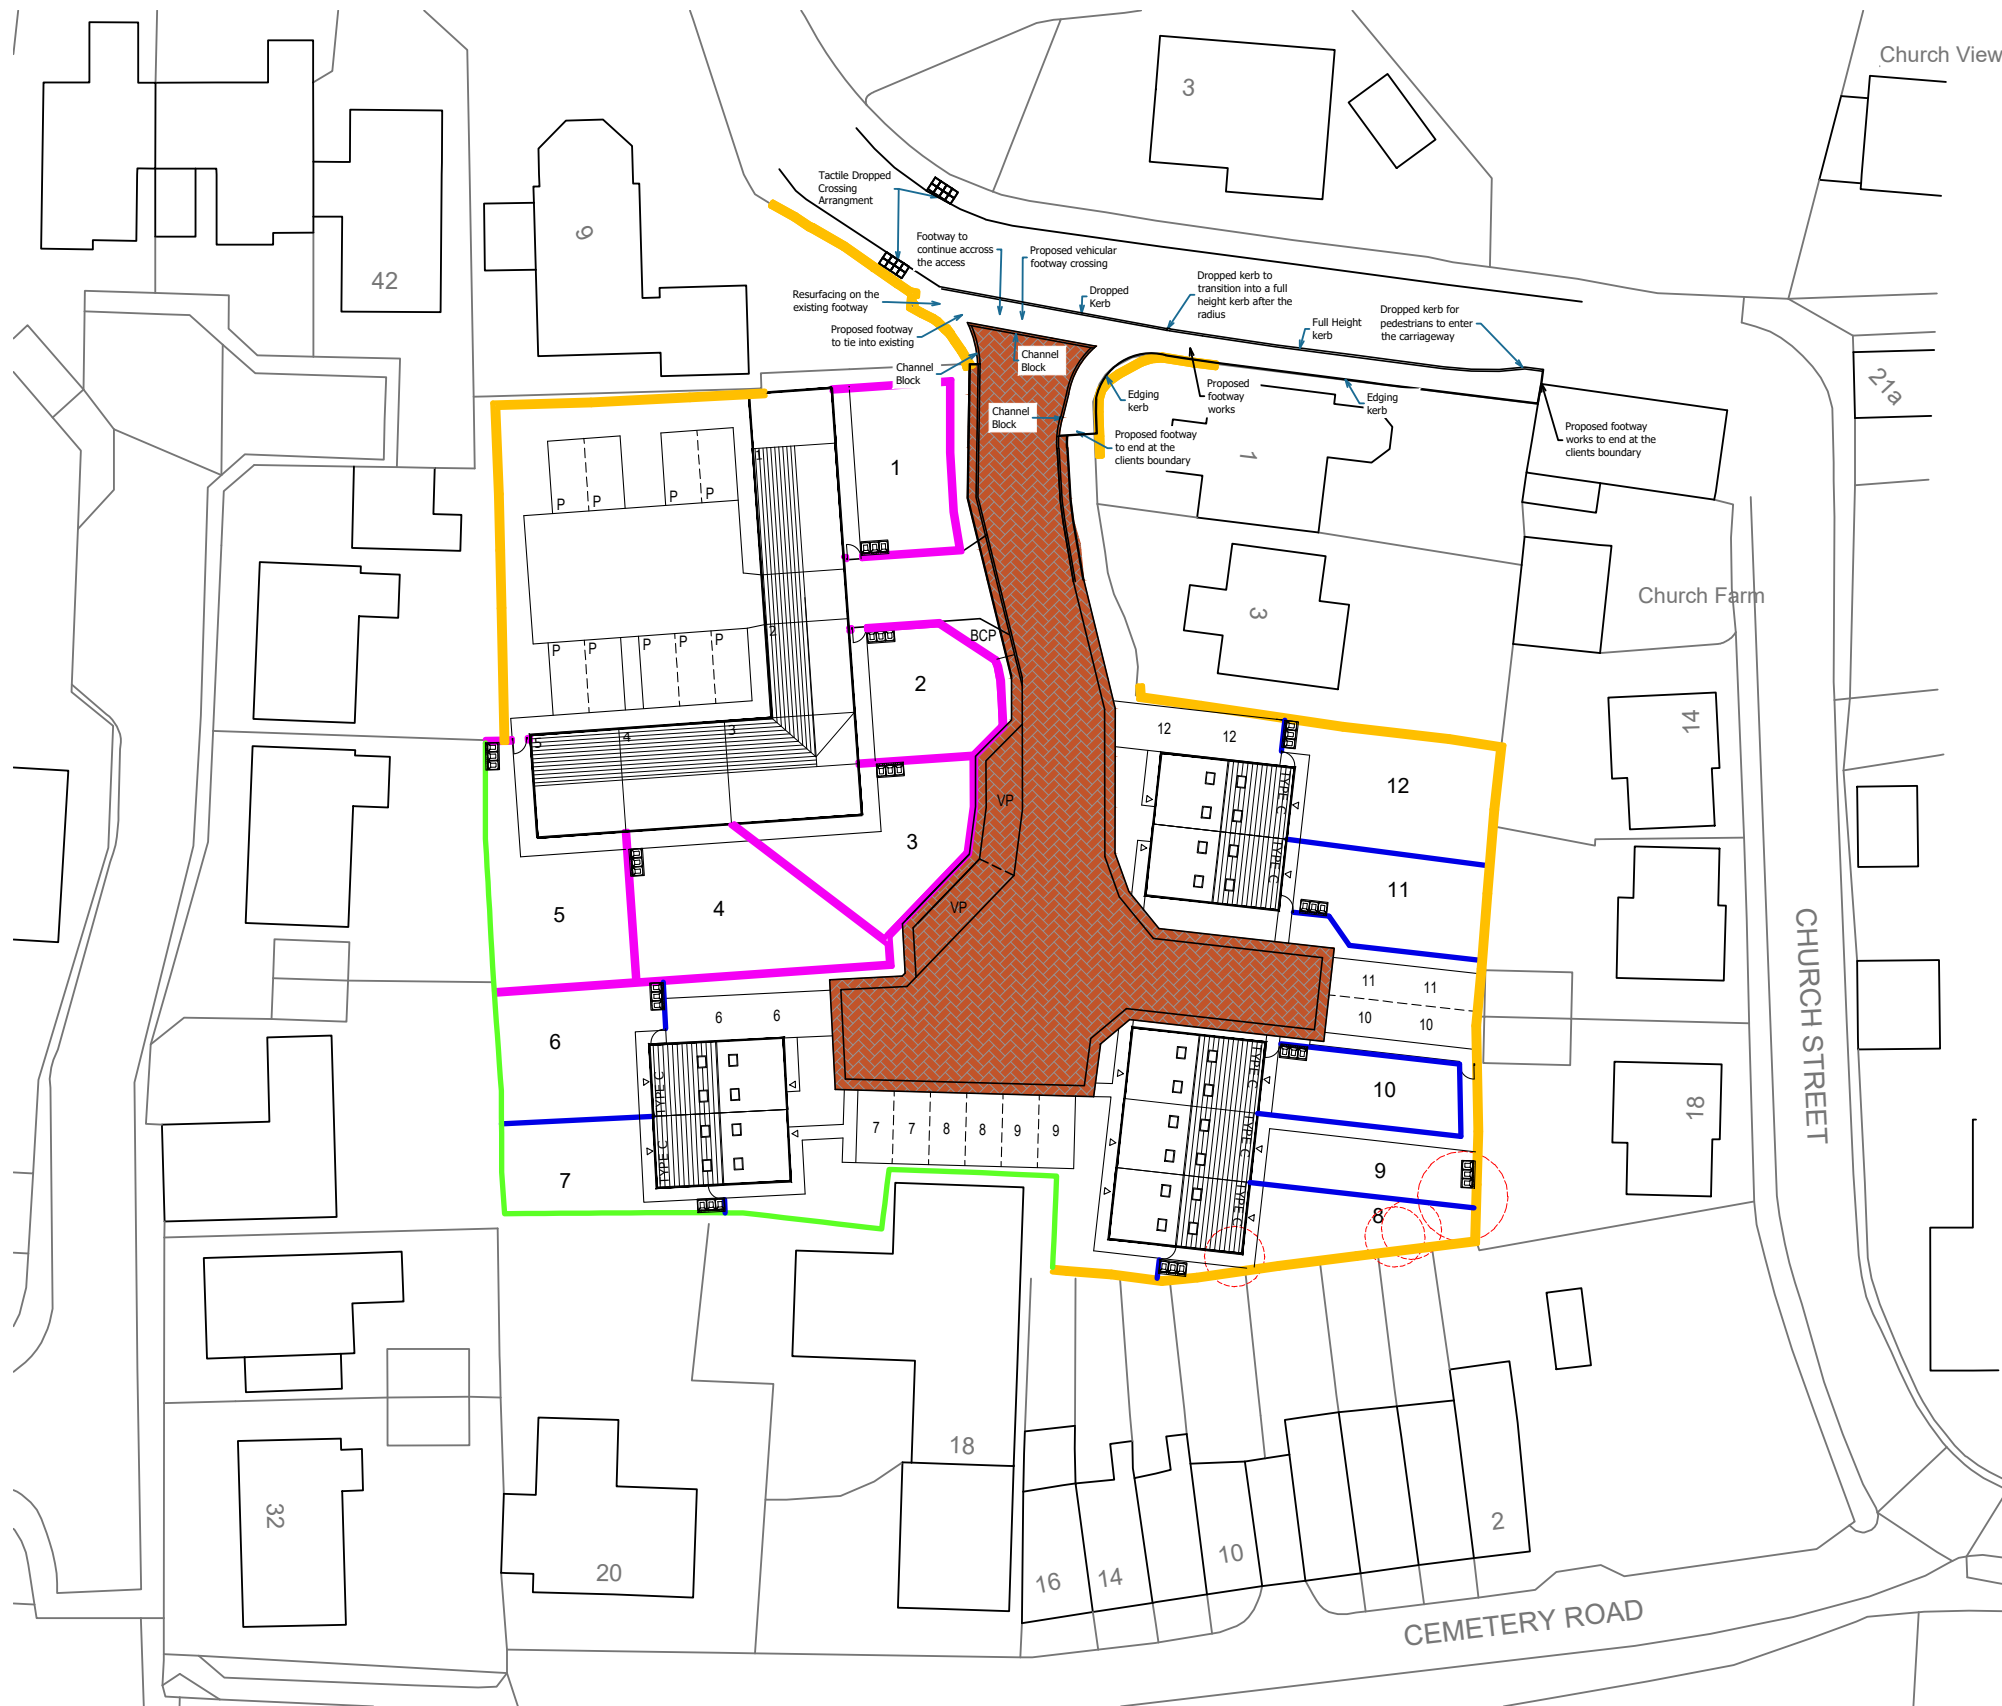

- 1.8m Close Boarded Fence
- 1.8m Stone Wall
- Existing Stone Wall
- Existing Fence

Notes:

xx

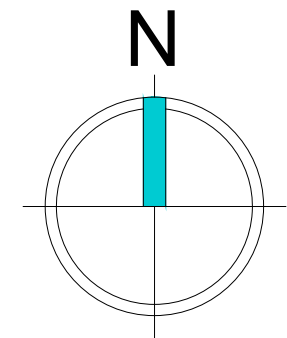

Scaled @ 1:500



G	Updated to planning REV K	DS	18.10.23
REV:	DESCRIPTION:	BY:	DATE:

STEN

ARCHITECTURE

STEN Architecture Ltd

The Studio

Harrison Street

Wakefield

WF1 1PS

Tel: 01924 950985

Web: www.sten-architecture.co.uk

Twitter: [@STEN_arch](https://twitter.com/STEN_arch)

Facebook: [stenarchitectureltd](https://www.facebook.com/stenarchitectureltd)

LinkedIn: [Sten Architecture](https://www.linkedin.com/company/sten-architecture)

CLIENT:

Mrs N Tinker

SITE:

Church Mews
Bolton upon Dearne

TITLE:

Boundary Treatment Plan

SCALE AT A3:	DATE:	DRAWN:	CHECKED:
1:500	26/01/22	DS	SL
PROJECT NO:	DRAWING NO:	REVISION:	
2206	2206.03	G	