


PROPOSED SIDE ELEVATION A

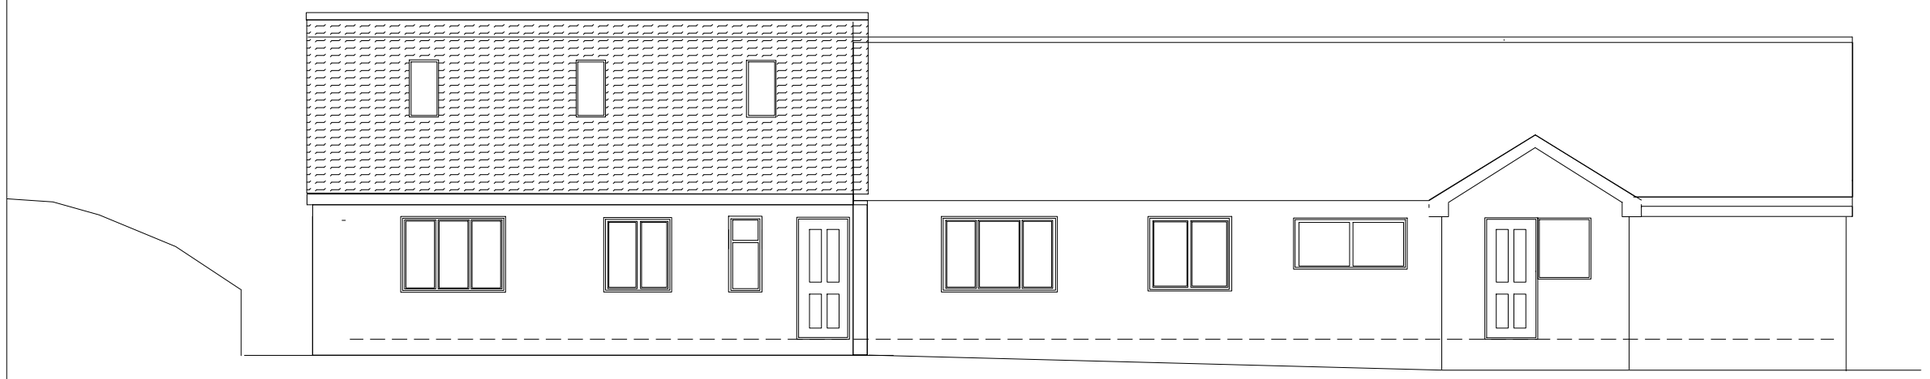

PROPOSED SIDE ELEVATION

REF $\frac{2022}{1087}$

EXTENDED TO $\frac{07}{04}$/23

PROPOSED

EXISTING SINGLE STOREY EXTENSION WITH RAISED RIDGE HEIGHT AND DORMER ROOF TO EXISTING BUNGALOW.

APPLICANT:-

MRS ANGELA HUTCHINSON, ALDHAM MILL FARM, WOMBWELL , BARSLEY. S73 8EG

PROPOSED ELEVATIONS 1:100

AMENDED MARCH 2023