


NOTES

ALL DIMENSIONS AND LEVELS ARE TO BE CHECKED ON SITE
ANY DISCREPANCIES ARE TO BE REPORTED TO THE ARCHITECT BEFORE ANY WORK COMMENCES
THIS DRAWING SHALL NOT BE SCALED TO ASCERTAIN ANY DIMENSIONS WORK TO FIGURED DIMS ONLY
THIS DRAWING SHALL NOT BE REPRODUCED WITHOUT EXPRESS WRITTEN PERMISSION FROM AFL LTD.

Boiler House
Covered under
application
number 2011/0482

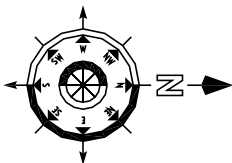

New brick sub station 6m x 5m to
a ridge height of 4.5m.
Doors to face onto main road.

PI2 03/07/12 Sizes increased following clients request	
LL	
PI1 19.06.12	Issued for Planning
LL	

rev	date/rev	description
project		
Alterations to Boiler House		

location
Barnsley District Hospital

client
Barnsley Hospital NHS Foundation Trust


AFL Architects	
1st Floor	
St Georges House	
56 Peter Street	
Manchester M2 3NG	
t: +44(0)161 236 6293	
f: +44(0)161 236 6484	
w: www.afl-uk.com	
e: mail@afl-uk.com	
London office	
t: +44 (0)20 7490 3545	



drawing title
Sub-Station
Site Block Plan

dwg purpose			
PLANNING			
scale	As Shown	drawn GR	checked GR
@ sheet size A2		rev date	26/07/12
113156		AL-01-003	PI2
job number		drawing number	revision

Scale: 1:1000

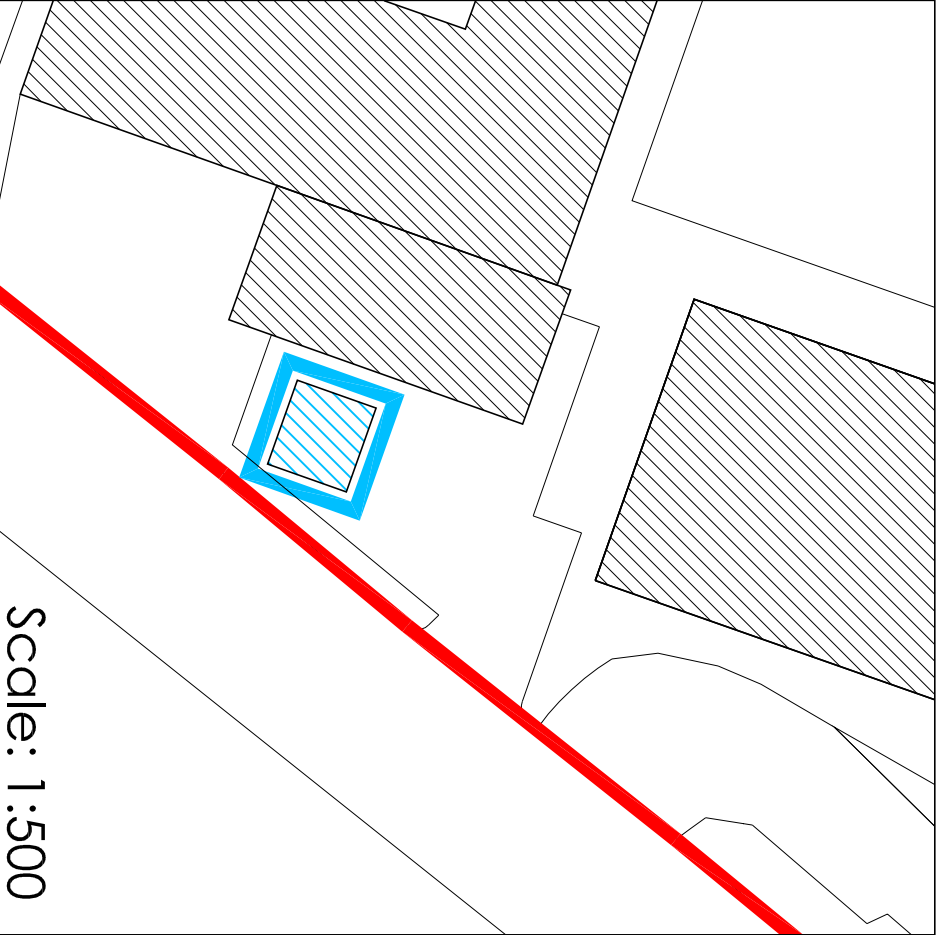

Scale: 1:500