



EXISTING LEVELS
SCALE 1:100

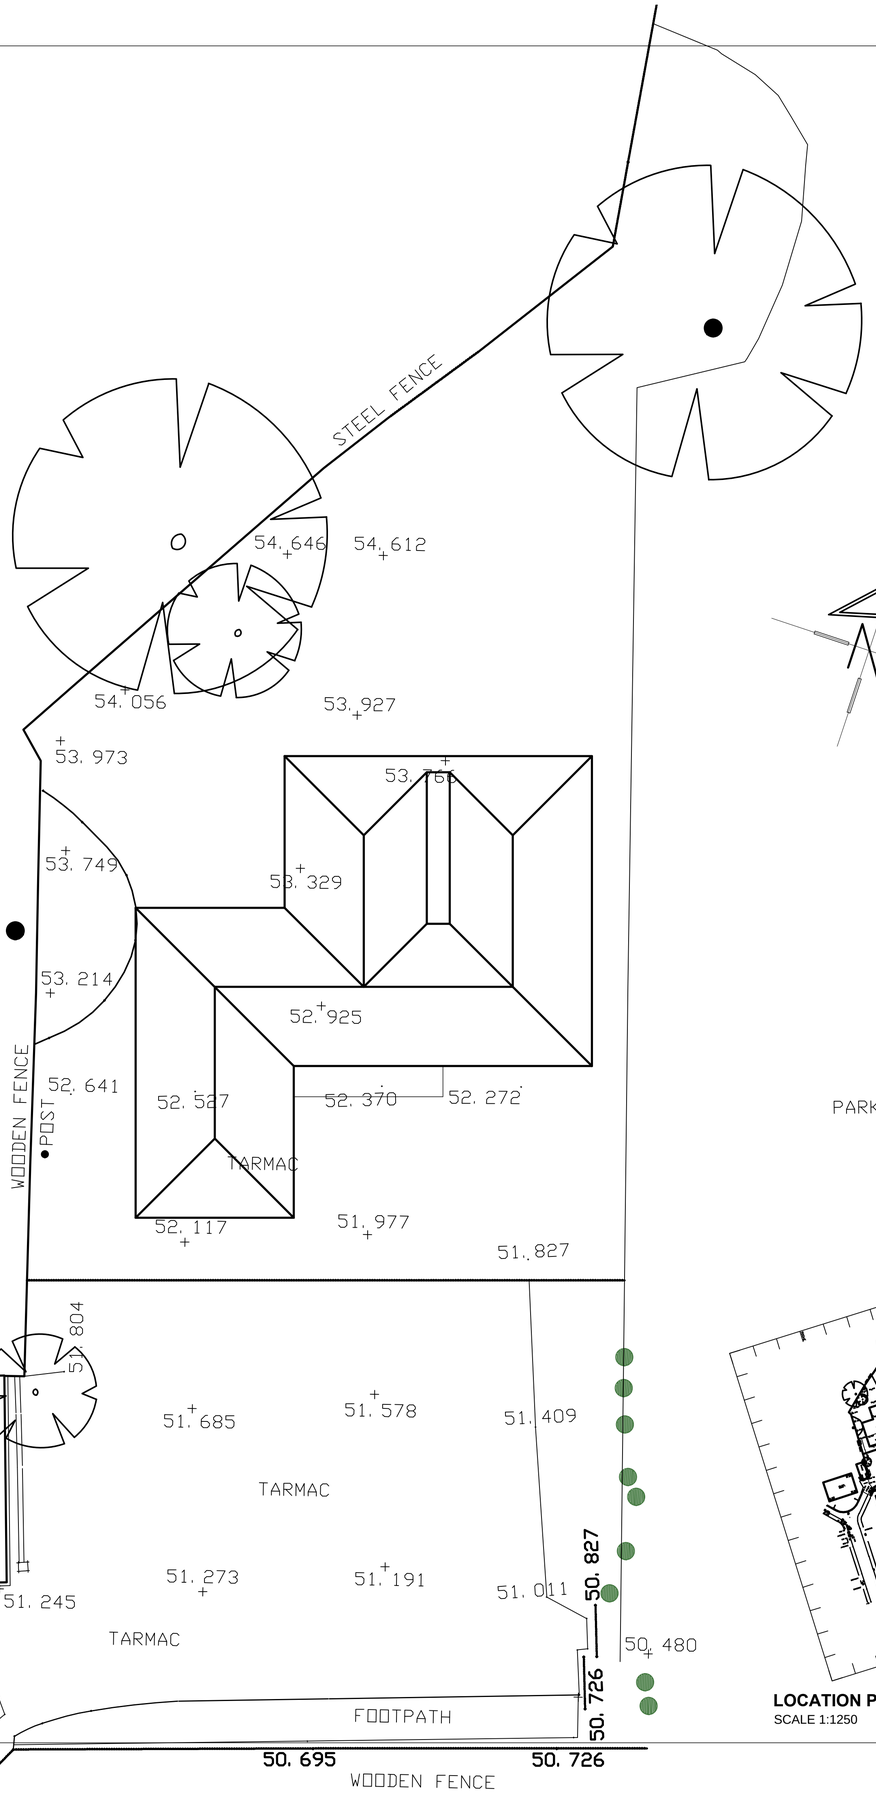


FRONT ELEVATION
SCALE 1:100




REAR ELEVATION
SCALE 1:100

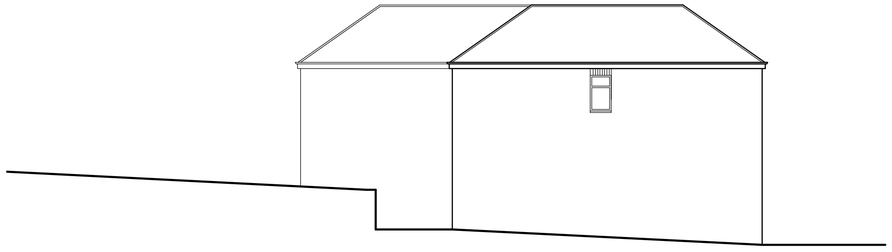

SIDE ELEVATION
SCALE 1:100

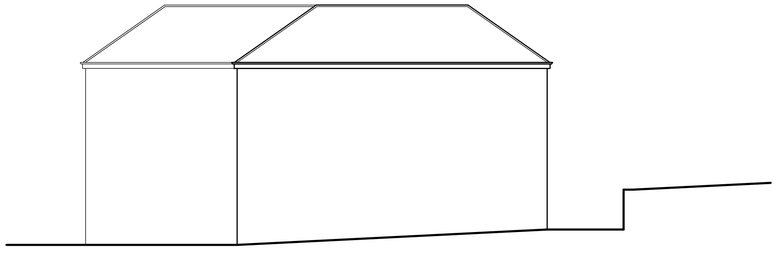

SIDE ELEVATION
SCALE 1:100

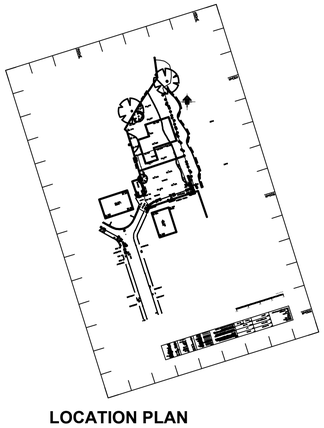

LOCATION PLAN
SCALE 1:1250

White Agus PARTNERSHIP
8 MORSTON BUSINESS PARK,
WHALEY ROAD, BARUGH GREEN,
BARNSLEY.
S75 1HQ
Phone: 01226 208482
Fax: 01226 283030
Email: info@whiteaguspartnership.co.uk
Web: www.whiteaguspartnership.co.uk
ARCHITECTURAL SERVICES AND SURVEYORS

Project.	Client.		
DEVELOPMENT ON LAND ADJACENT 36 & 38 QUEST AVENUE, HEMINGFIELD BARNSLEY, S73 0QB	DEVELOPMENTS BY BOUTIQUE		
Drawing Title. SITE PLAN & ELEVATIONS	Date. JAN 2014	Scale. AS SHOWN	
	Ref. 13-077	Dwg. No. 05	Rev. A

Date	Suffix	Description	Date	Suffix	Description
29/01/2014	A	REVISED FOR PLANNING			