

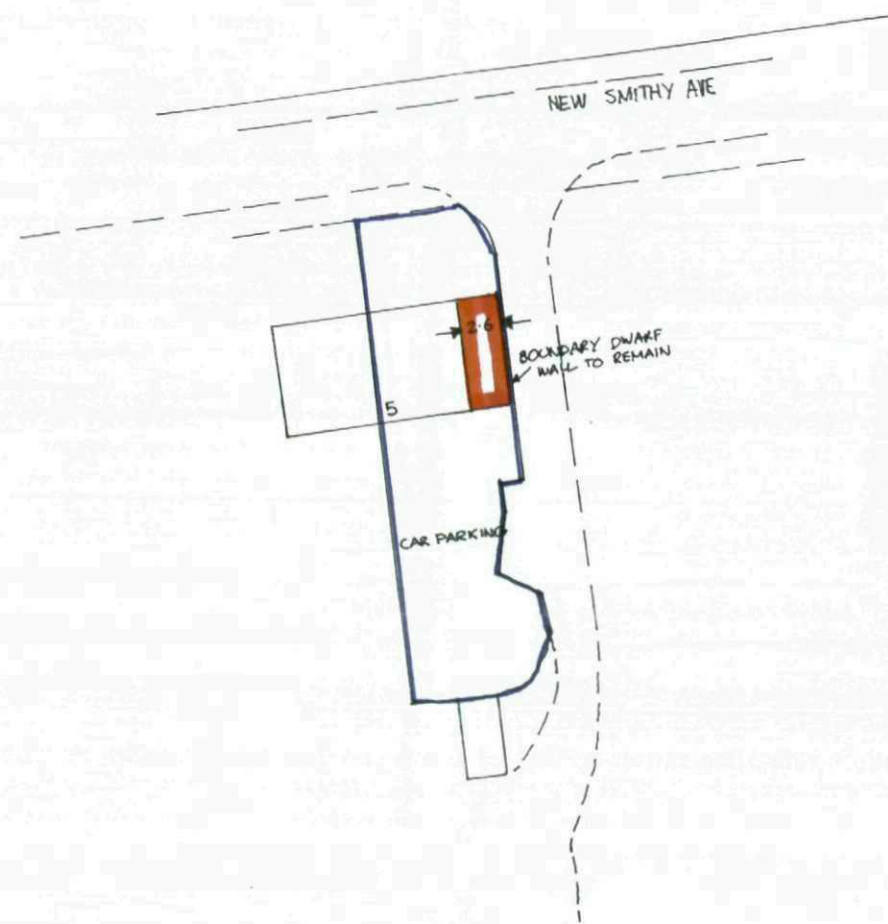
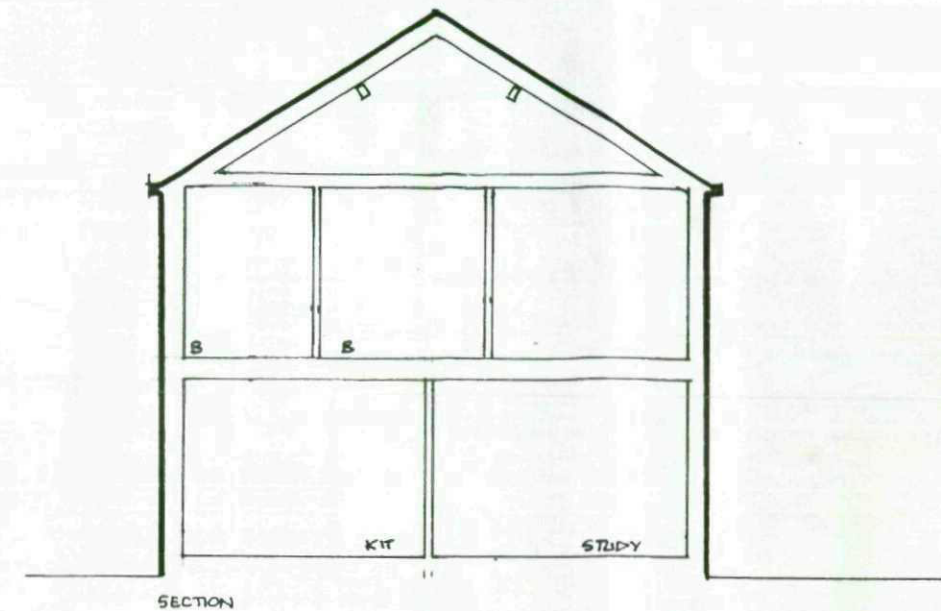


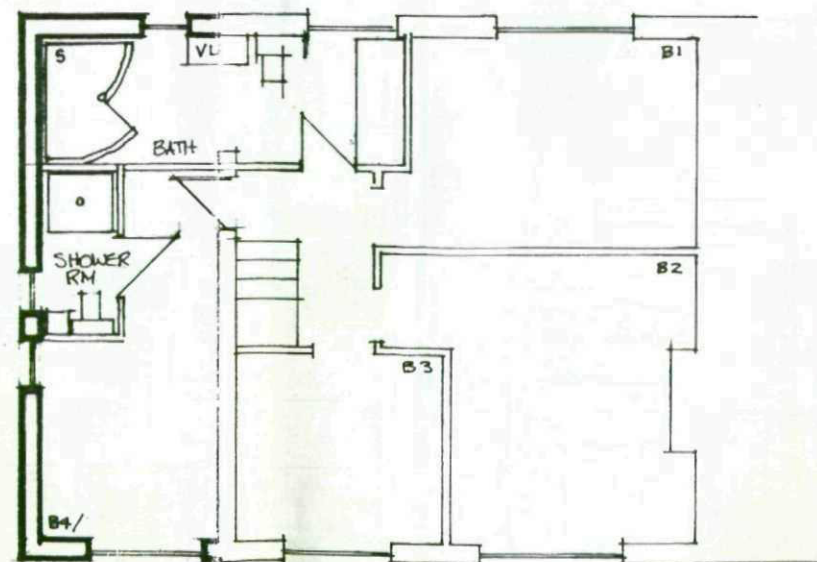




LAYOUT 1:500

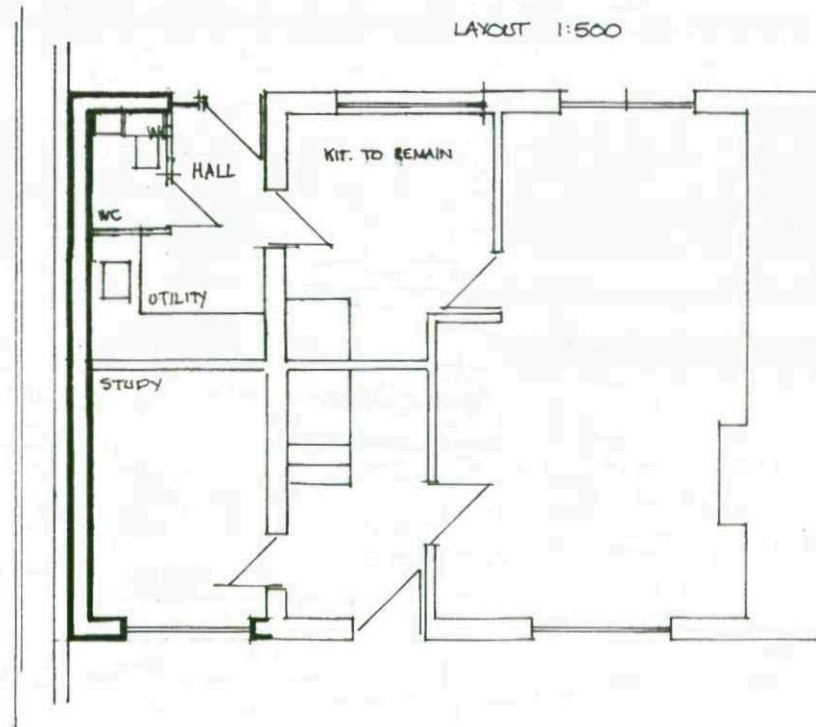

MICHAEL A CLYNCH
 Dip. Arch. Dip. T. P. A.R.I.B.A.
 Architect & Town Planner
 14 Huddersfield Road, Ingbirchworth
 Sheffield S36 7GF Tel: [REDACTED]

5 NEW SMITHY AVE THURLSTONE

EXTENSION TO CREATE BEDROOM, UTILITY ROOM AND STUDY. 1:100 7/08 AMENDED 09/08

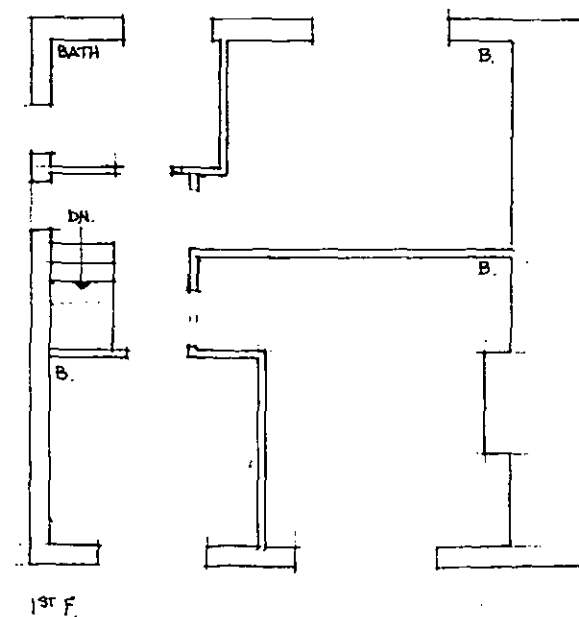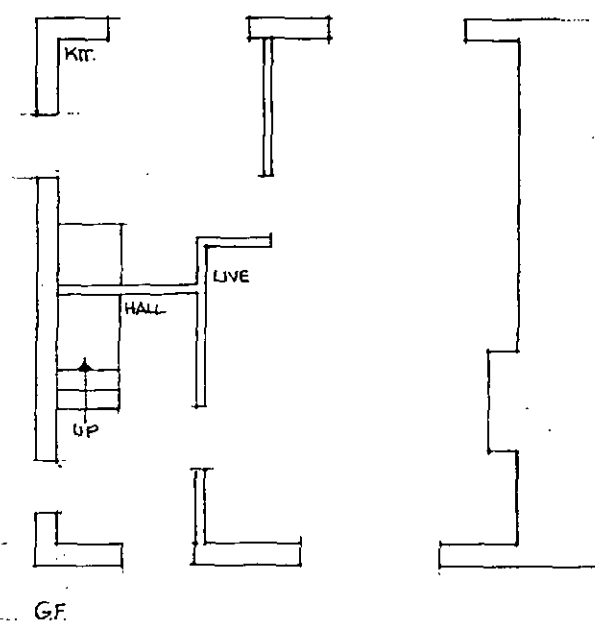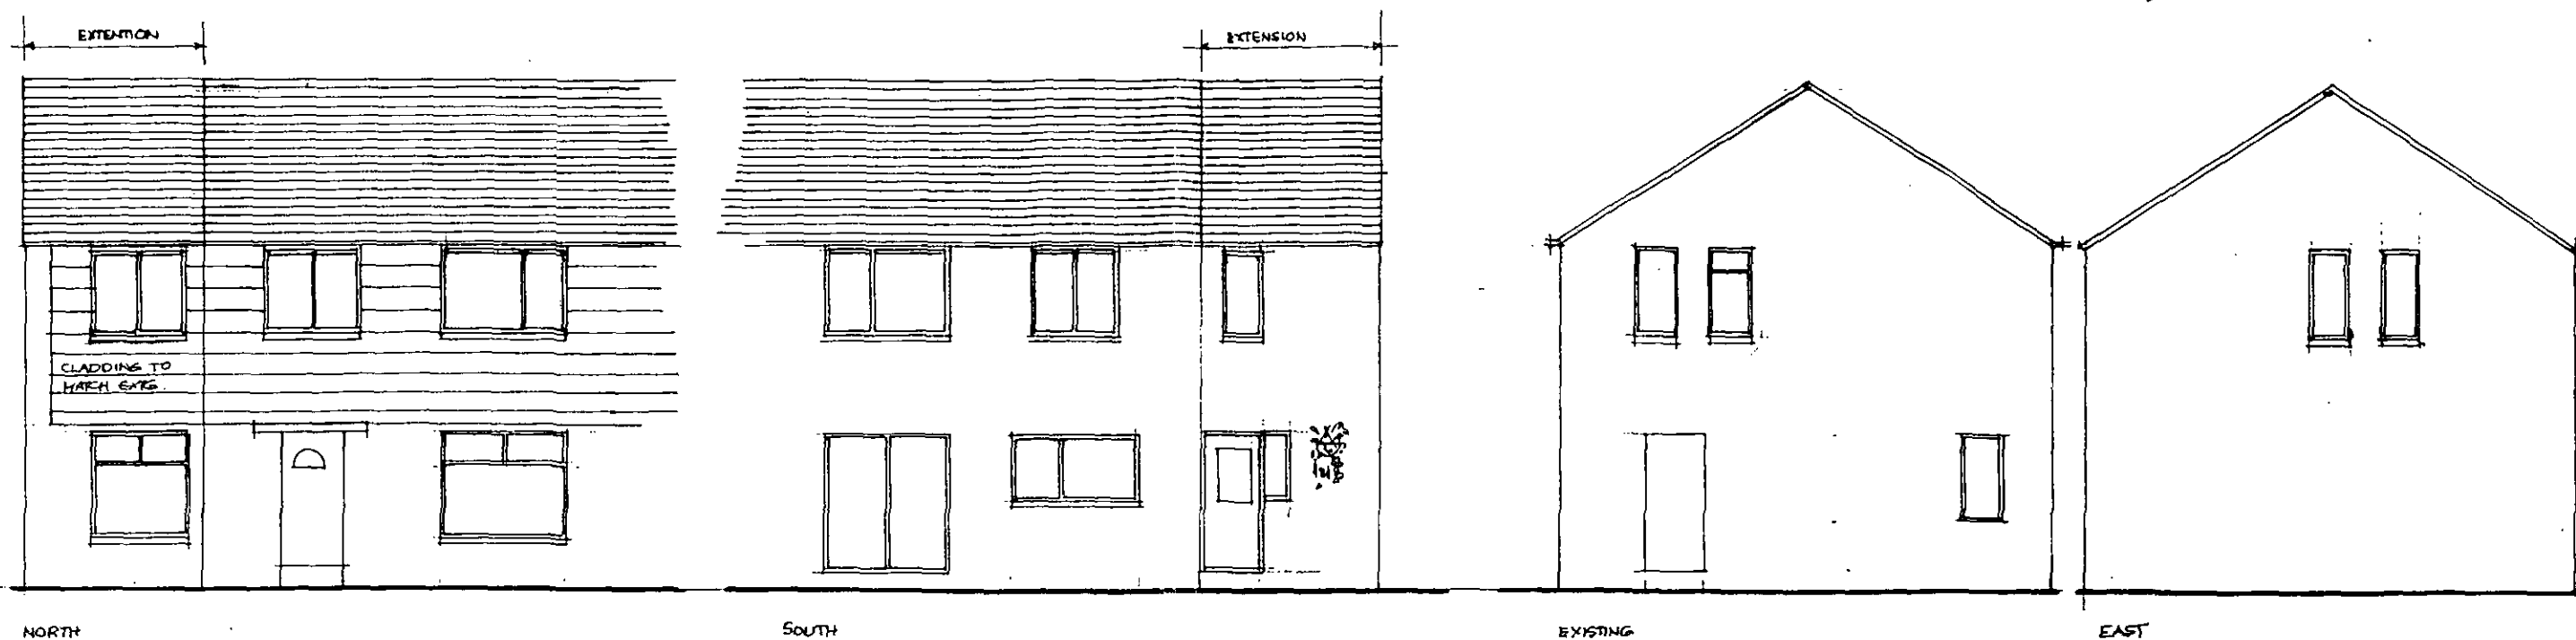

5 NEW SMITHY AVE THURLSTONE

SURVEY + PLANS AND ELEVATIONS 1:100 7/08 DRG 1A

MICHAEL A CLYNCH
 Dip. Arch. Dip. T. P. A.R.I.B.A.
 Architect & Town Planner
 14 Huddersfield Road, Ingbirchworth
 Sheffield S36 7GF Tel: 0114 565 5658

