
Existing Left Elevation

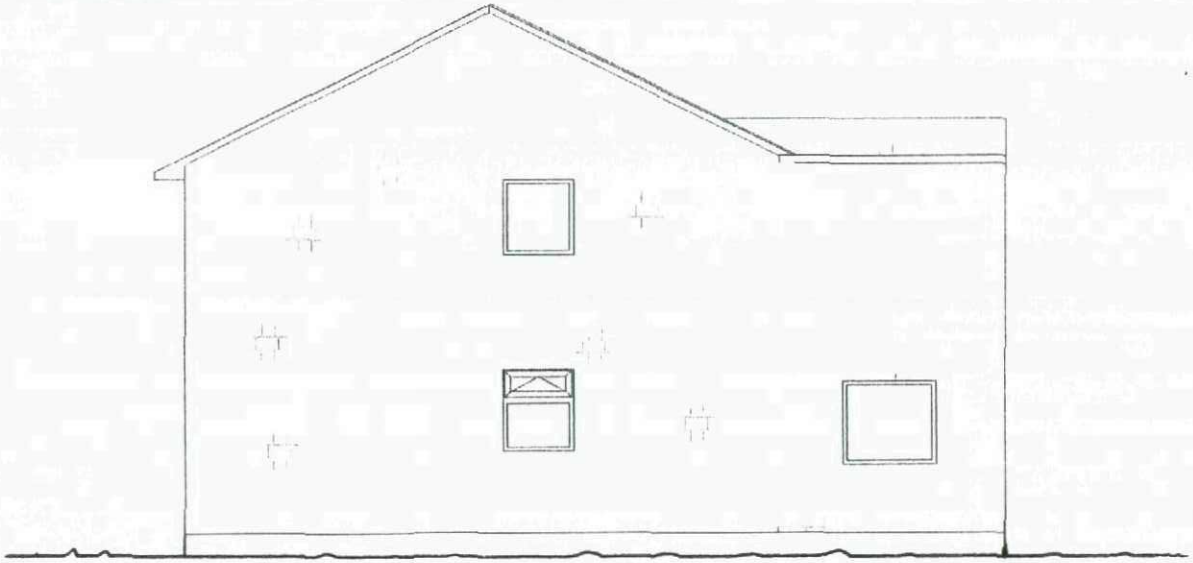


Existing Site Address

MR & MRS CROSS
49 SUMMER LANE
ROYSTON
BARNSLEY
S71 4SE
SOUTH YORKSHIRE

A4
Drawing Scale: 1:100

RoofWright

Existing Rear Elevation

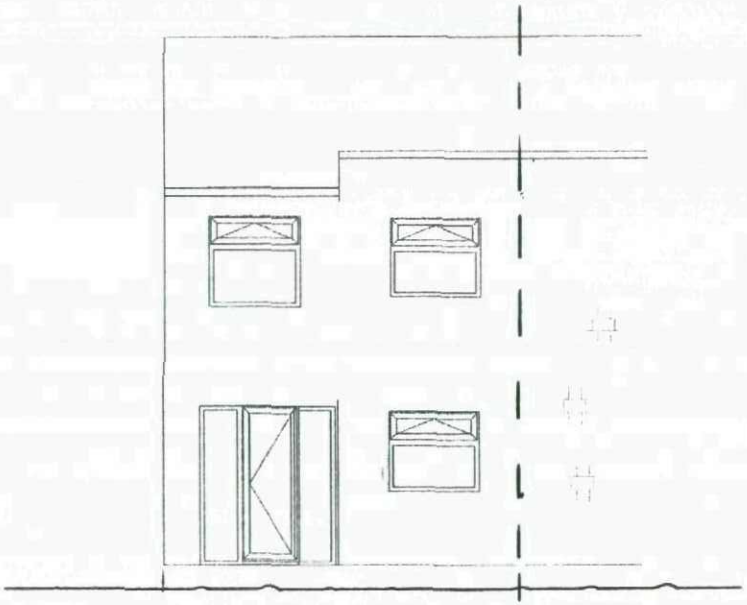


Existing Site Address
MR & MRS CROSS
49 SUMMER LANE
ROYSTON
BARNSLEY
S71 4SE
SOUTH YORKSHIRE

A4
Drawing Scale: 1:100

RoofWright

Existing Right Elevation

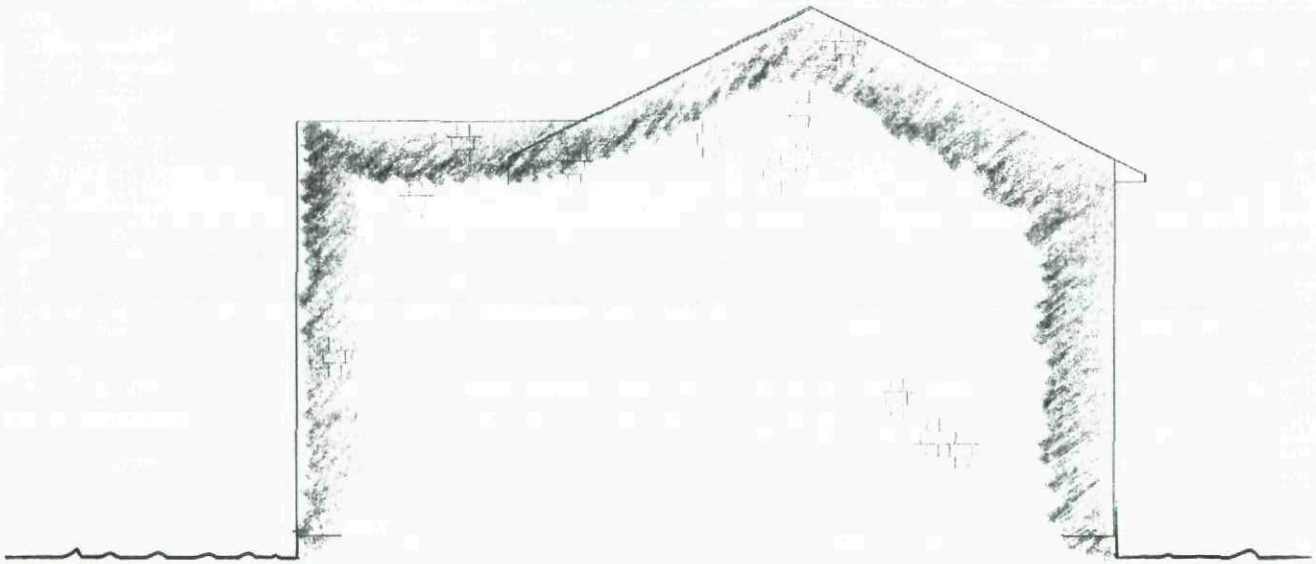


Existing Site Address

MR & MRS CROSS
49 SUMMER LANE
ROYSTON
BARNSLEY
S71 4SE
SOUTH YORKSHIRE

A4
Drawing Scale: 1:100

RoofWright

Proposed Left Elevation

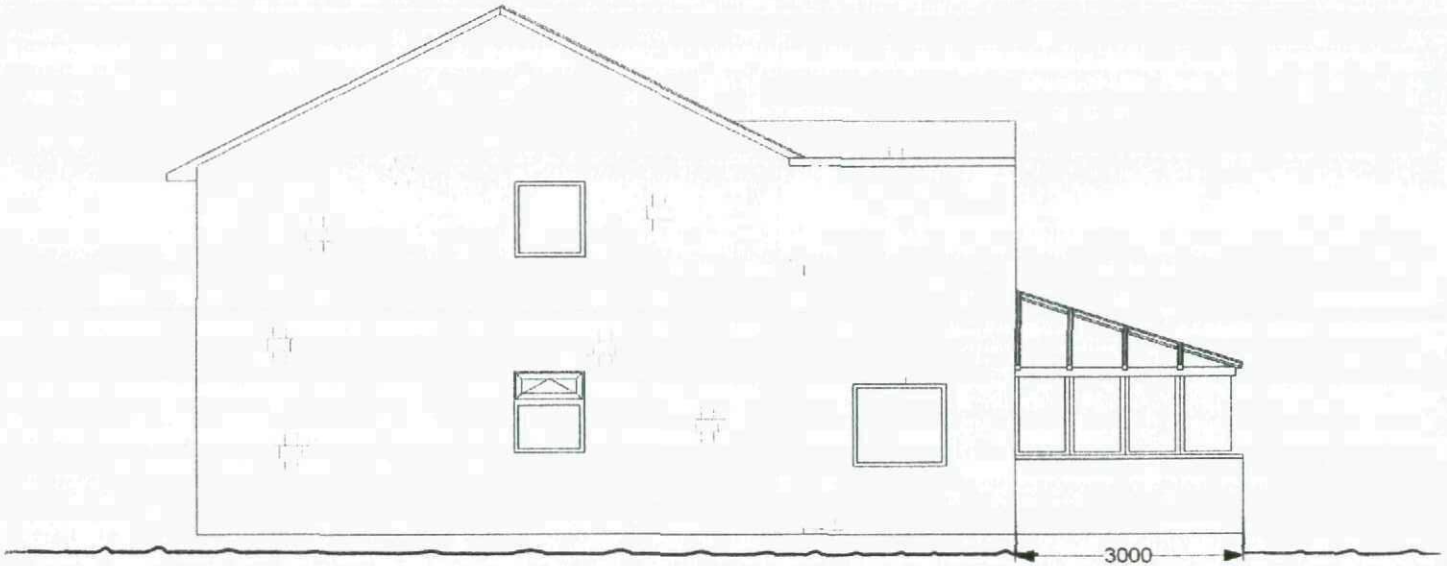


Proposed Site Address

MR & MRS CROSS
49 SUMMER LANE
ROYSTON
BARNSLEY
S71 4SE
SOUTH YORKSHIRE

A4
Drawing Scale: 1:100

RoofWright

Proposed Rear Elevation

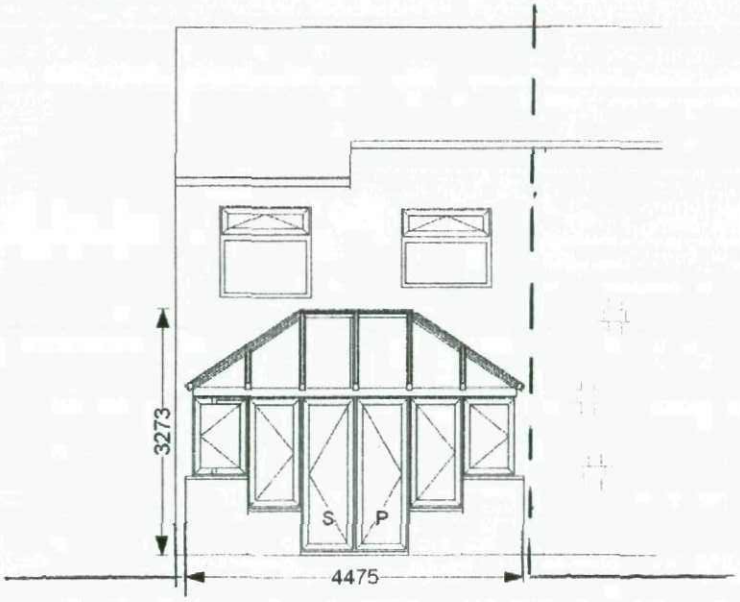


Proposed Site Address

MR & MRS CROSS
49 SUMMER LANE
ROYSTON
BARNSLEY
S71 4SE
SOUTH YORKSHIRE

A4
Drawing Scale: 1:100

RoofWright

Proposed Right Elevation

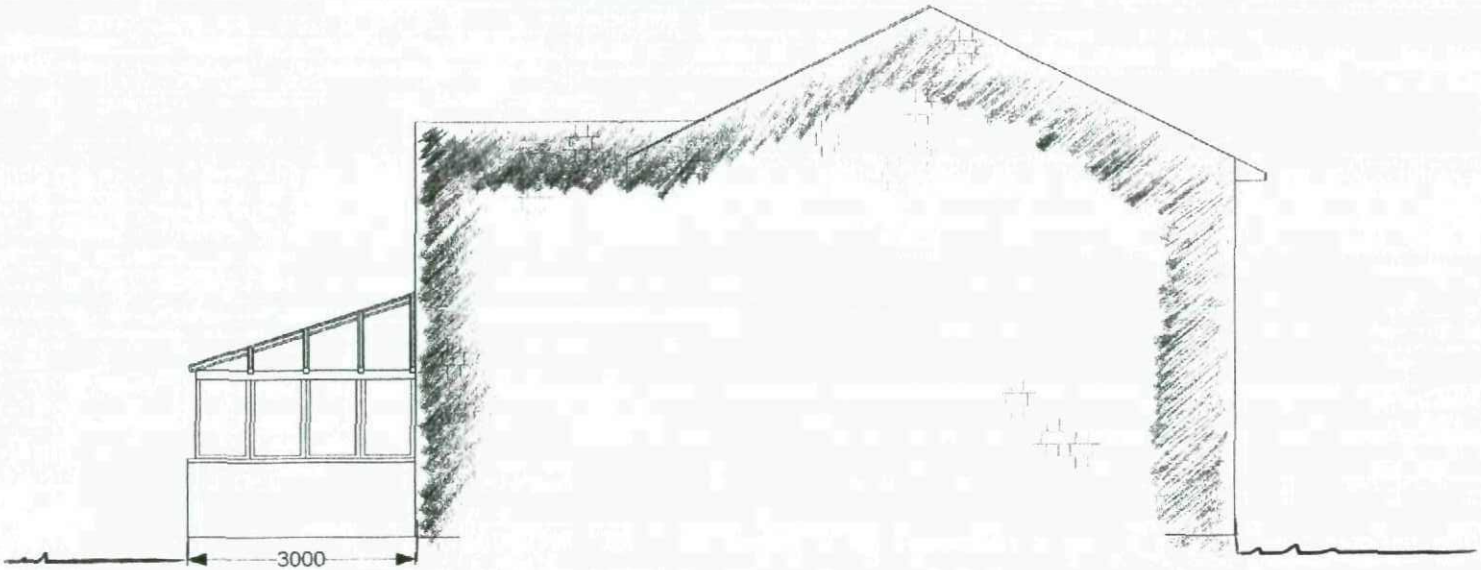

Proposed Site Address


MR & MRS CROSS
49 SUMMER LANE
ROYSTON
BARNSLEY
S71 4SE
SOUTH YORKSHIRE

A4
Drawing Scale: 1:100

RoofWright

Ordnance Survey®

OS Sitemap

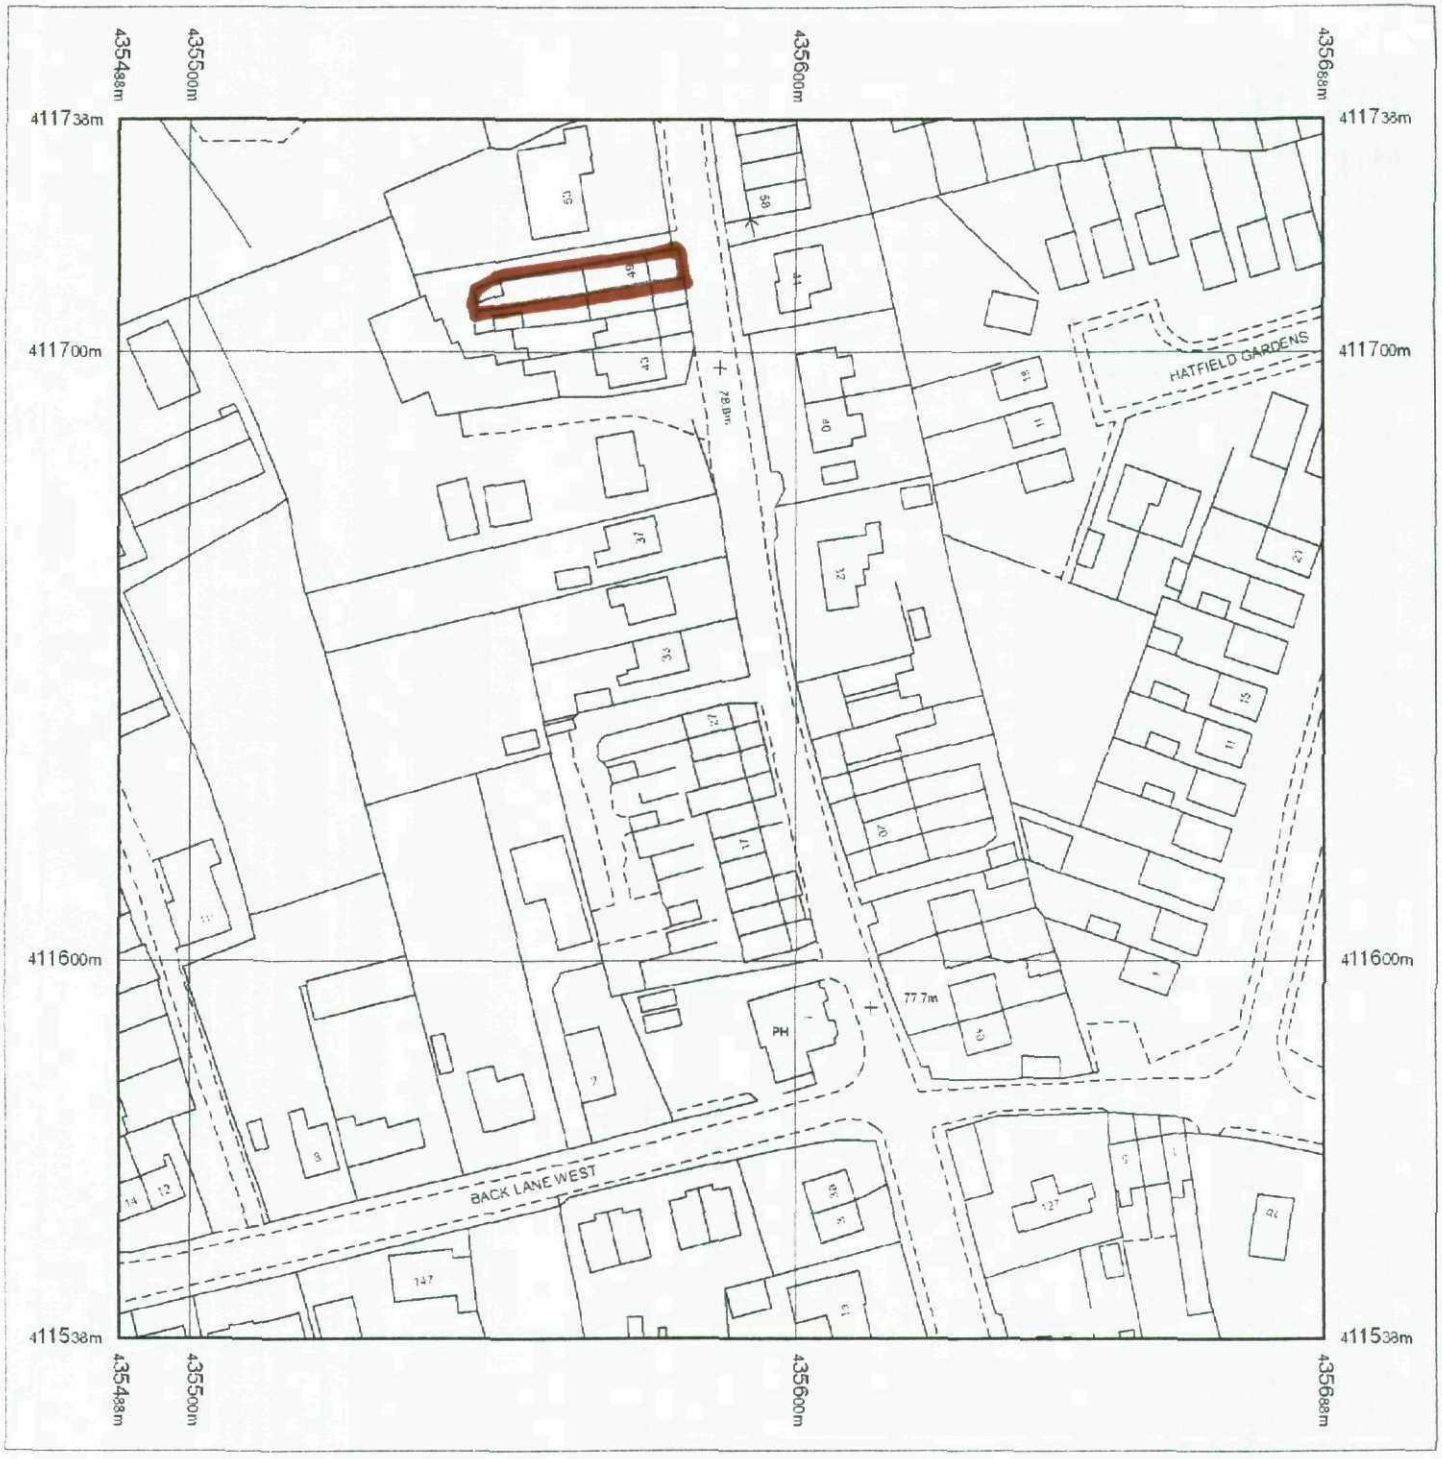

Produced 28.01.2011 from the Ordnance Survey National Geographic Database and incorporating surveyed revision available at this date. © Crown Copyright 2011.

Reproduction in whole or part is prohibited without the prior permission of Ordnance Survey.

Ordnance Survey, the OS Symbol and OS Sitemap are registered trademarks of Ordnance Survey, the national mapping agency of Great Britain.

The representation of a road, track or path is no evidence of a right of way.

The representation of features as lines is no evidence of a property boundary.

Metres
0 20 40

Scale 1:1250


Supplied by: **Outlet User**
Serial number: 00021300
Centre coordinates: 435588.5 411638


Further information can be found on the OS Sitemap Information leaflet or the *Ordnance Survey web site:*
www.ordnancesurvey.co.uk

MR & MRS CROSS
49 SUMMER LANE
ROYSTON

BARNSLEY
SOUTH YORKSHIRE
S71 4SE

Existing Plan View (With Boundary)

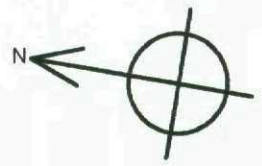

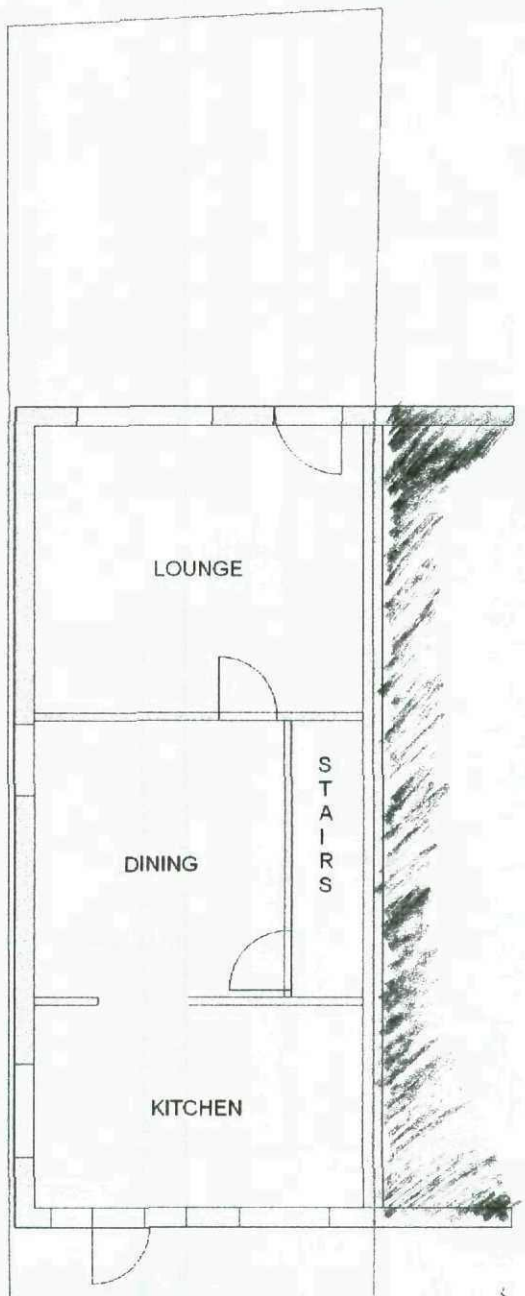

Existing Site Address


MR & MRS CROSS
49 SUMMER LANE
ROYSTON
BARNSLEY
S71 4SE
SOUTH YORKSHIRE

A3

Drawing Scale: 1:100

RoofWright

Proposed Plan View (With Boundary)

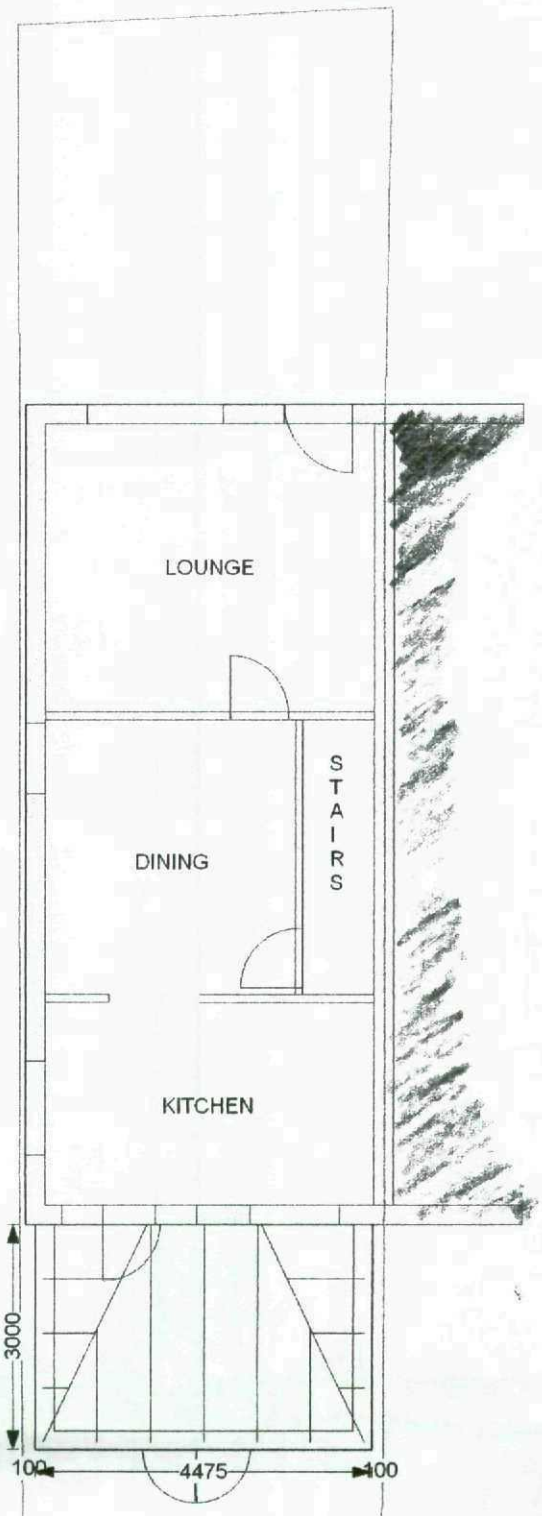

Proposed Site Address


MR & MRS CROSS
49 SUMMER LANE
ROYSTON
BARNSLEY
S71 4SE
SOUTH YORKSHIRE


A3

Drawing Scale: 1:100

RoofWright

Proposed Plan View (With Boundary)

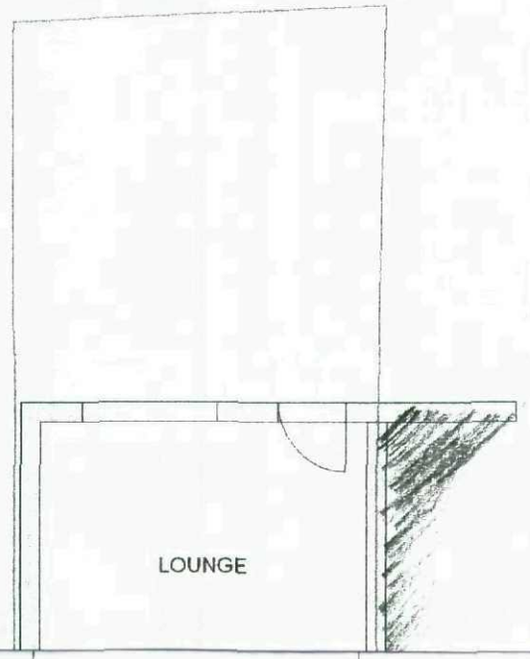

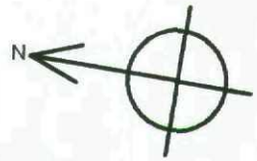

Proposed Site Address

MR & MRS CROSS
49 SUMMER LANE
ROYSTON
BARNSLEY
S71 4SE
SOUTH YORKSHIRE

A3

Drawing Scale: 1:100

RoofWright