
THIS DRAWING AND INFORMATION CONTAINED HEREIN IS PROTECTED BY COPYRIGHT LAW AND MUST NOT BE COPIED OR REPRODUCED WITHOUT THE PRIOR WRITTEN CONSENT OF JAMES TOTTY PARTNERSHIP

ORDNANCE SURVEY INFORMATION IS REPRODUCED BY PERMISSION IN ACCORDANCE WITH LICENCE AGREEMENT - LICENCE No. AR 100006159


DO NOT SCALE - CONTRACTOR / SPECIALISTS TO WORK TO FIGURED DIMENSIONS ONLY ALL DIMENSIONS AND SIZES TO BE CHECKED ON SITE AND THE ARCHITECT IS TO BE INFORMED OF ANY DISCREPANCIES

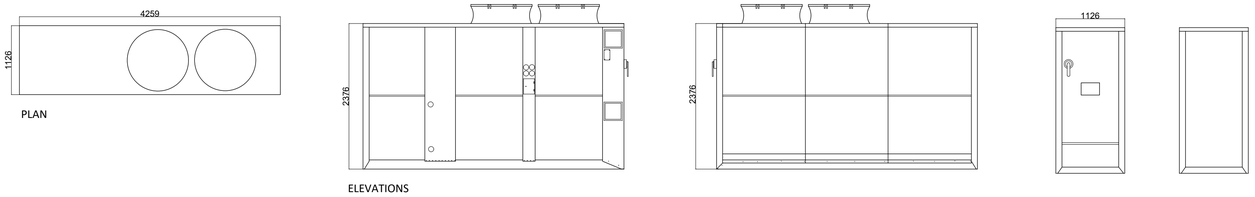


A Zeta Sky HP R7 SLN 17.2
Scale 1:50




B Zeta Sky HP R7 SLN 10.2
Scale 1:50

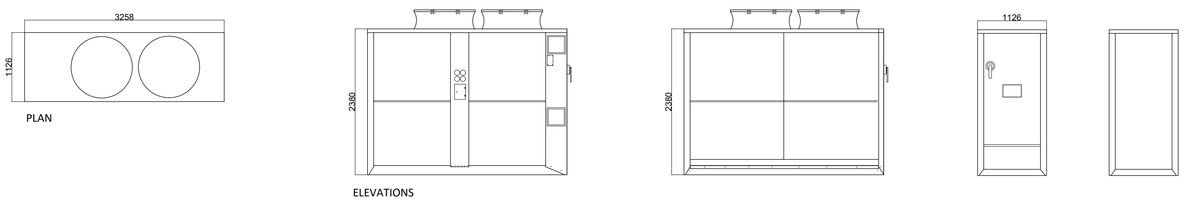

C Zeta Sky HP R7 SLN 18.4
Scale 1:50

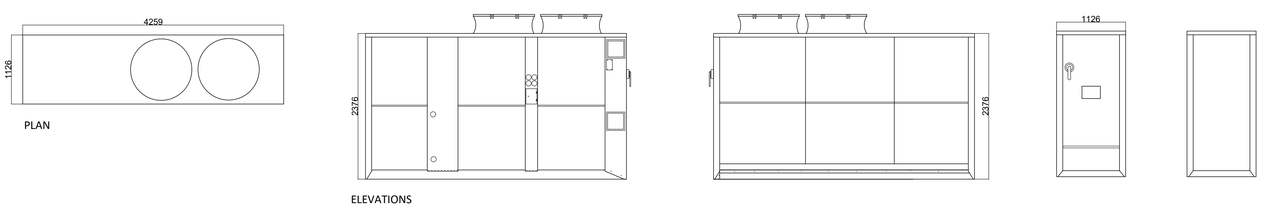

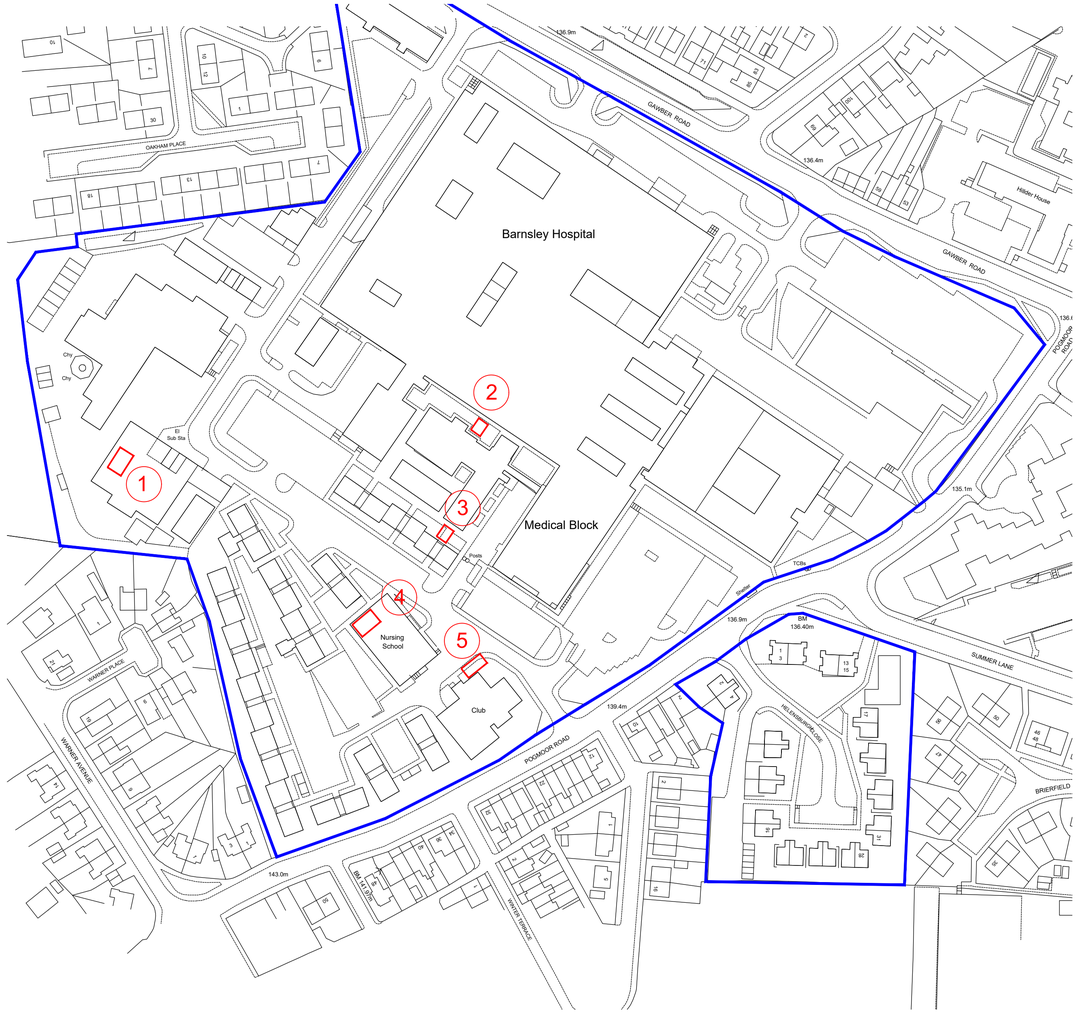

External Heat Pump Unit Placement
Scale 1:1250 @A1

Key

Location 01 (Roof Mounted)
Unit Type C (Zeta Sky HP R7 SLN 18.4)

Location 02 (Floor Mounted)
Unit Type B (Zeta Sky HP R7 SLN 10.2)

Location 03 (Floor Mounted)
Unit Type B (Zeta Sky HP R7 SLN 10.2)

Location 04 (Roof Mounted)
Unit Type A (Zeta Sky HP R7 SLN 17.2)

Location 05 (Floor Mounted)
Unit Type B (Zeta Sky HP R7 SLN 10.2)

Status: FOR PLANNING

Client: Barnsley hospitals NHS trust

Project: Decarbonisation Project

Drawing: External Heat Pump Unit Locations

JTP ARCHITECTS
JAMES TOTTY PARTNERSHIP LLP
CHARTERED ARCHITECTS
38 WILKINSON STREET
SHEFFIELD S10 2GB
Telephone : (0114) 2700208
Email : mail@jtp-architects.co.uk
Web : www.jtp-architects.co.uk

Date:	Drawn:	Project No:
Feb 2023	R.M.B	15-1369
Scale (@A1):	Checked:	Drawing No:
1:1250	LB	01