

Ordnance Survey®

1:2500

OS Sitemap™

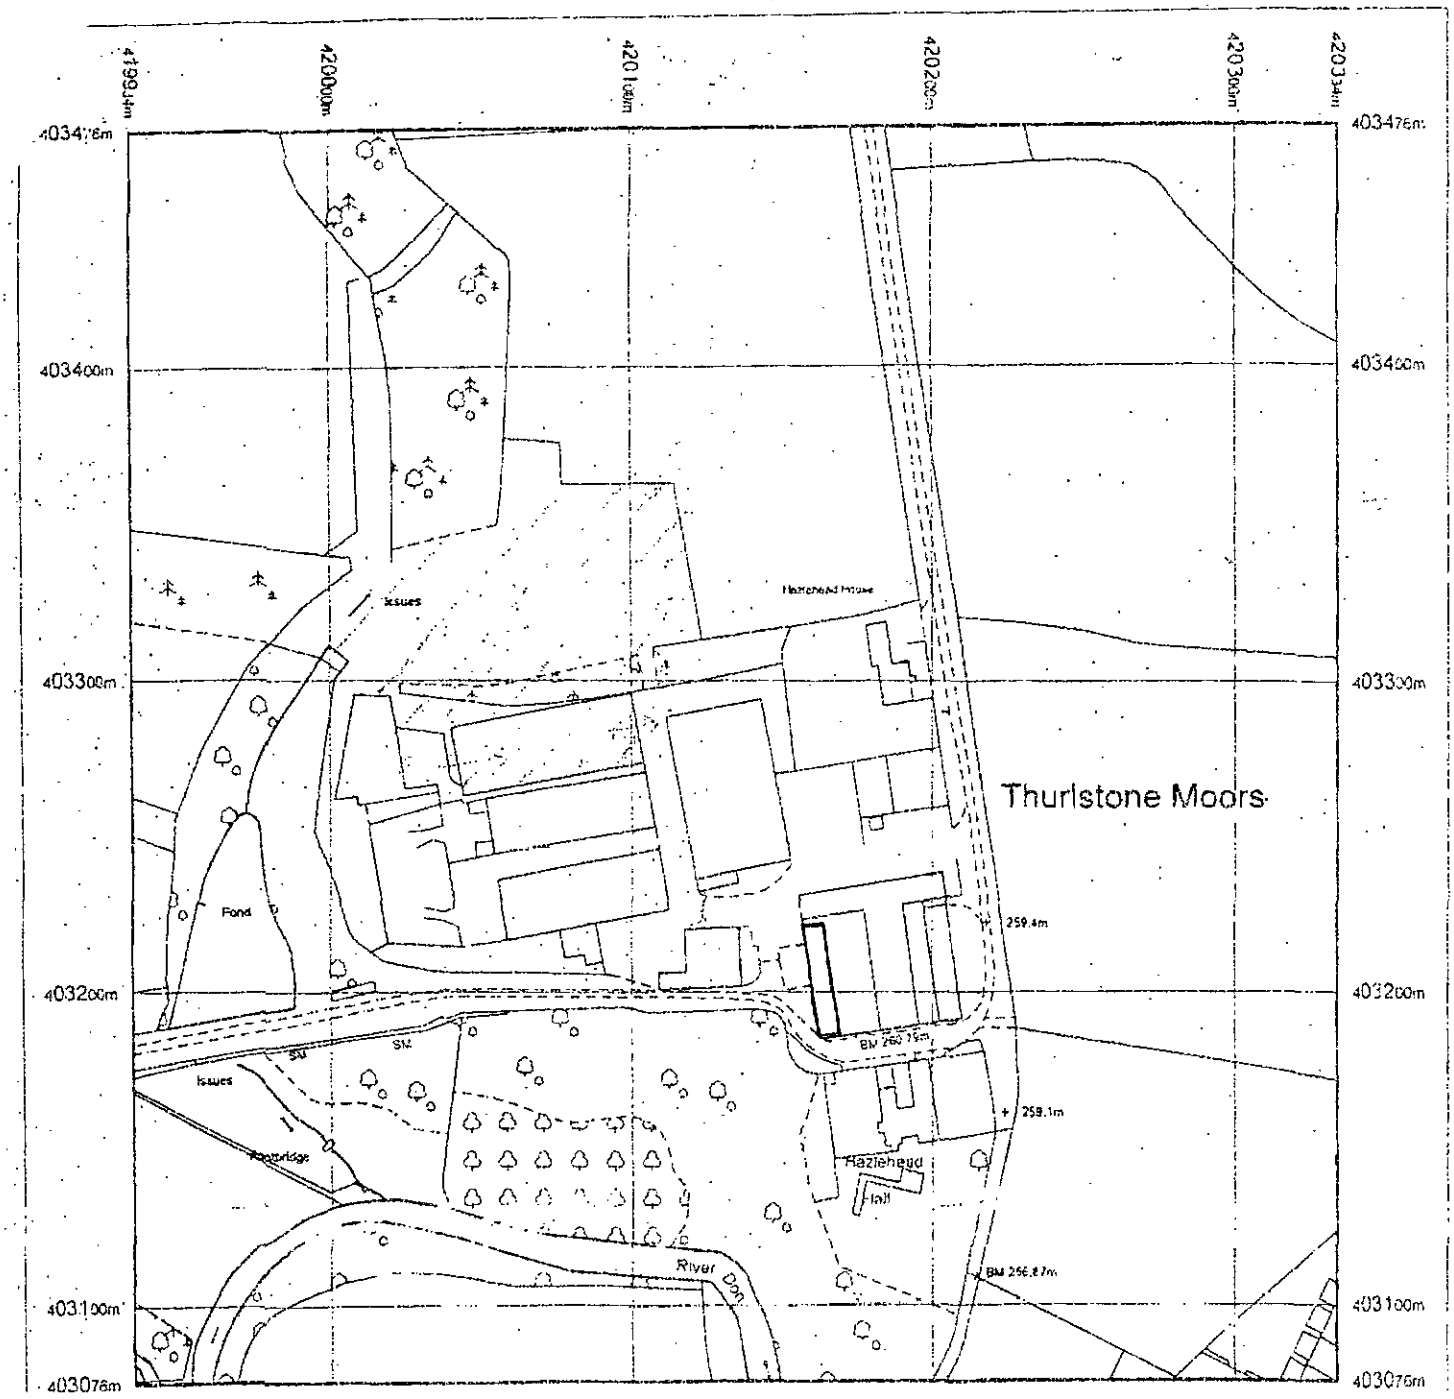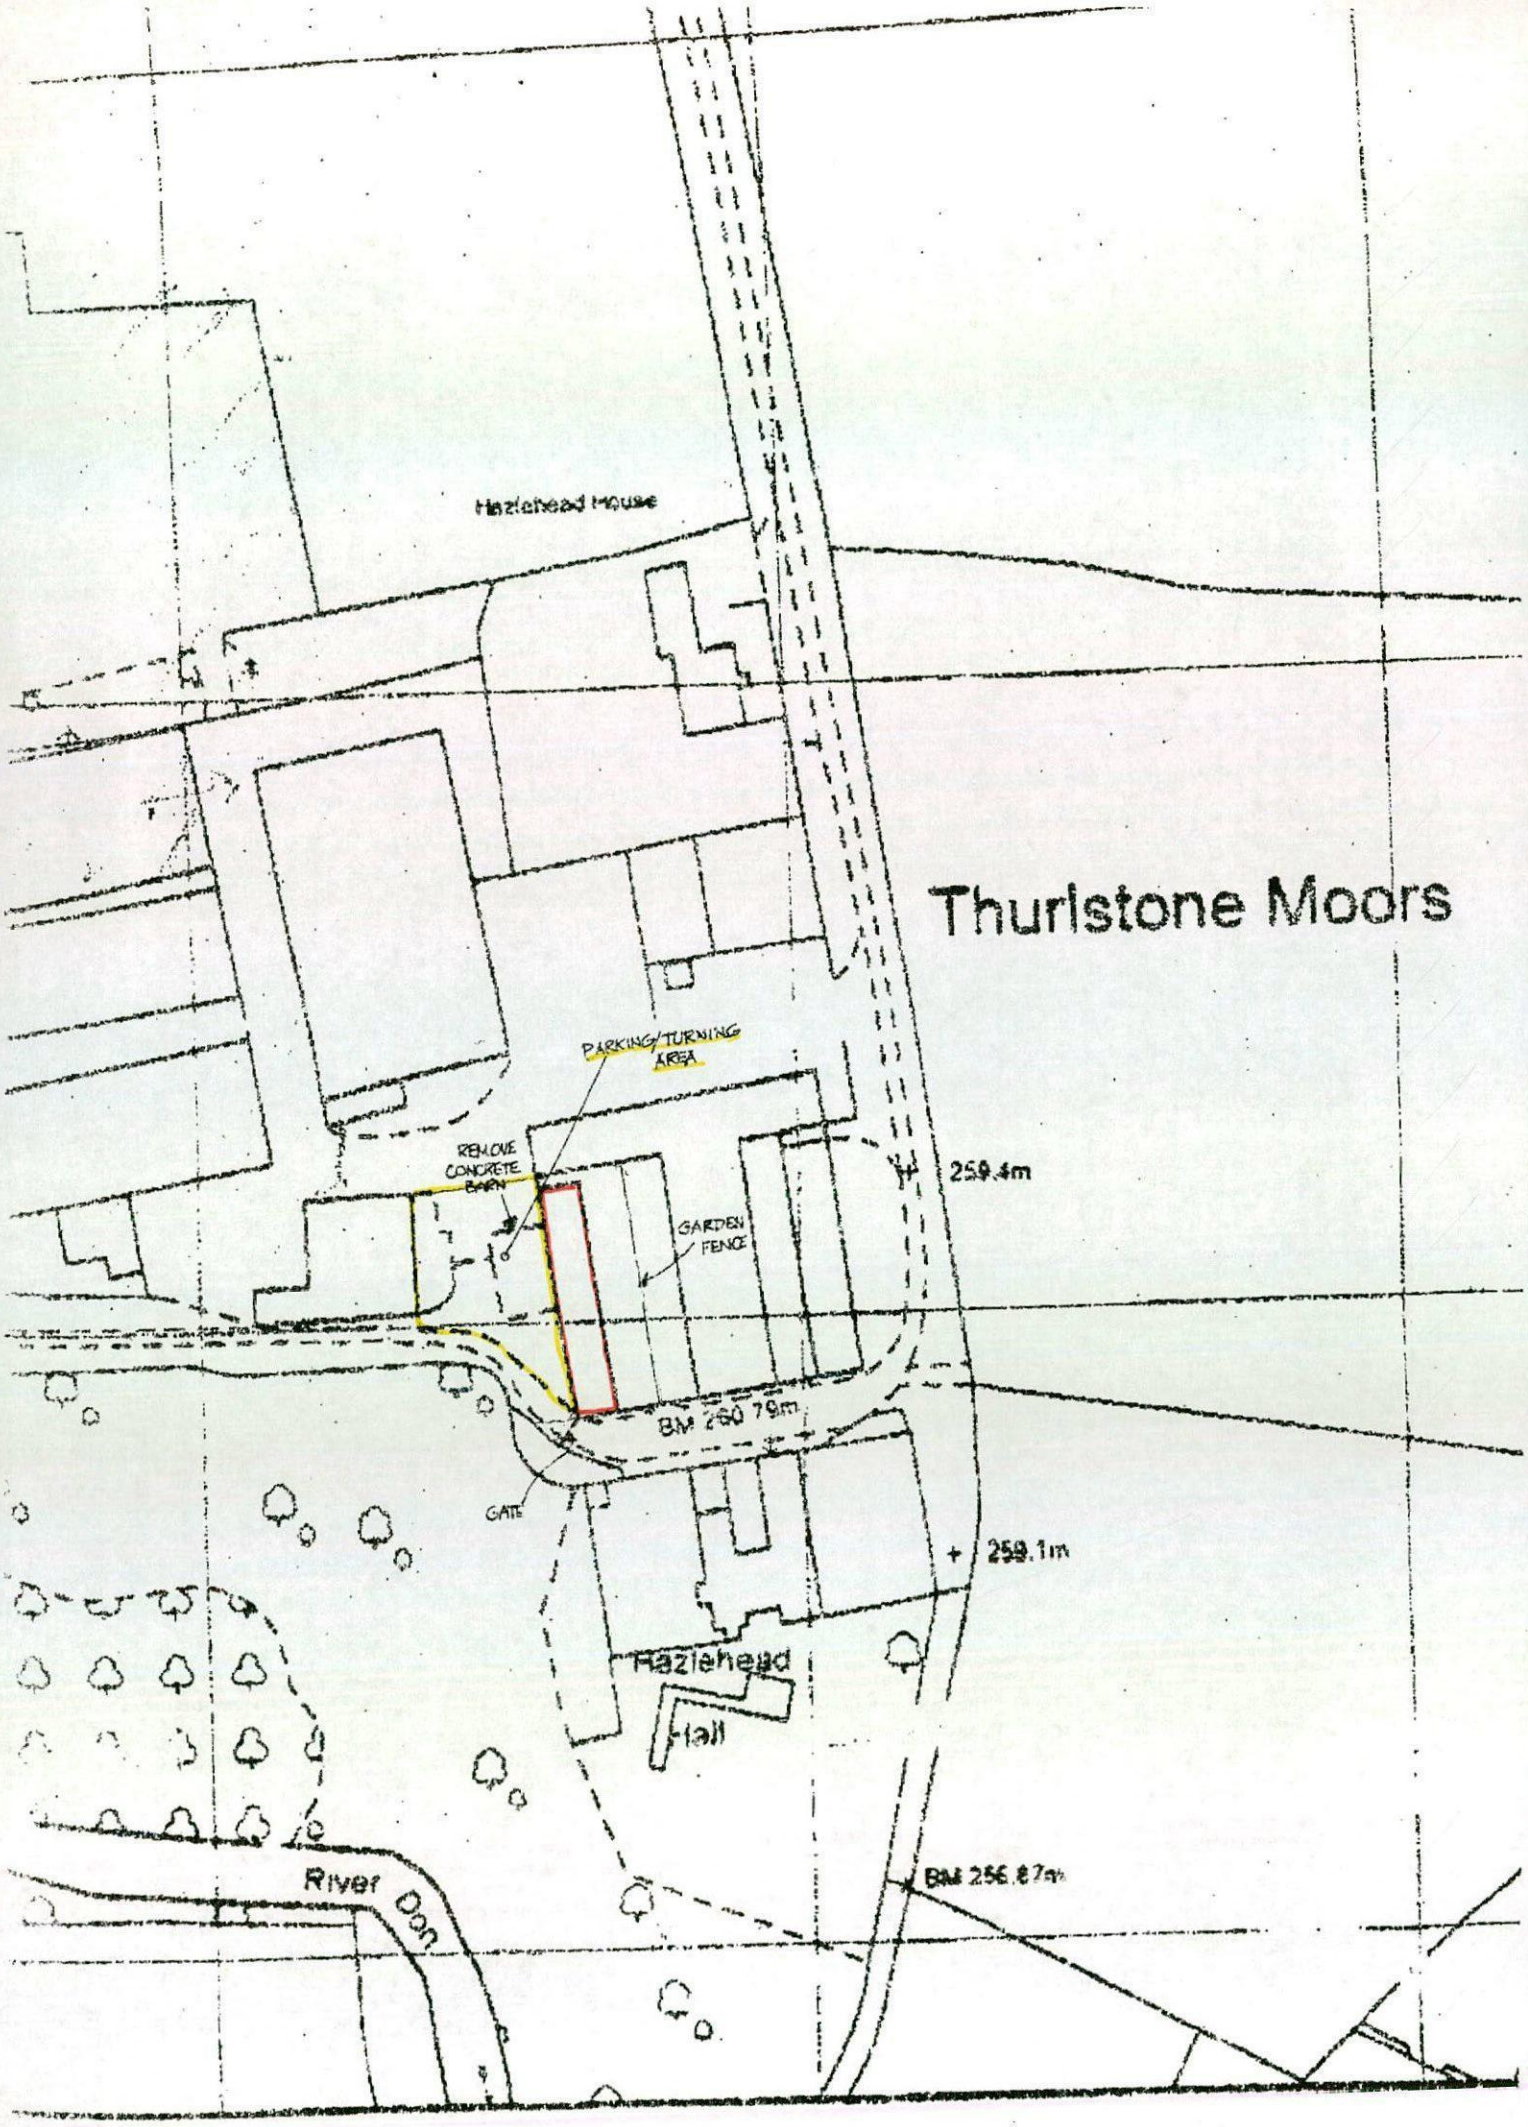


Hazlehead House
Thurlstone Moors
PARKING/TURNING AREA
REMOVE CONCRETE BARN
GARDEN FENCE
259.4m
BM 260.79m
GATE
259.1m
Hazlehead Hall
River Don
BM 256.87m