
BLOCK PLAN

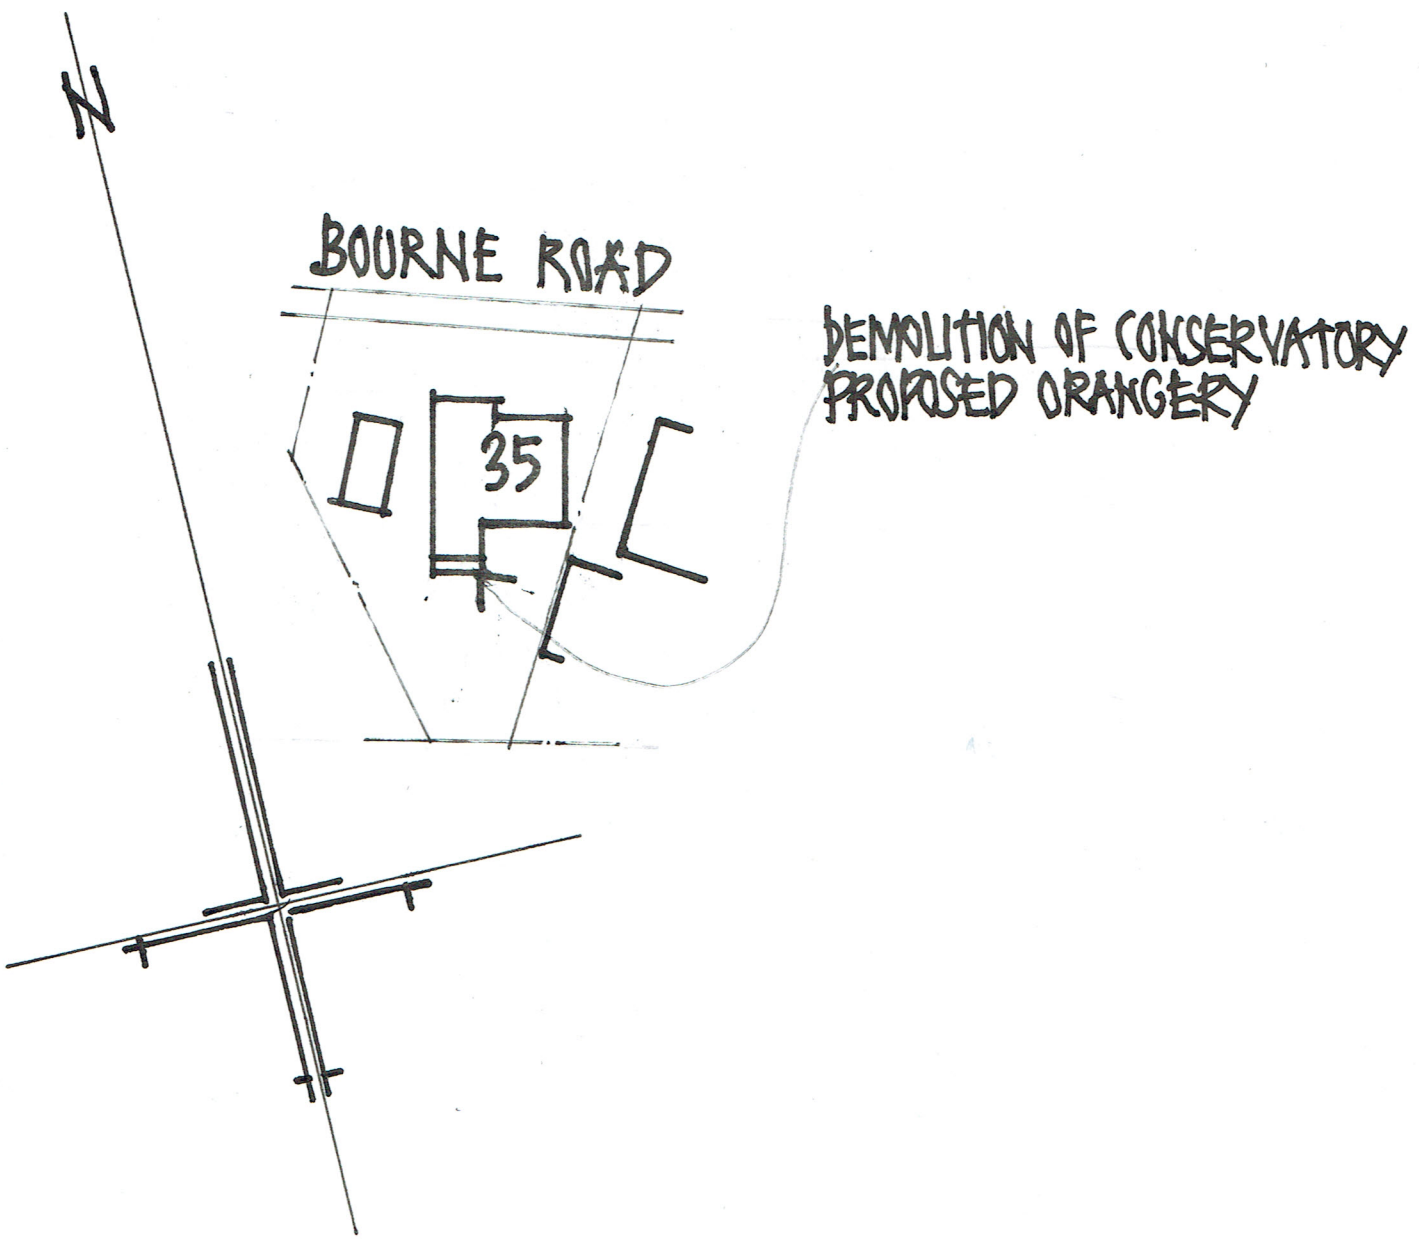

PROPOSED ORANGERY
35 BOURNE ROAD

SCALE 1:500