

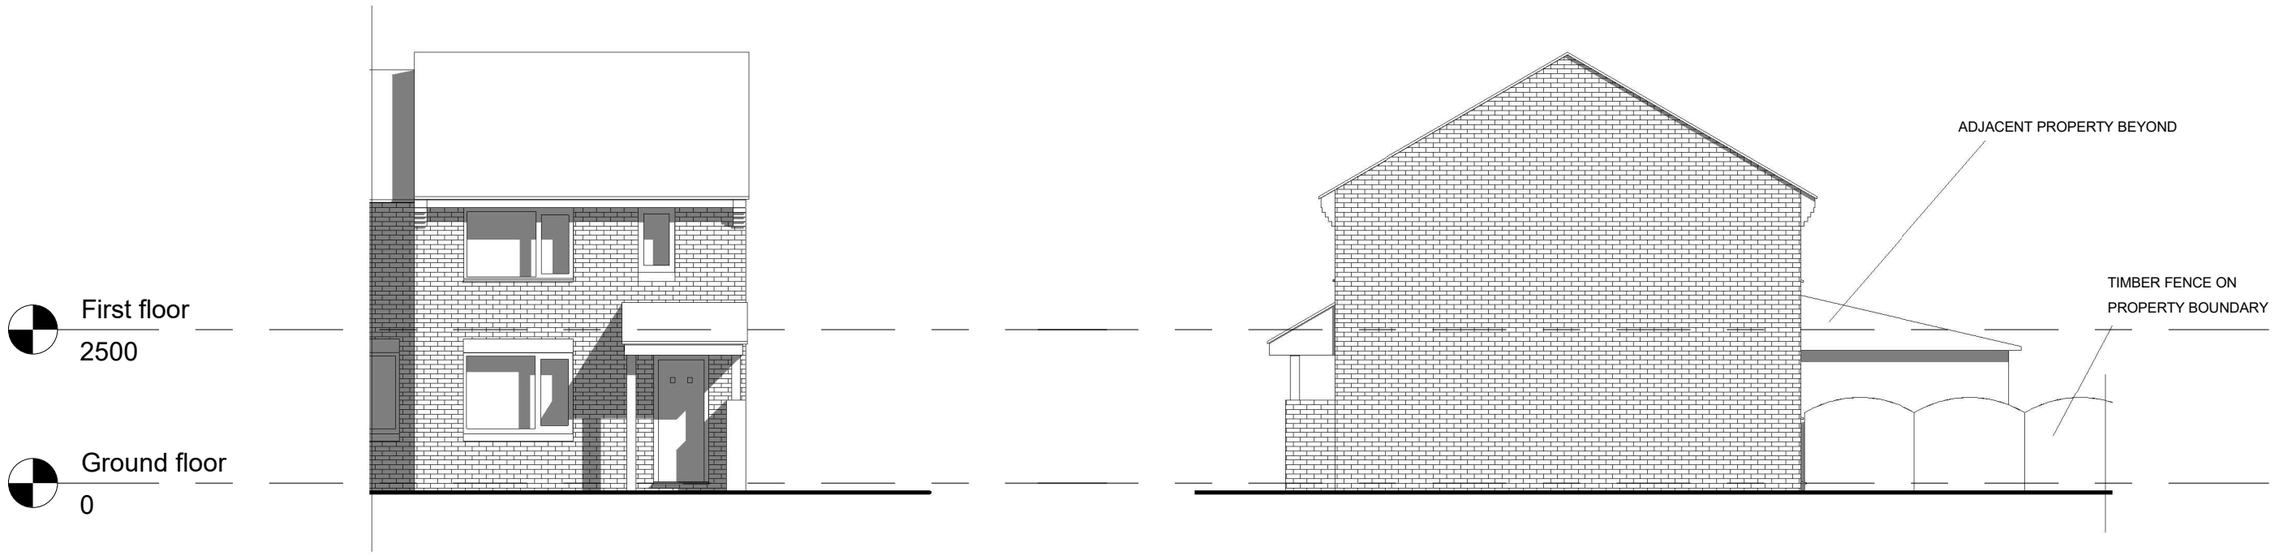


SOUTHWEST (FRONT) ELEVATION

SOUTHEAST ELEVATION

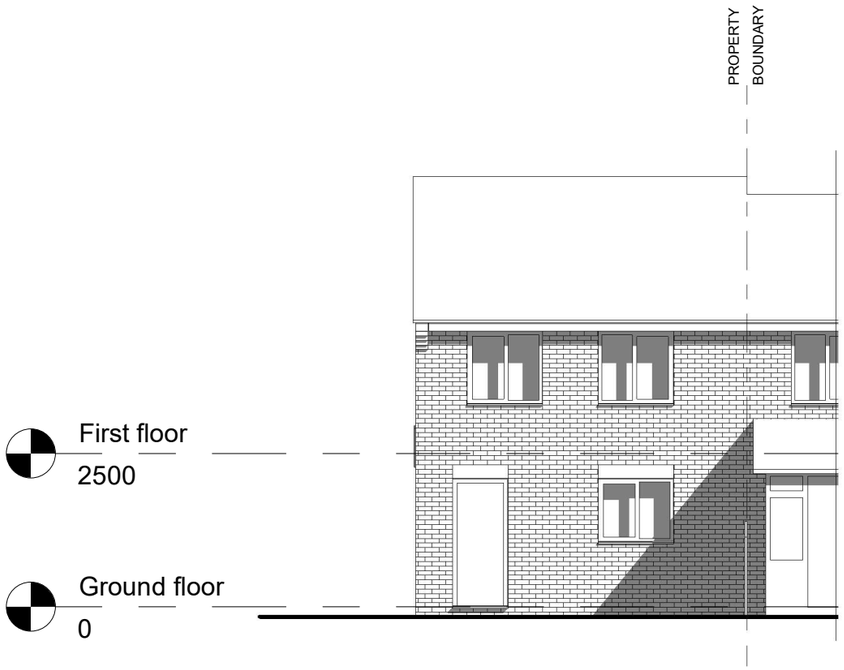

NORTHEAST (REAR) ELEVATION

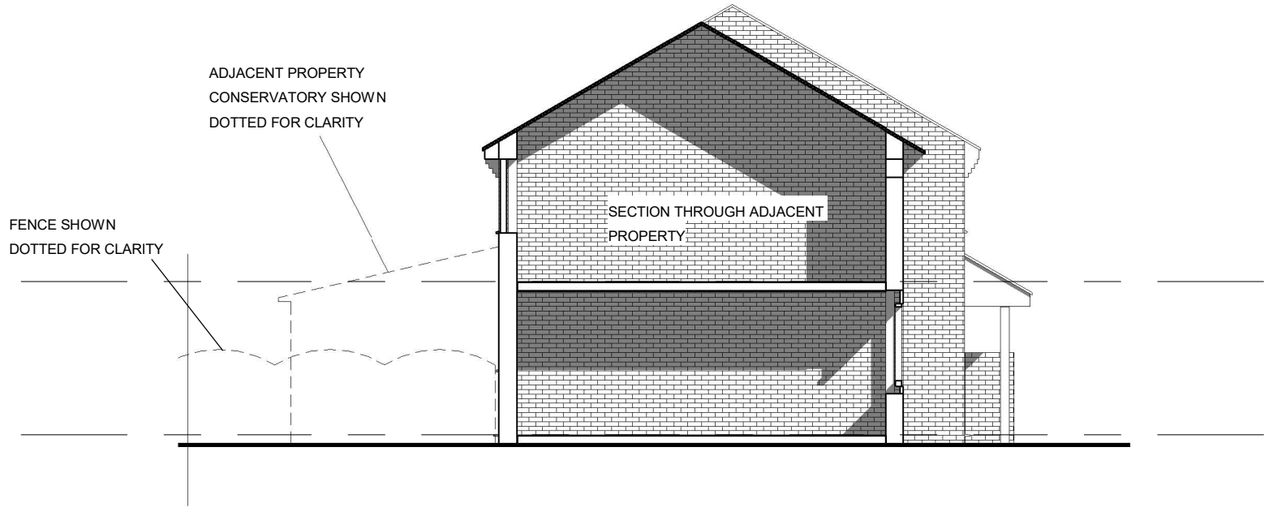

NORTHWEST ELEVATION

10m 5 4 3 2 1 0

PLANNING BY DESIGN
FROM CONCEPT TO COMPLETION

ALL DIMENSIONS TO BE VERIFIED ON SITE
THIS DRAWING IS NOT FOR CONSTRUCTION

Rev

20 Springvale Grove
S36 6DF

PRE EXISTING ELEVATIONS

Date	09.04.1963	Scale @ A3 1:100	No. 05
By	JL		
Drwg ref:	20SpringvaleGrovePreExistingElevationsV2		