A2 size sheet

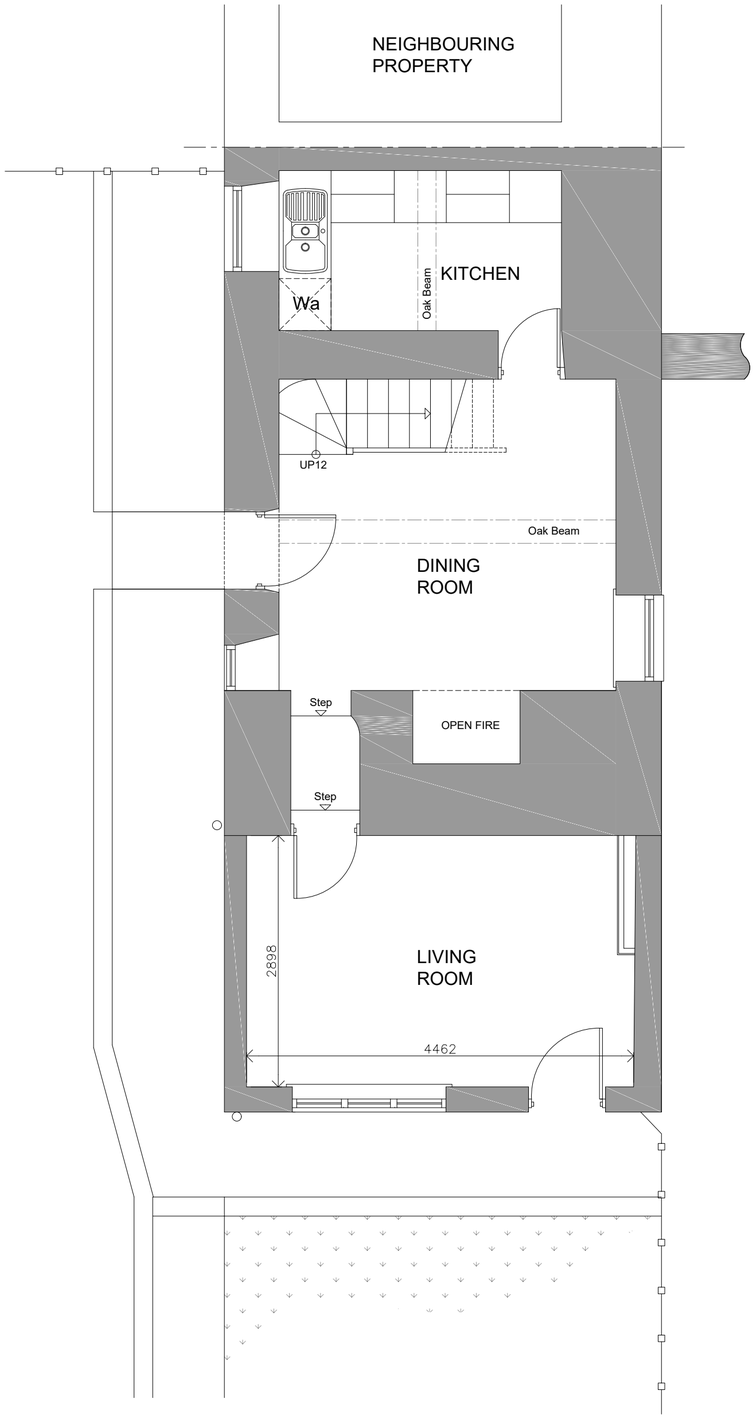

GROUND FLOOR PLAN

Scale 1:50

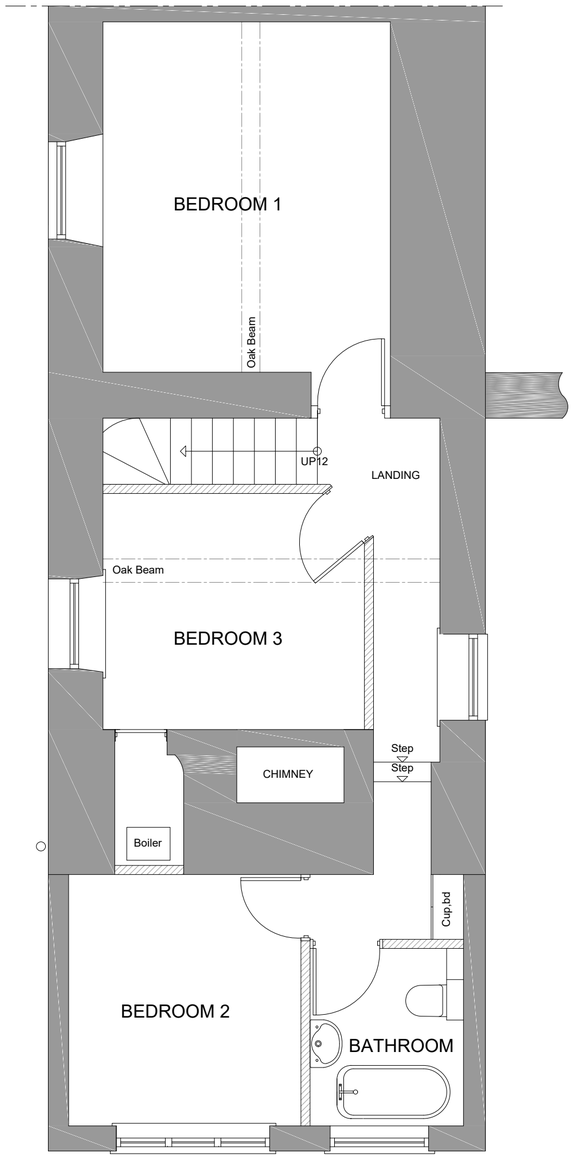

FIRST FLOOR PLAN

Scale 1:50

FRONT ELEVATION

Scale 1:100

SIDE ELEVATION (L)

Scale 1:100

SIDE ELEVATION (R)

Scale 1:100

Rev:	Date:	Description:	By:

07762656187
steven@drawit.biz
www.drawit.biz

15 Medway Close
Barugh Green
Barnsley
S75 1NY

Purpose: PLANNING

Status: EXISTING
Dwg of: Layout Plans & Elevations

Client:
Miss L Olsen

Site Address:
102 High Street, Royston,
Barnsley, S71 4RN

Project:
Proposed single storey front extension

Drawn by:	Date:	Rev:
SH	01/10/2015	
Scale: 1:50 & 1:100	Dwg No: 1522_103	

Important notice: Do not scale off this drawing. Critical dimensions should be checked on site prior to works commencing. Dimensional conflicts should be brought to Draw it's attention as soon as they become apparent. Failure to do so could render the contractor liable for subsequent losses. Copyright in this drawing and any work executed from this drawing remains the property of Draw it.

© Copyright Draw it 2015