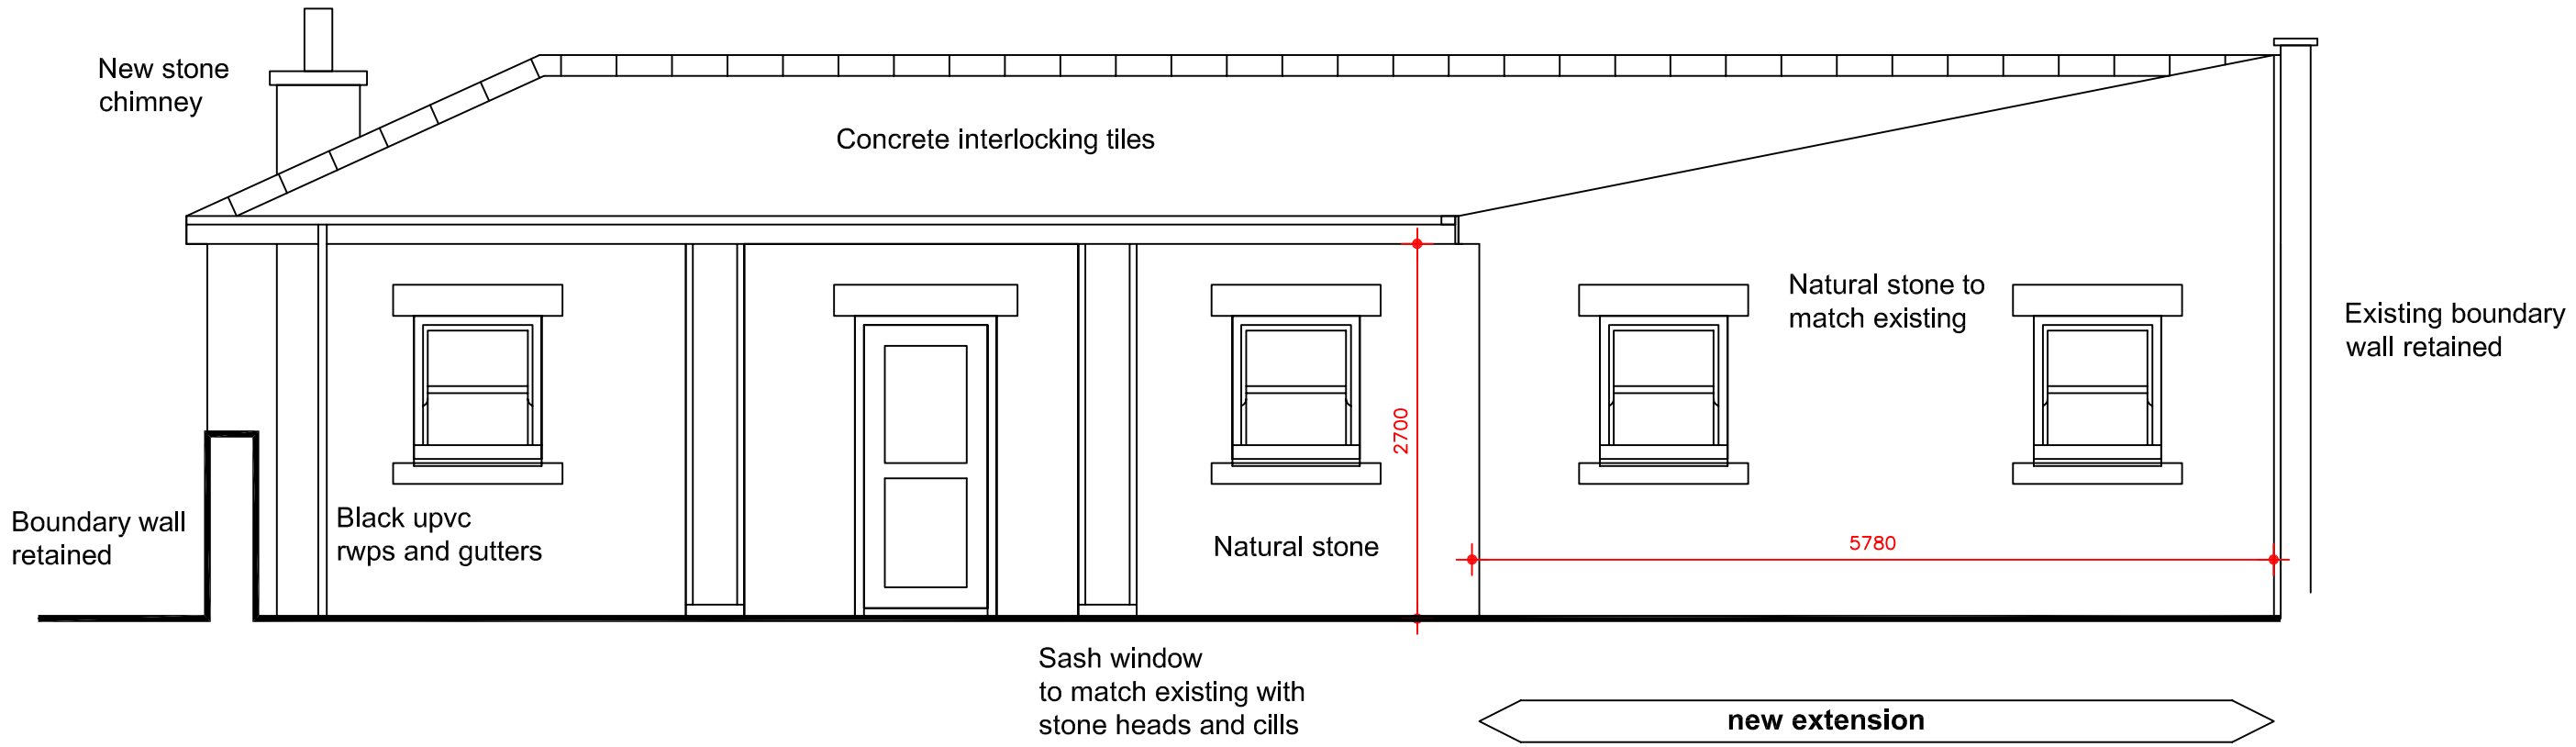


Proposed elevation
1:50

Revisions	A. Lean to roof added	19-9-14
This drawing is for planning permission only and is not a construction drawing.		
Drawing Title	PROPOSED-ELEVATION	
Job No. - Dwg No.	TN/2014/6 .	–
Client:	Terry Naylor Westfield House Farm;Brockholes Lane; Pennistone; Sheffield S36 9PB	
Scale.	1:50	