

Proposed Site Layout Plan – Scale 1:200

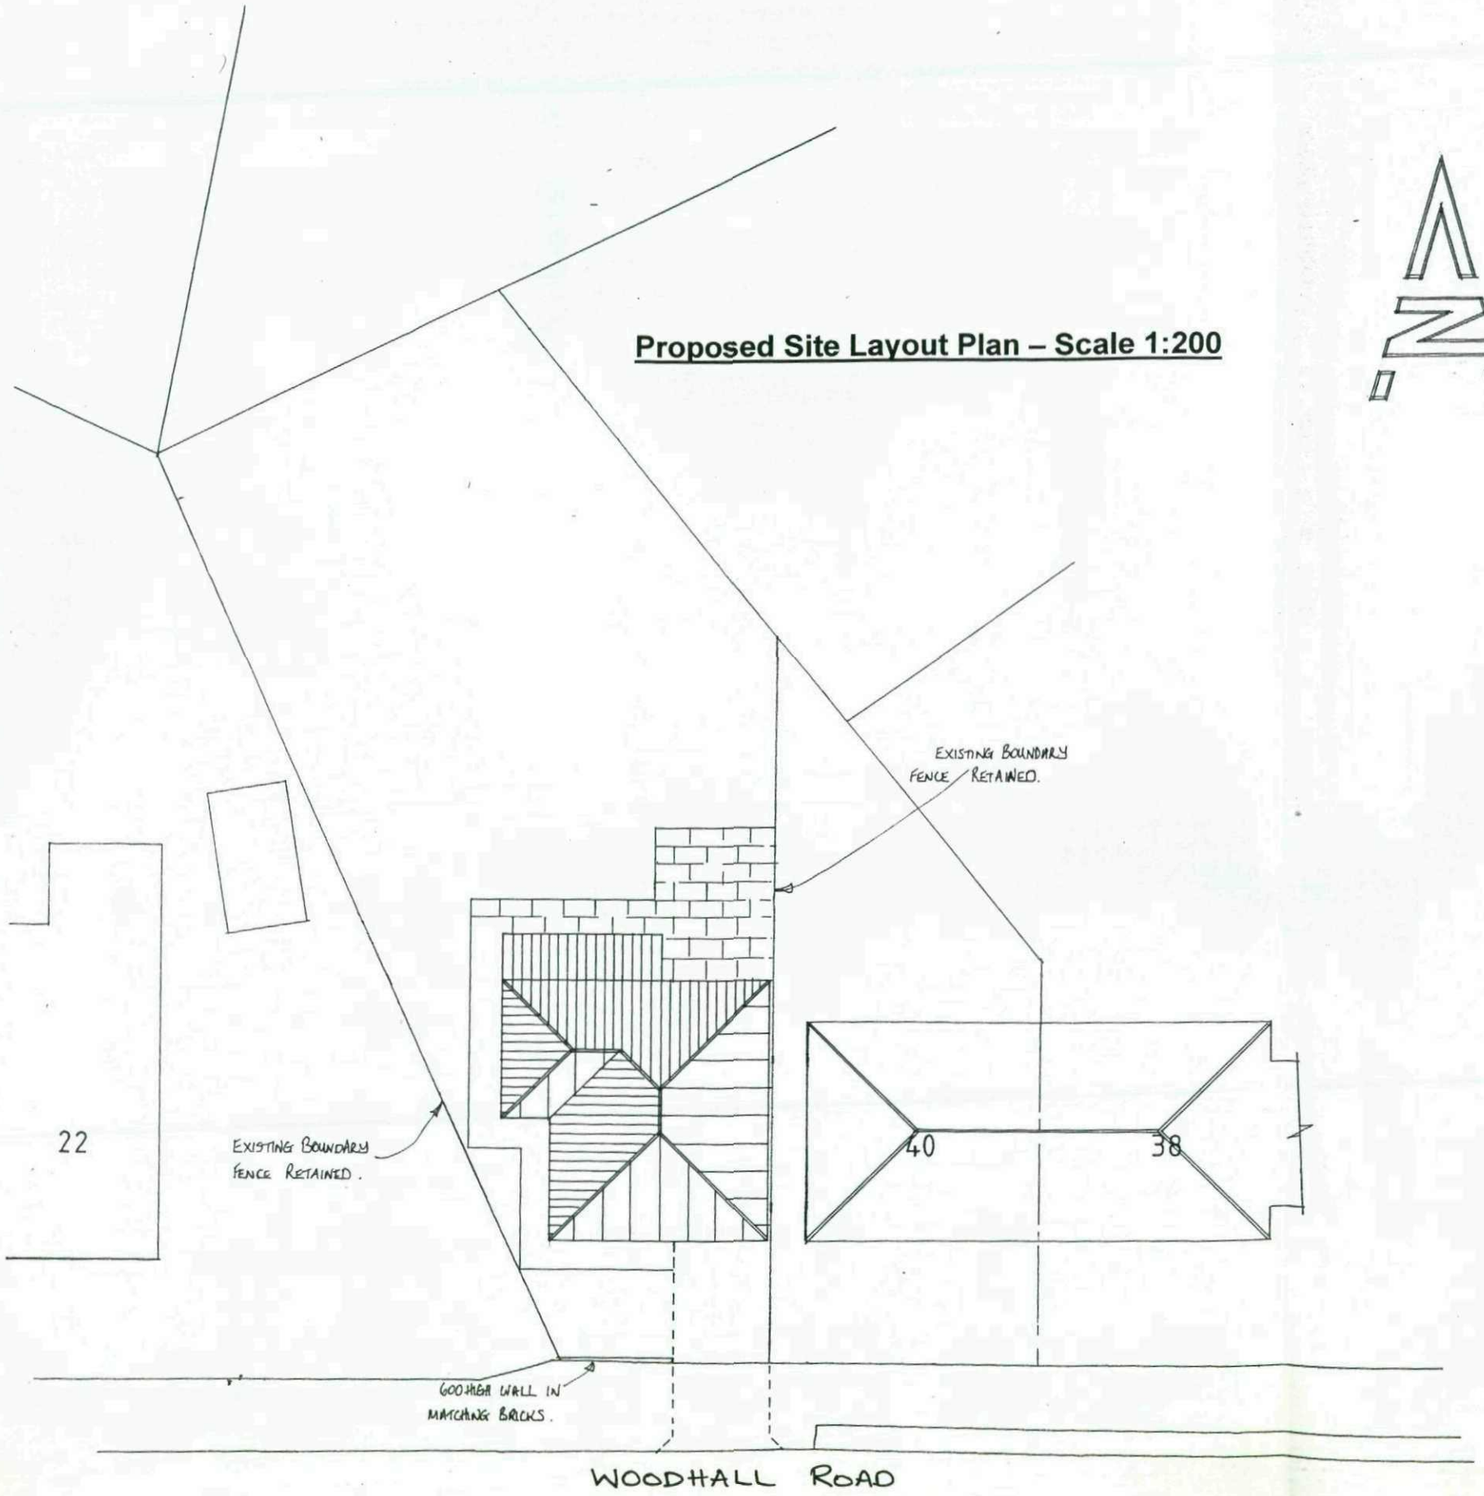

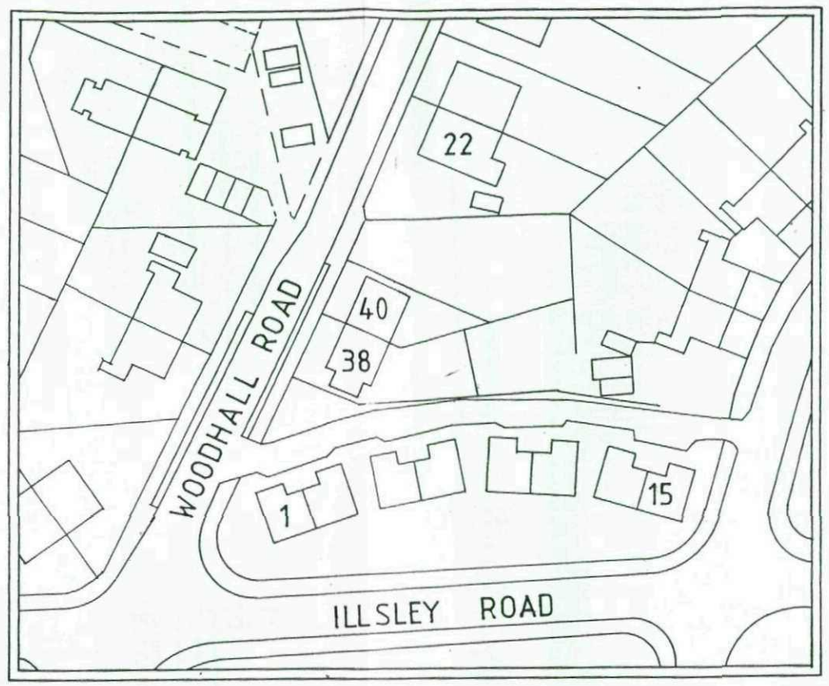

Site Location Plan – Scale 1:1000

Proposed Construction of Detached Dwelling, Adjoining 40, Woodhall Road, Darfield.

Applicants: Mr & Mrs S Hawkins