

© MAC Consulting Ltd - Disclaimer:

This drawing is copyright of MAC Consulting Ltd, and shall not be reproduced nor used for any other purpose without written permission. This drawing must be read in conjunction with all other related drawings and specifications. The contractor is responsible for ensuring all work is in compliance with the Building Regulations. Do not scale from this drawing, use figured dimensions only. It is the contractors responsibility to check and verify all dimensions on site. Any discrepancies to be reported immediately.
If IN DOUBT ASK.
Materials not in conformity with relevant British or European Standards/Codes of practice or materials known to be deleterious to health & safety must not be used or specified on this project.

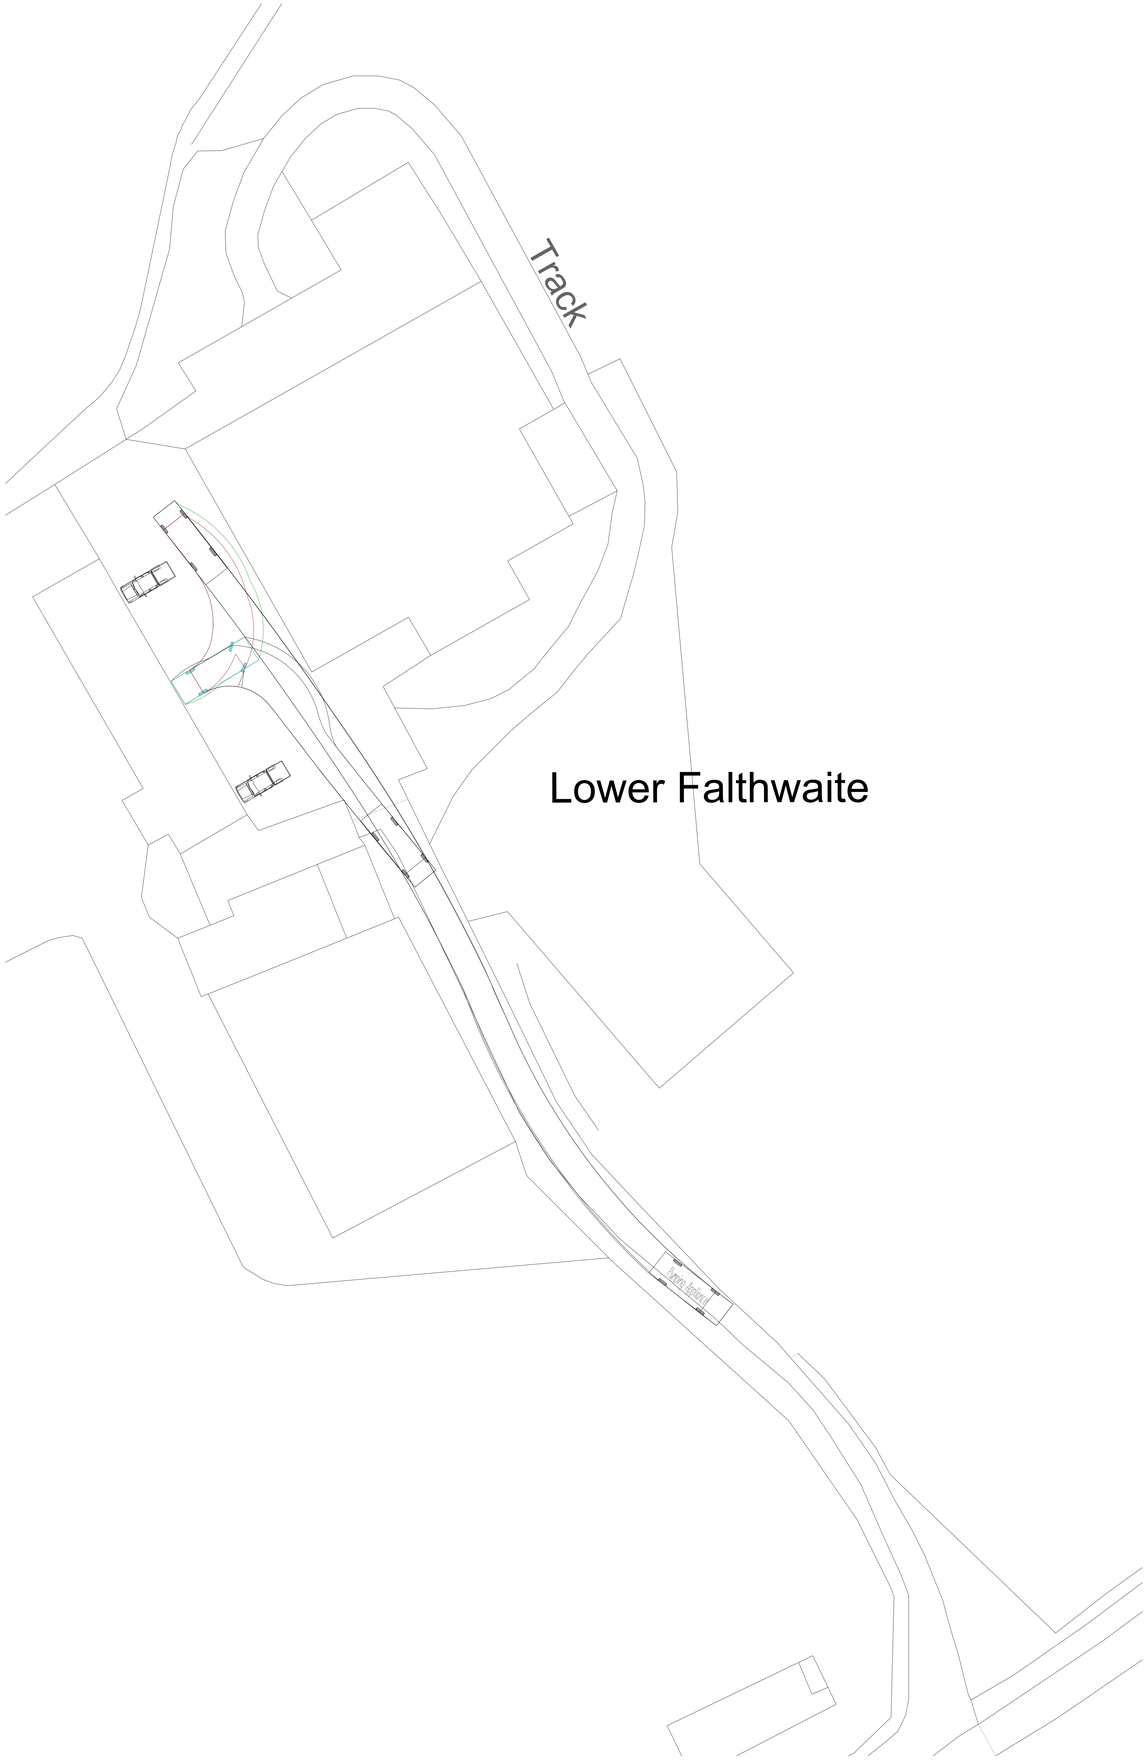

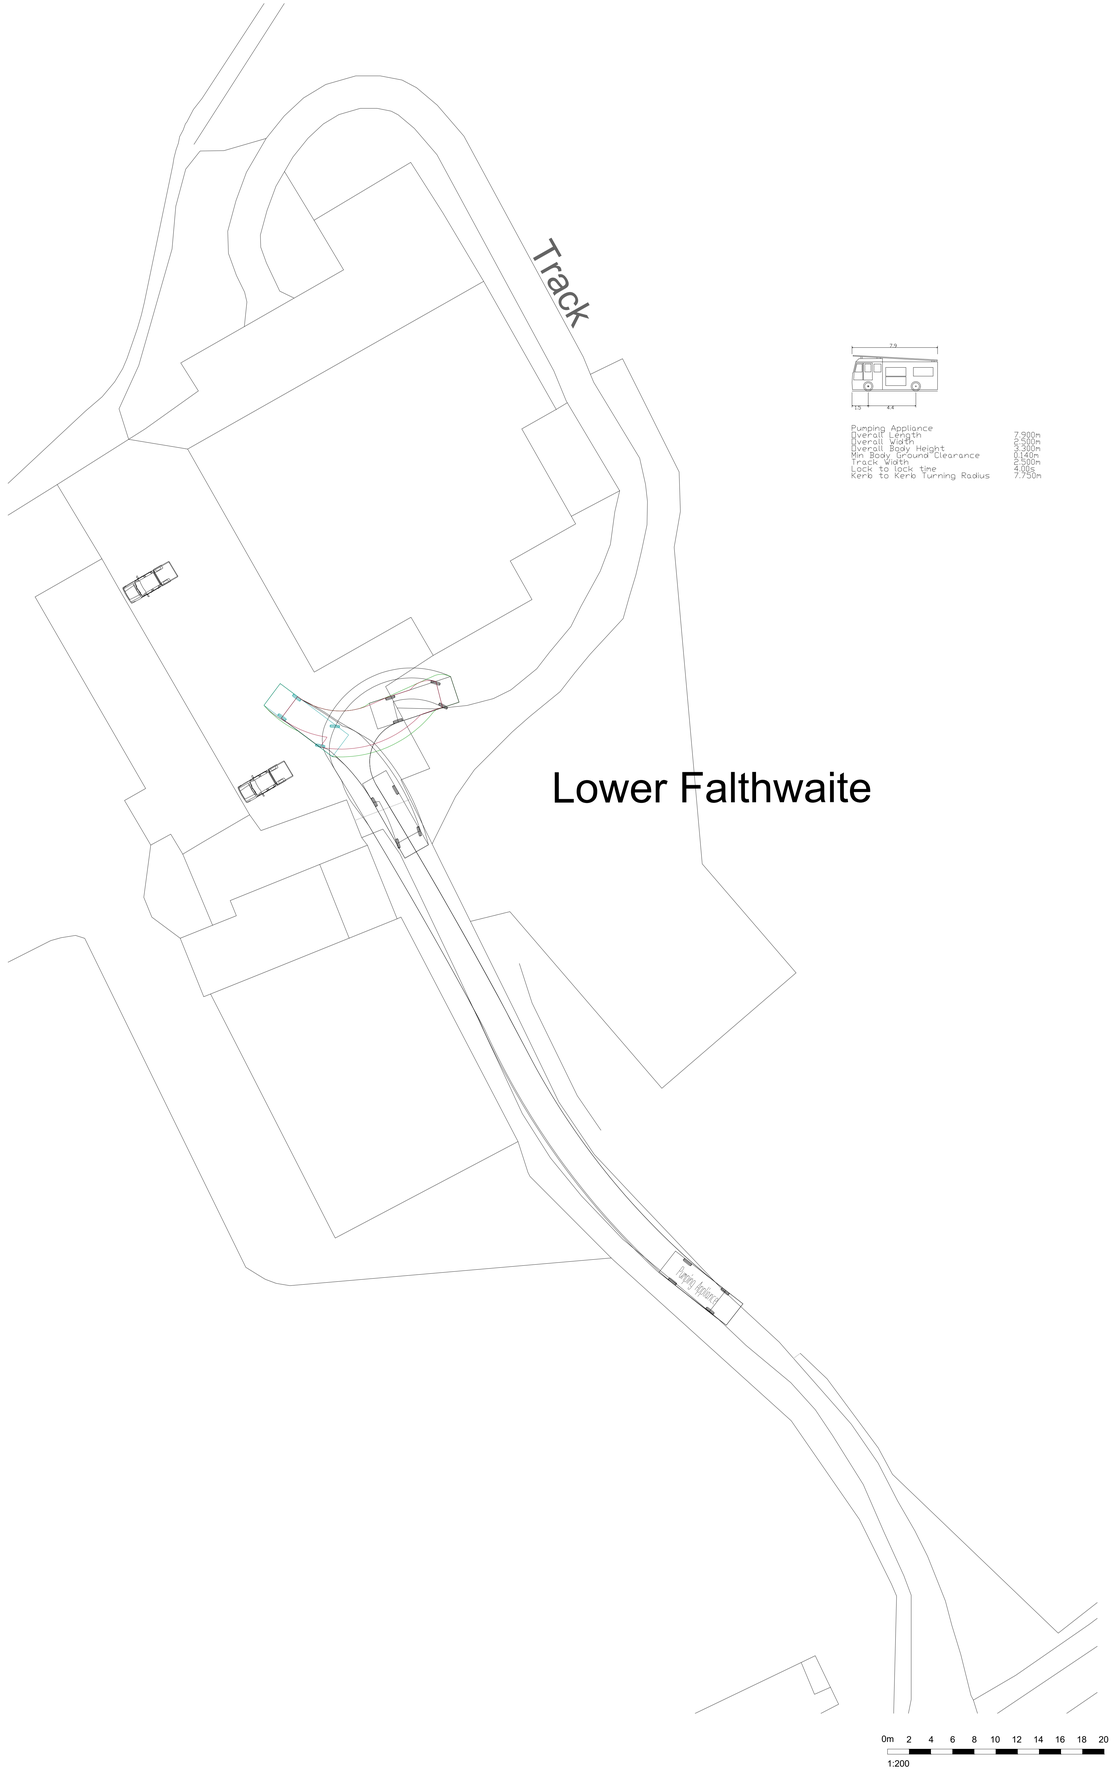

Pumping Appliance	
Overall Length	7.900m
Overall Width	2.500m
Overall Body Height	3.300m
Min Body Ground Clearance	0.140m
Track Width	2.500m
Lock to lock time	4.00s
Kerb to Kerb Turning Radius	7.750m

0m 2 4 6 8 10 12 14 16 18 20

1:200

No	Date	Description	Drwn/Chkd By

CLIENT
J Cowgill

PROJECT
Lower Falthwaite Farm

TITLE
Swept Path Analysis

DRAWING STATUS
Planning

DRAWN	CHECKED

SCALE 1:200@A0

DATE 24/07/25

Project	Originator	Volume	Level	Type	Role	Number	Revision
						A	SP_01