




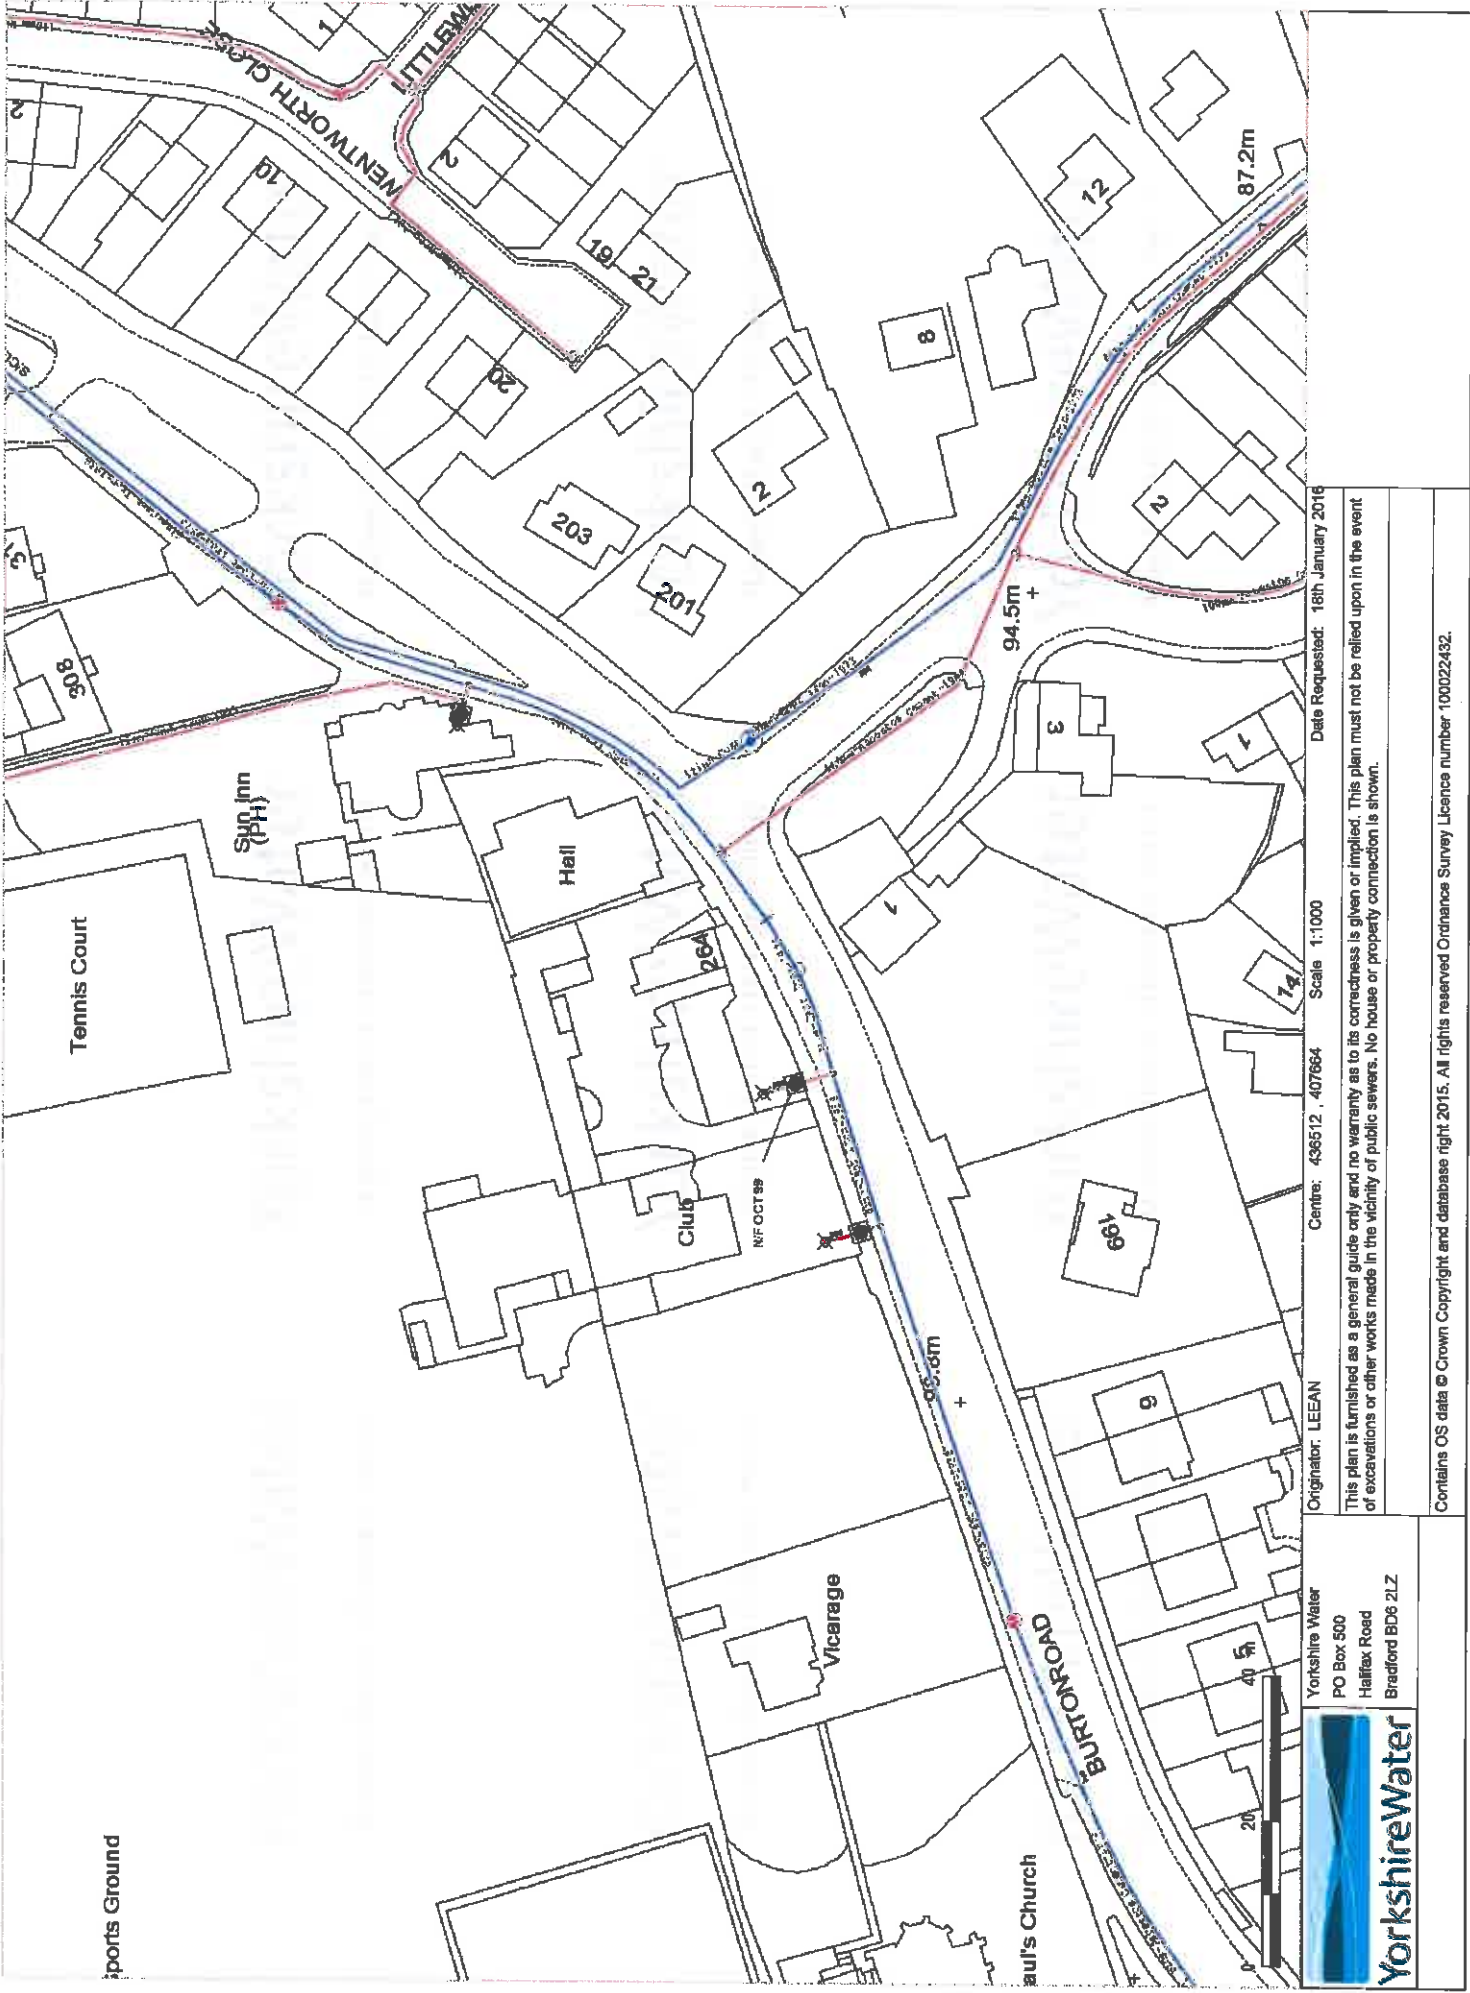

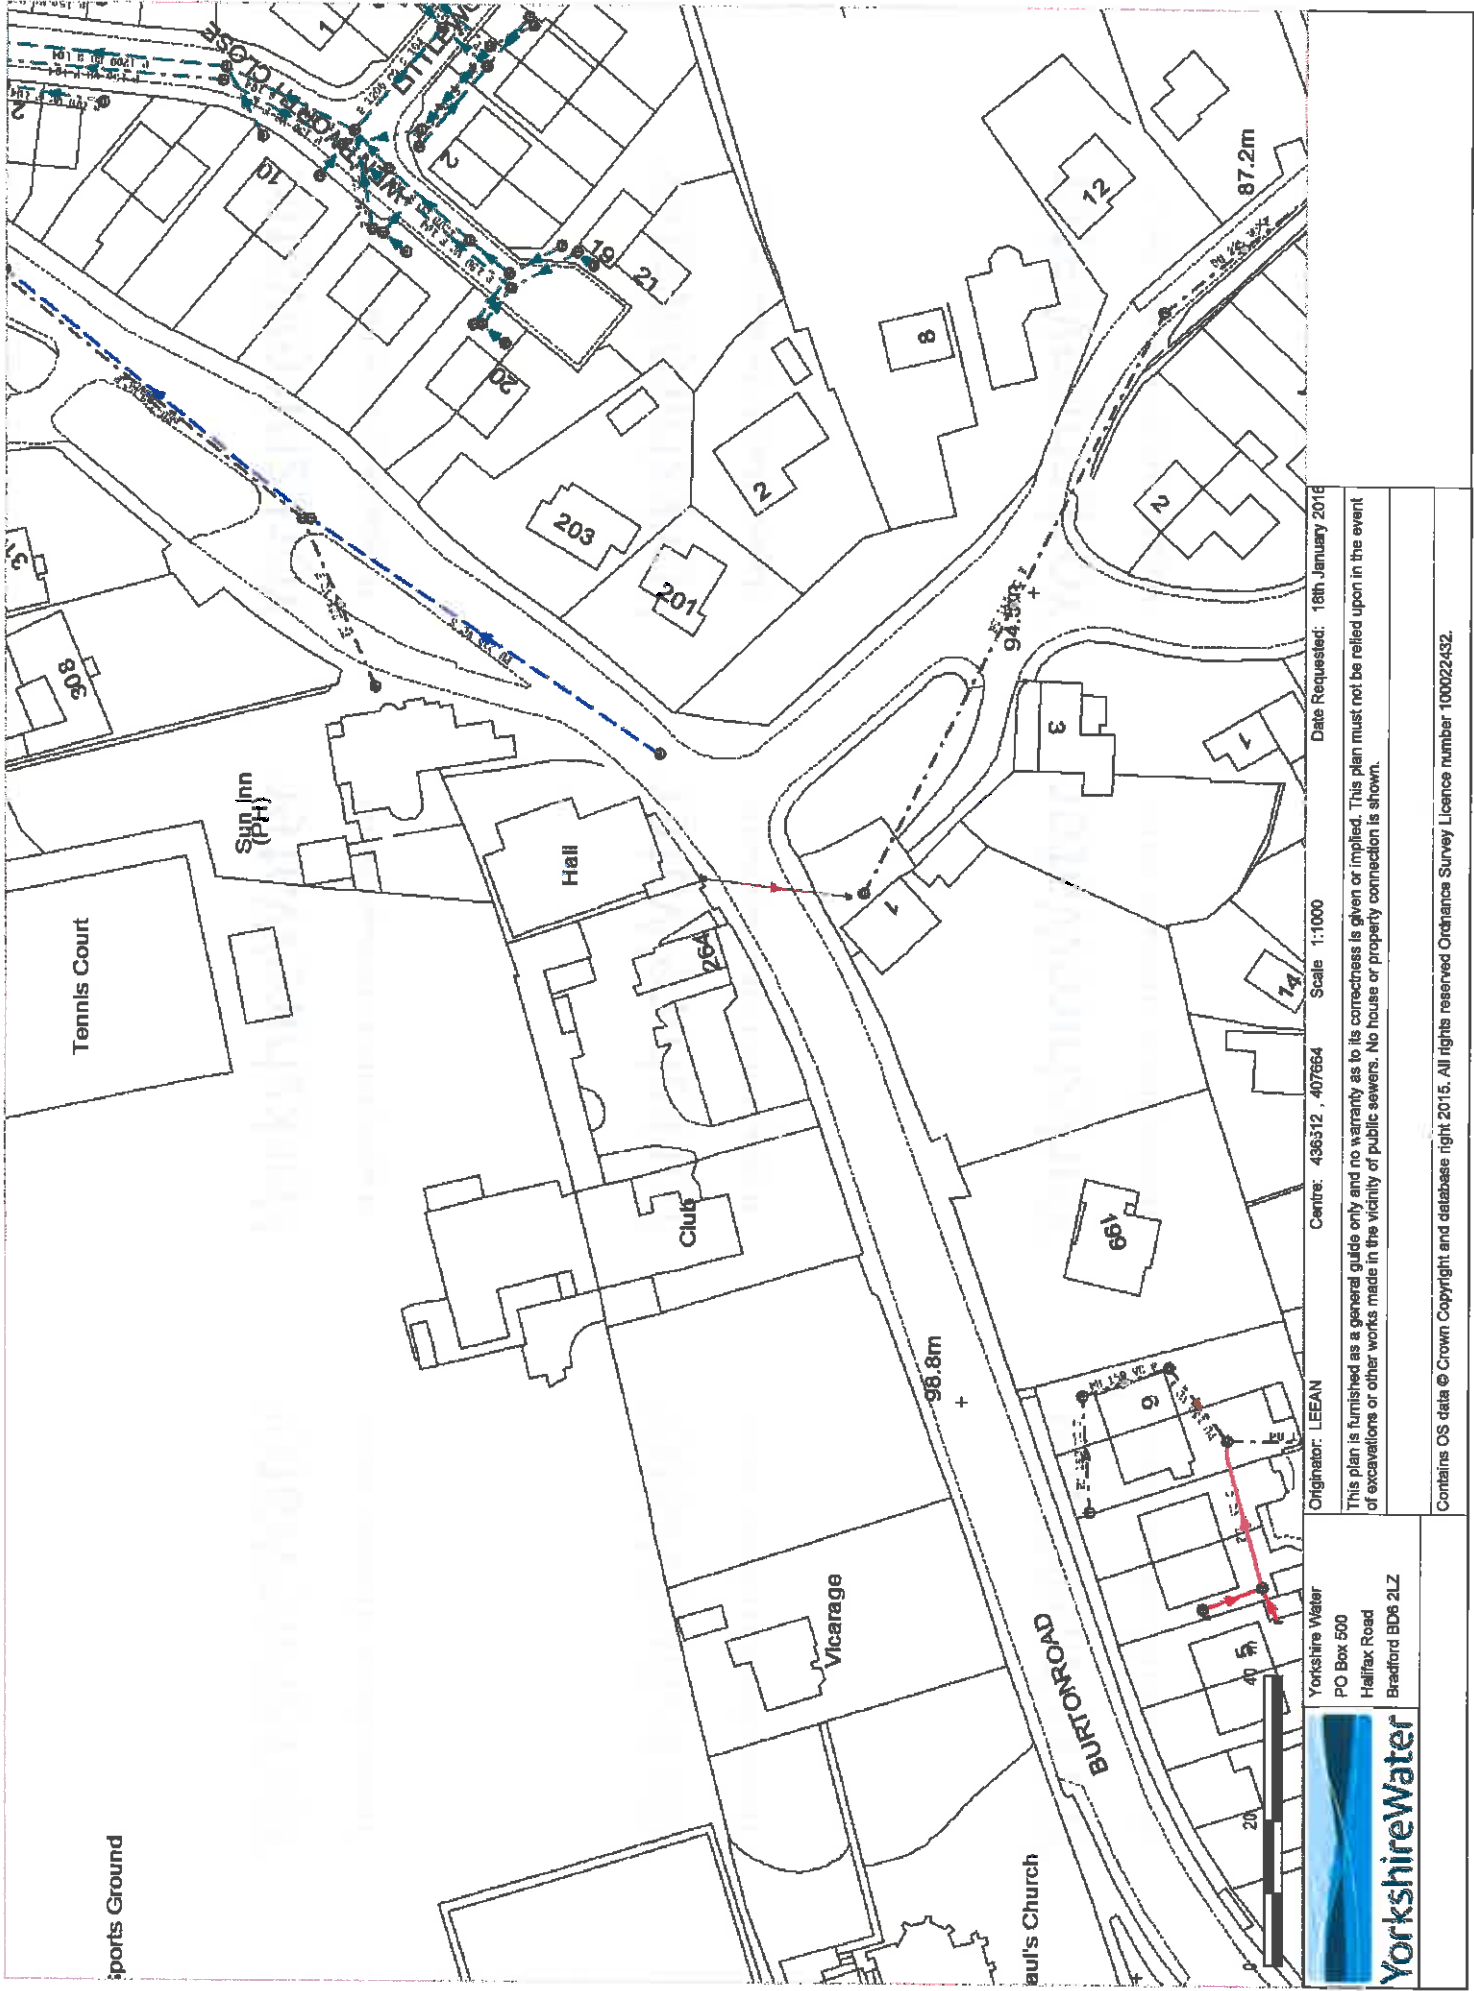

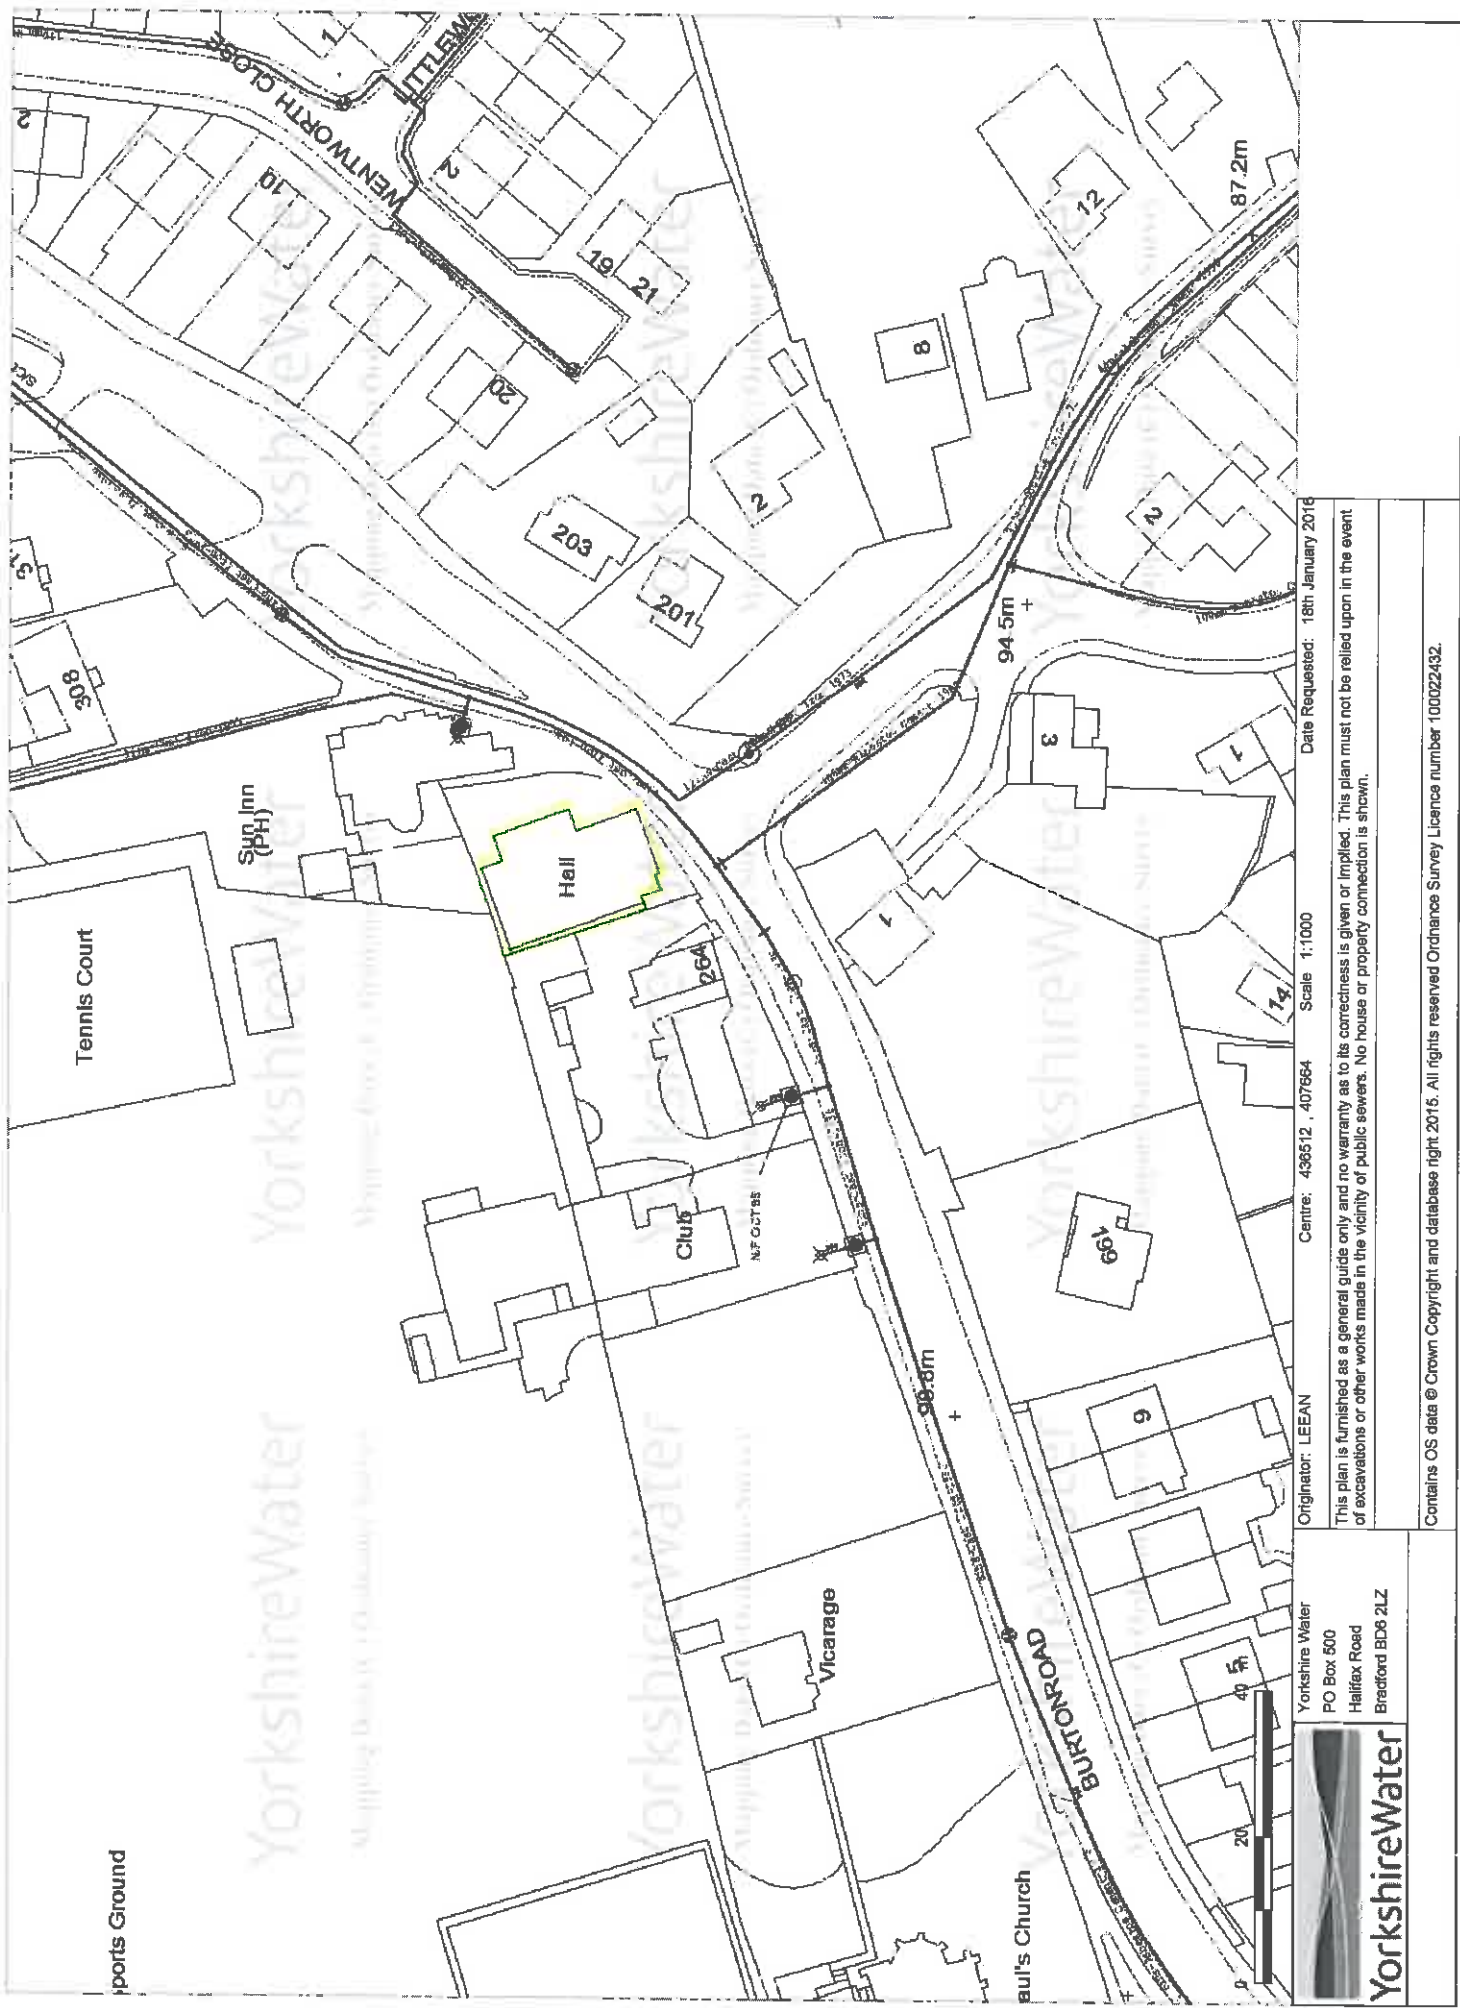

Originator: LEEAN Centre: 438512 , 407664 Scale: 1:1000 Date Requested: 18th January 2016


This plan is furnished as a general guide only and no warranty as to its correctness is given or implied. This plan must not be relied upon in the event of excavations or other works made in the vicinity of public sewers. No house or property connection is shown.

Contains OS data © Crown Copyright and database right 2015. All rights reserved Ordnance Survey Licence number 100022432.



YorkshireWater

Yorkshire Water
PO Box 500
Halifax Road
Bradford BD8 2LZ

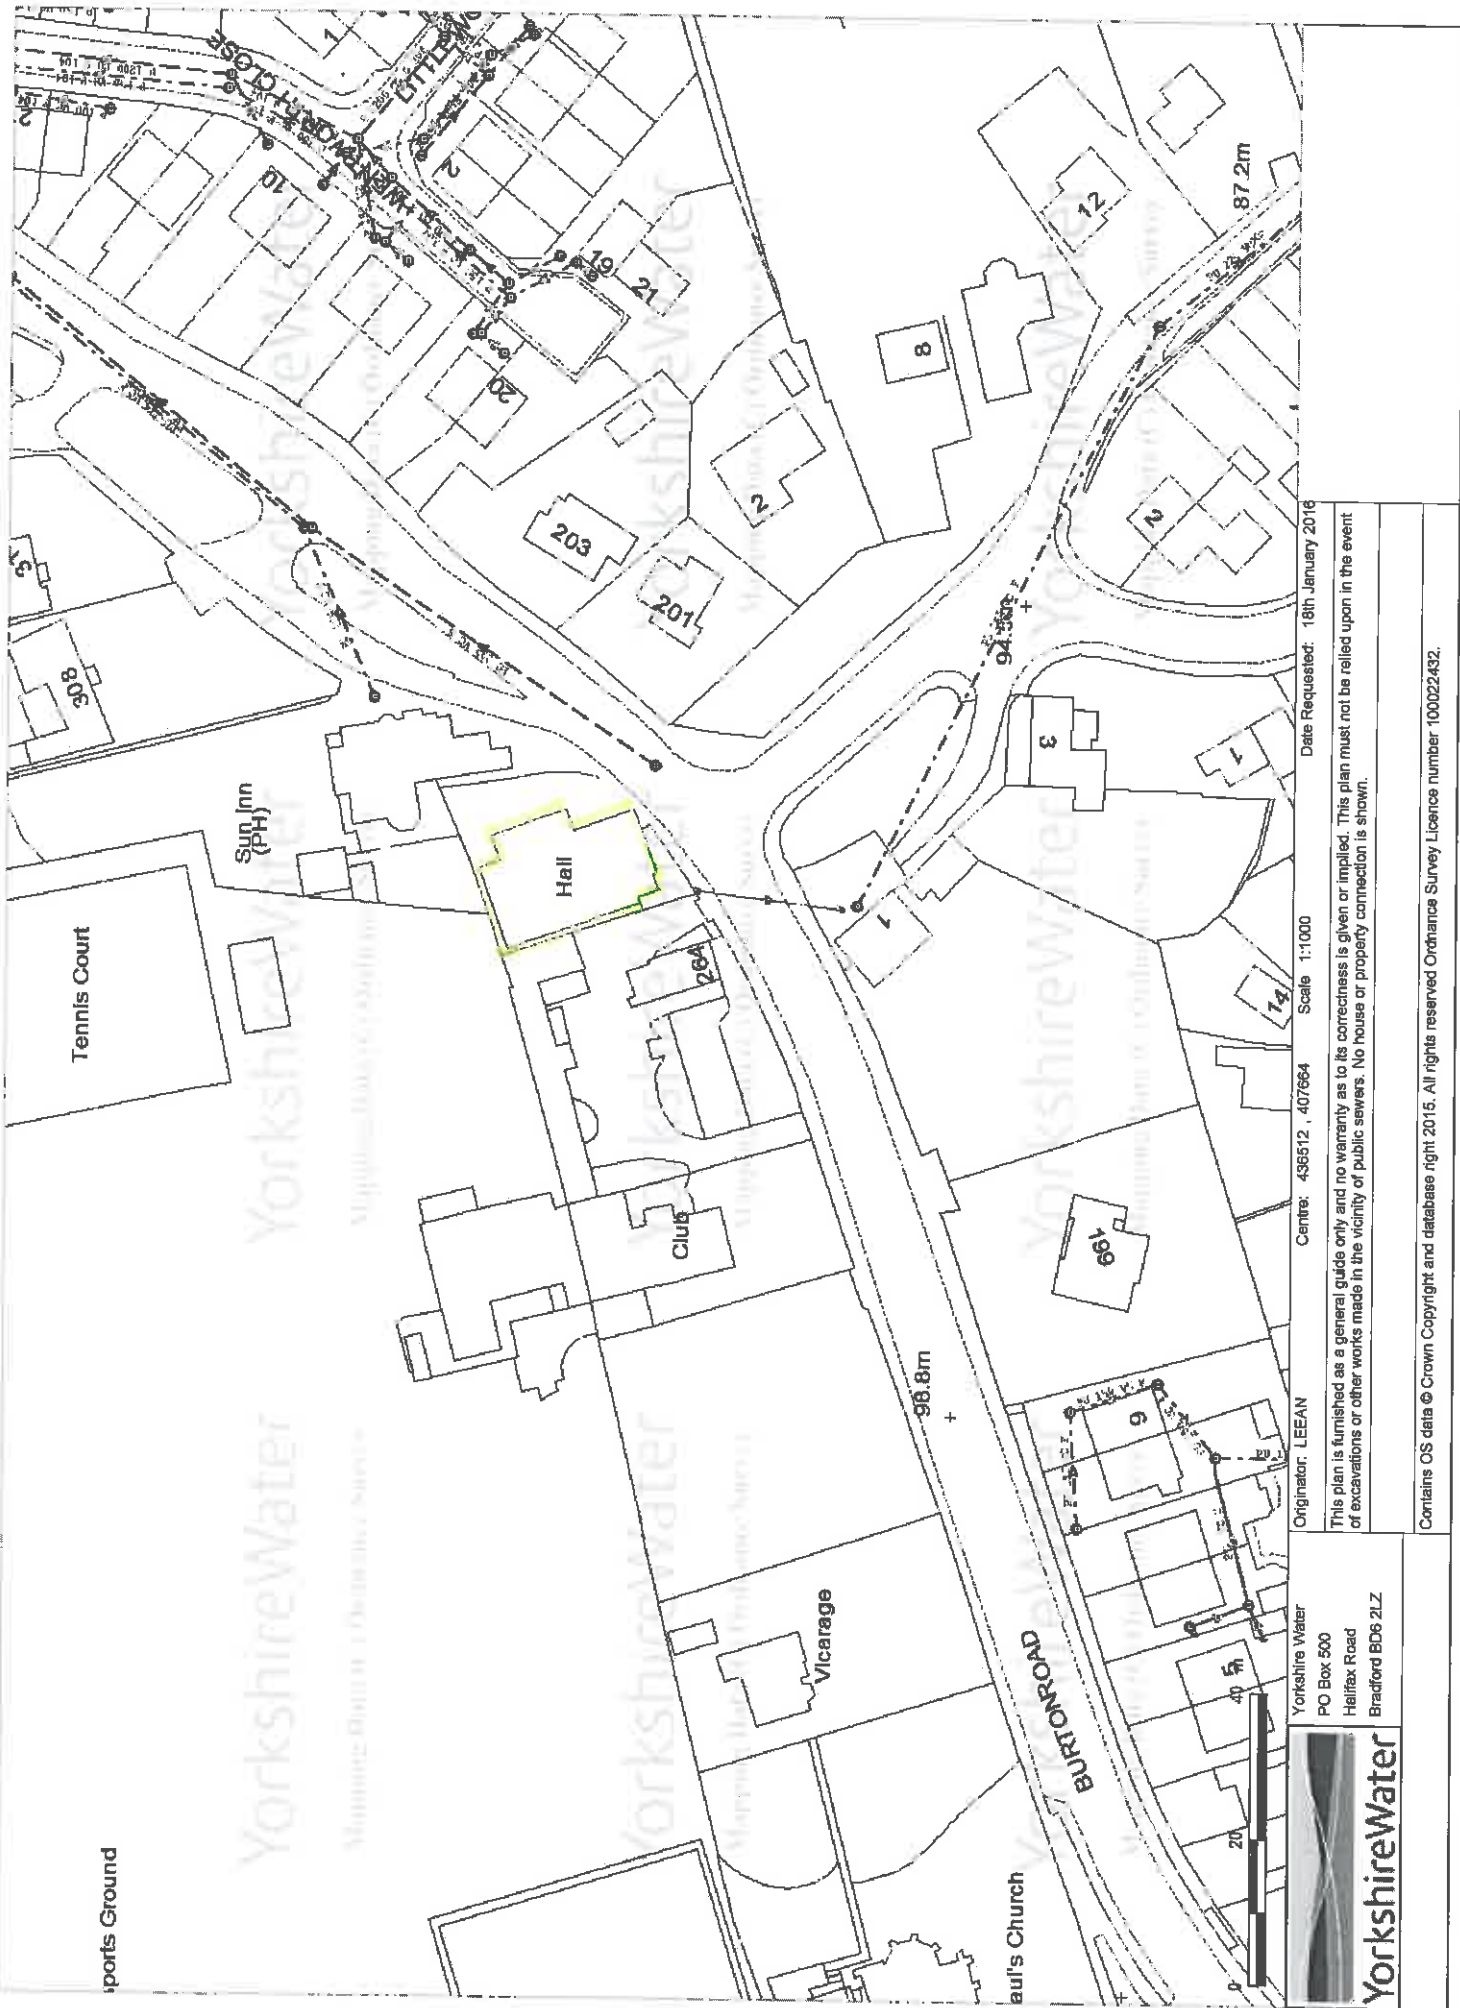

Date Requested: 18th January 2016

Scale 1:1000

Centre: 498512, 407664

Originator: LEEAN

This plan is furnished as a general guide only and no warranty as to its correctness is given or implied. This plan must not be relied upon in the event of excavations or other works made in the vicinity of public sewers. No house or property connection is shown.

Contains OS data © Crown Copyright and database right 2015. All rights reserved Ordnance Survey Licence number 100022432.

Yorkshire Water
PO Box 500
Halifax Road
Bradford BD6 2LZ

