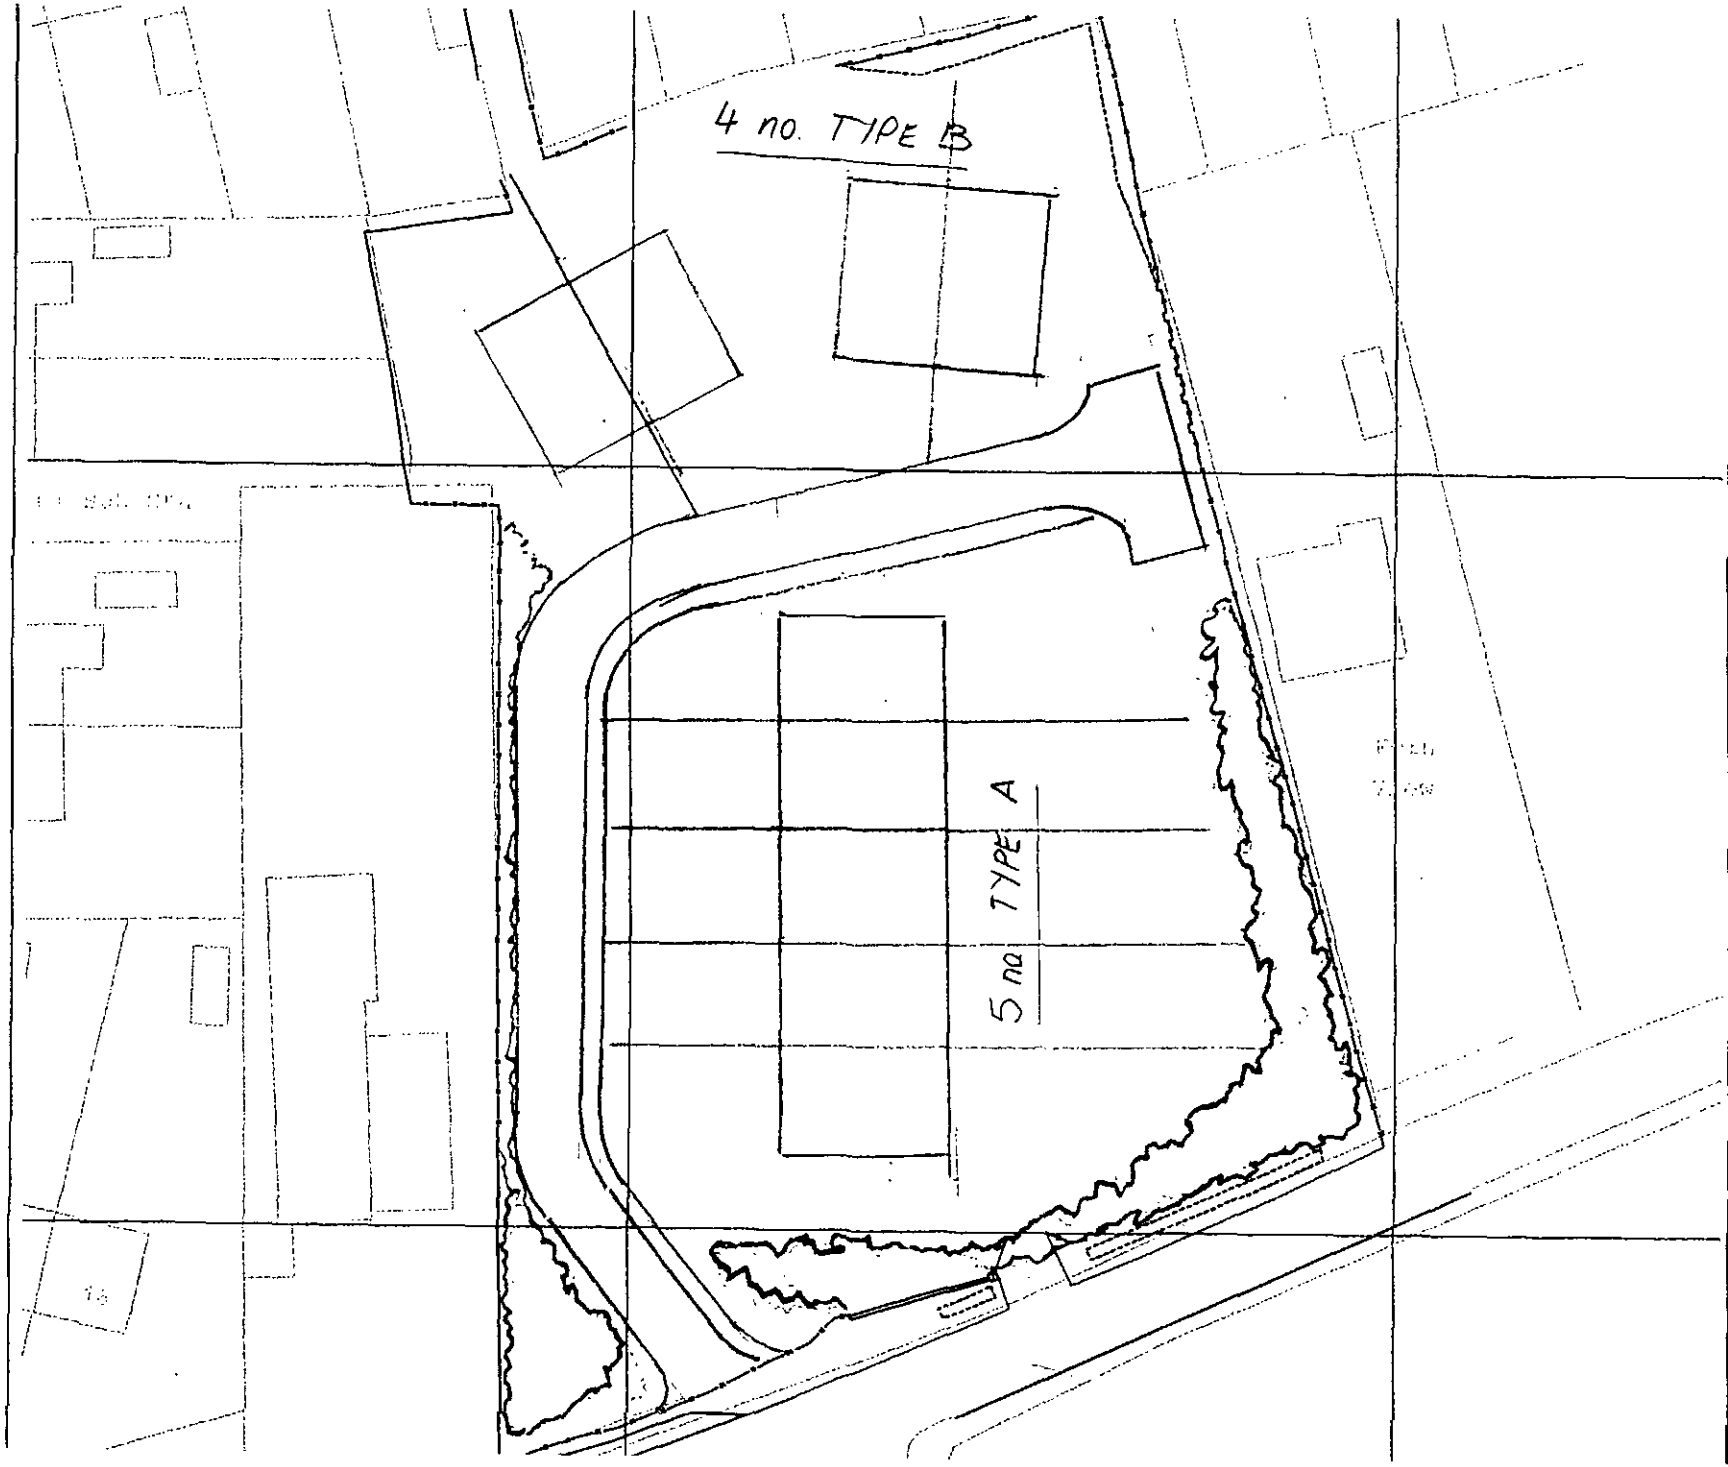


REVISIONS

Date	Description	By

Legend:

N

FGB Fennell, Green & Bates

FENNELL, GREEN & BATES
23 Blayds Street
Wakefield
West Yorkshire
WF1 1ED

Tel - 01924 372157
Fax - 01924 382659

Client
Stanhope Properties

Job Title
Priory Gardens, Lund Lane

Project Title

Scale	Date	Drawn by	Checked
1:500	12.05.09	RB	

Drg. title
Proposed Development

Drawing No.	Job No.	Rev.
PG/PD200209	03	00