


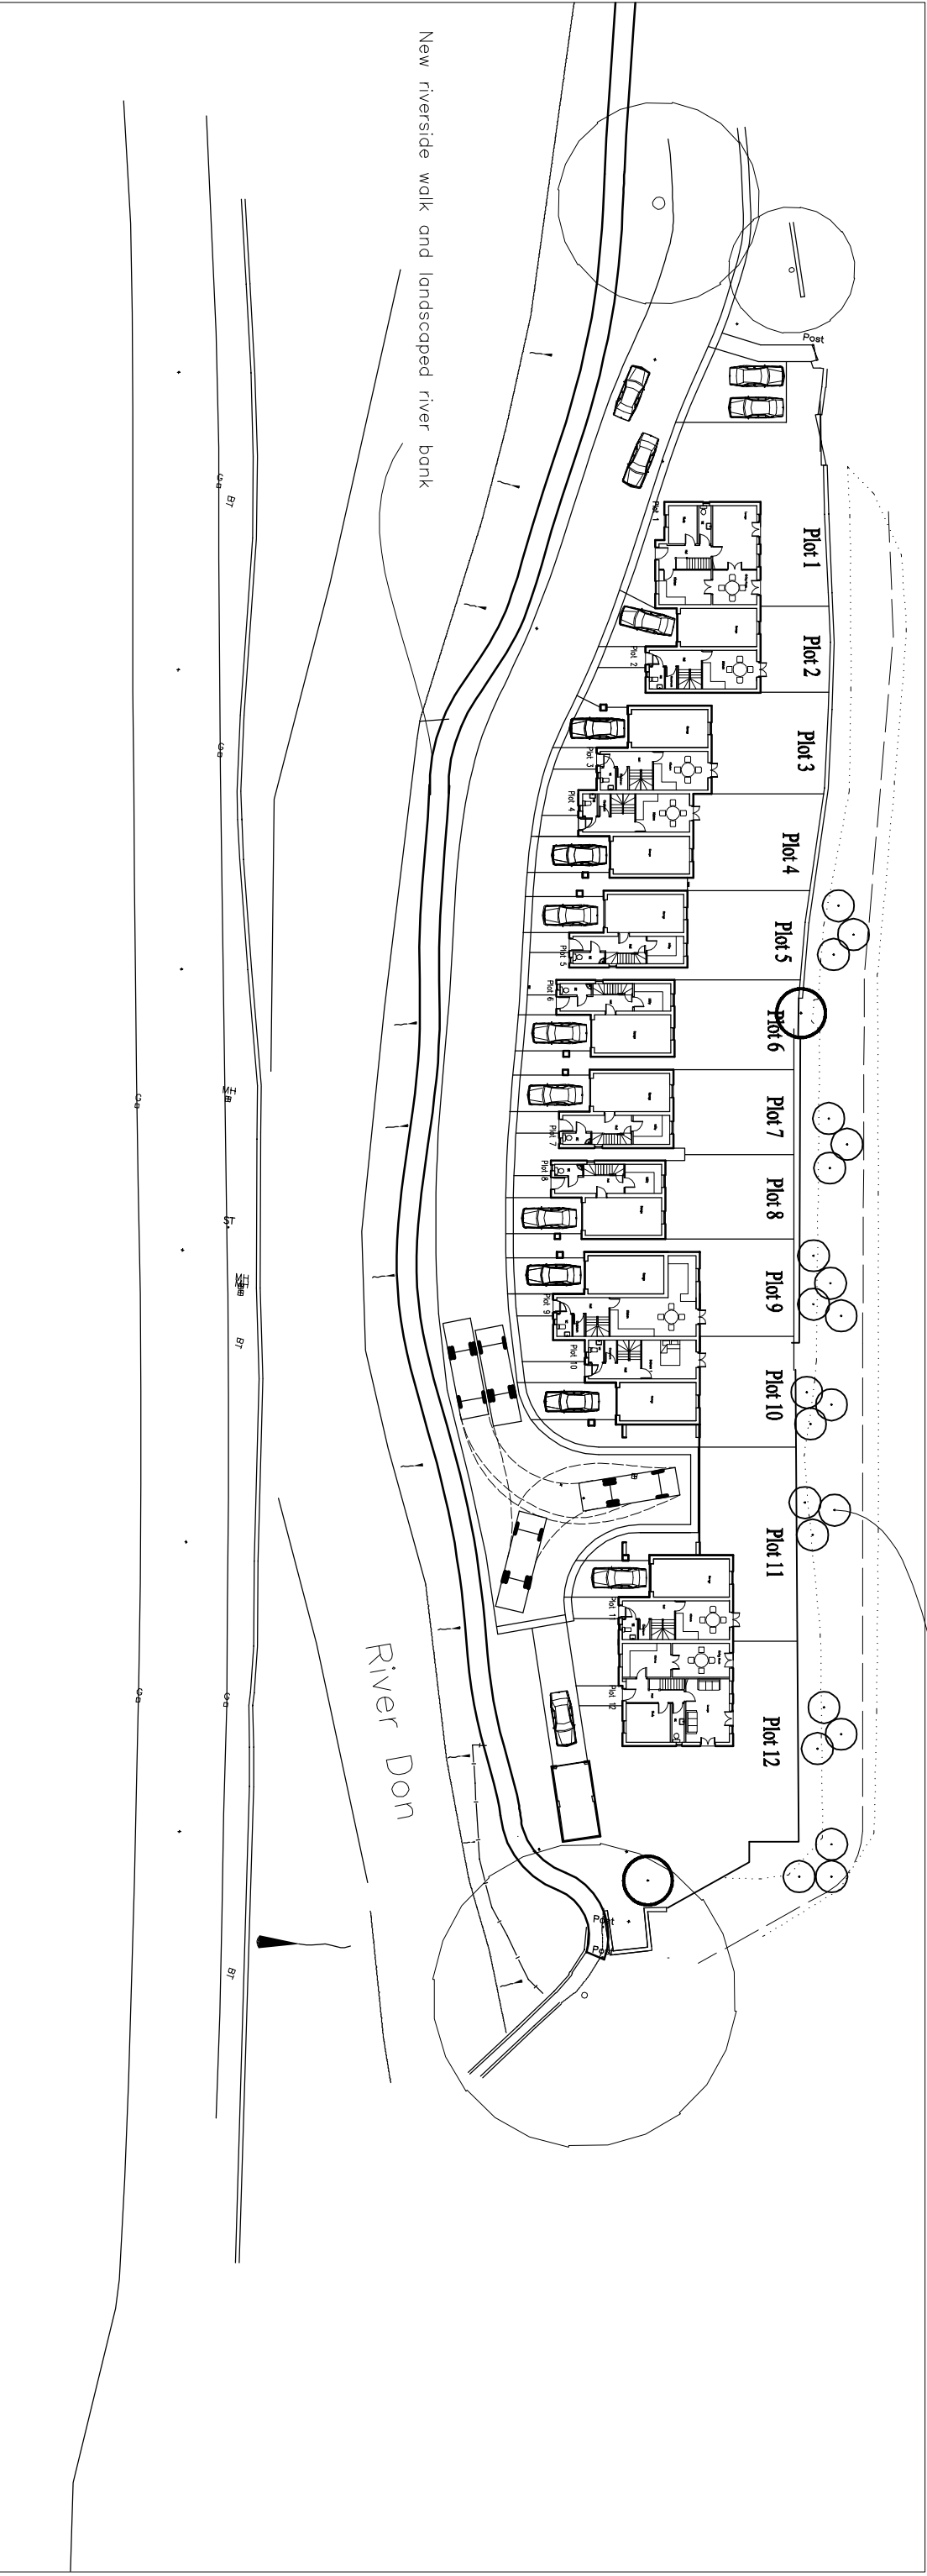

Site Layout —
1:500

See separate landscape
proposals for detailed
landscaping design.

Rev:	Date:	Notes:
------	-------	--------

Mark Brotherton Ltd
Chartered Architect

FOX COTTAGE WHITLEY ROAD WHITLEY
WF12 0LU
TEL / FAX: 01924 49231
email:mbsa@dmjworld.co.uk

Client:
Mr J Hutchins

Project:
Hoyle Mill, Thurstone.
Residential Development

Drawing:
Proposed Site Footprint

Date:	Scale:
October 2009	1:500

Drawing No:	Rev:
0961/111	