


70 Kingwell Road

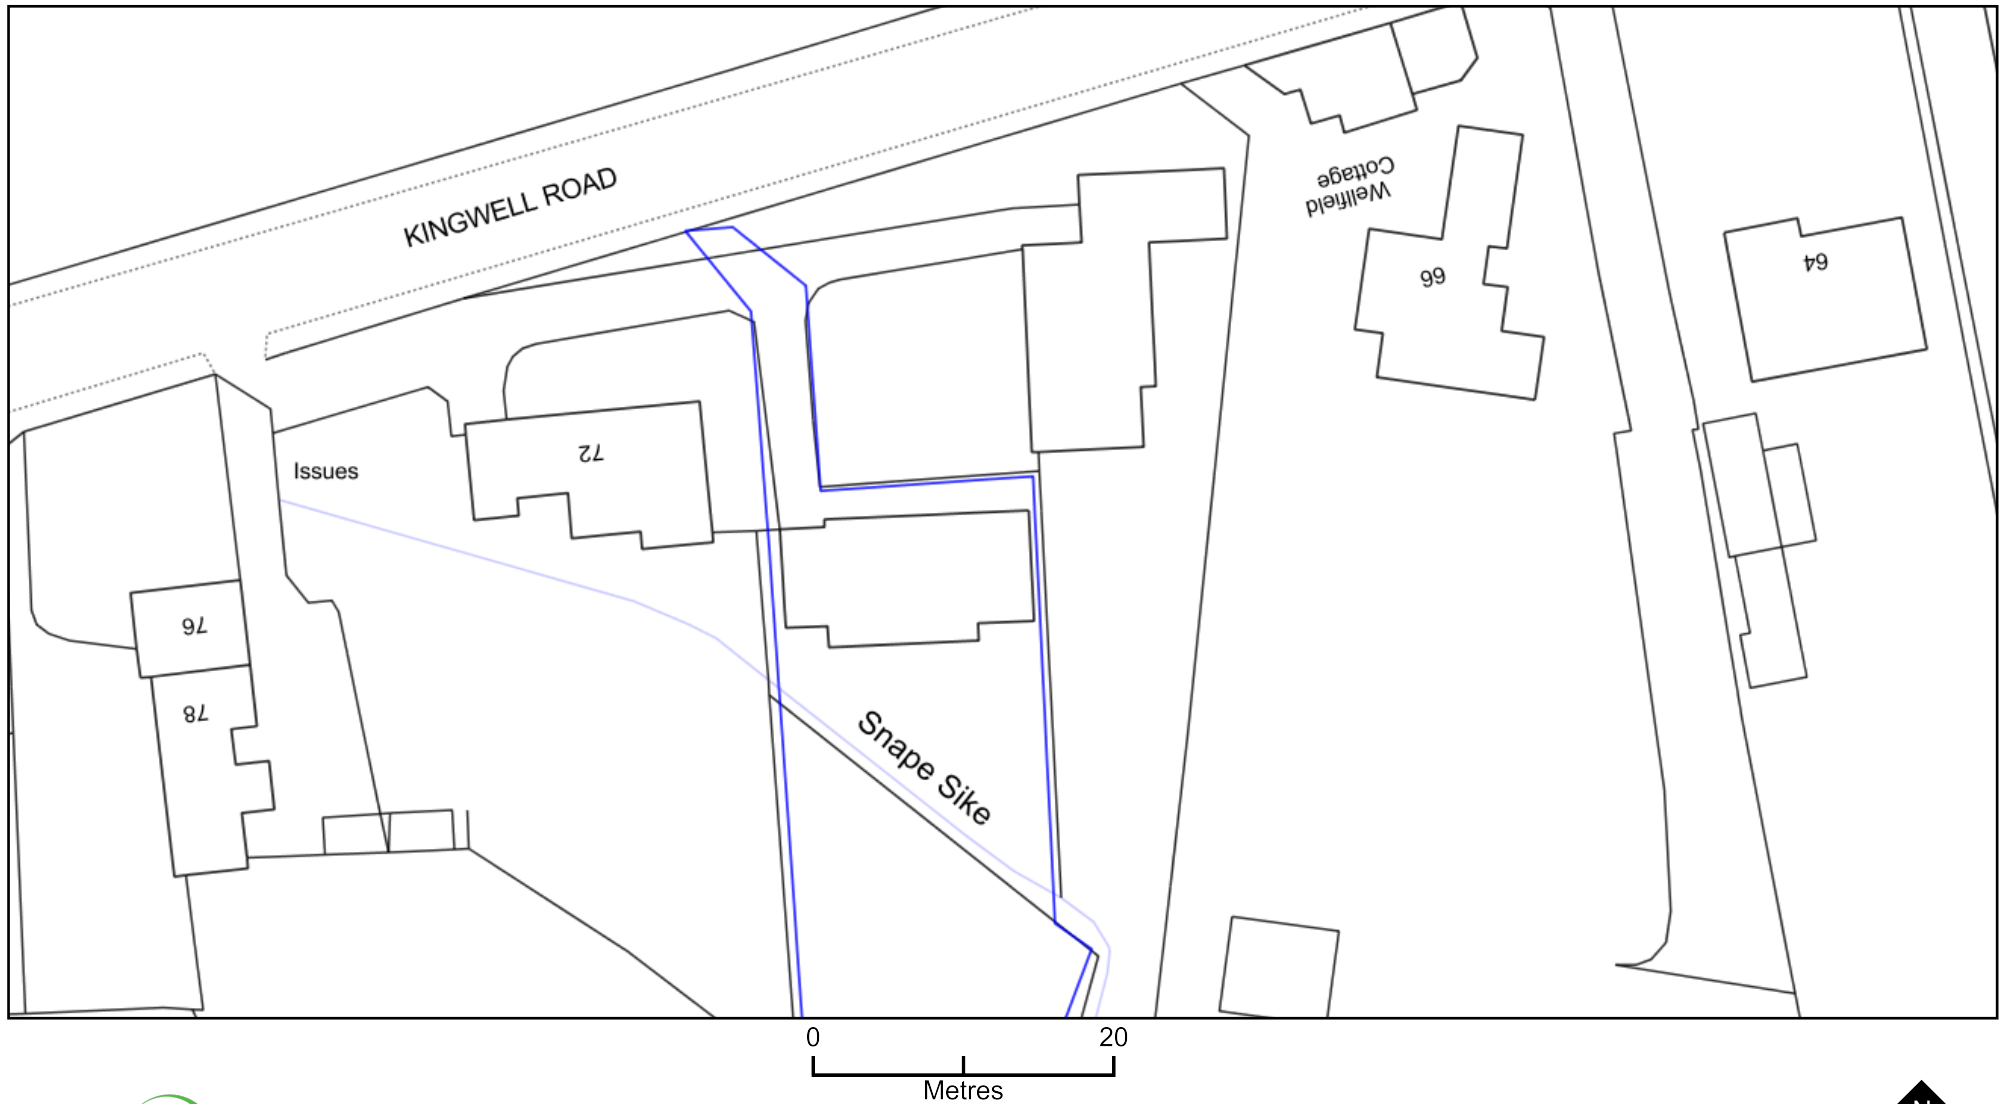

Plan Produced for: T Slater

Date Produced: 10 Oct 2017

Plan Reference Number: TQRQM17283170942595

Scale: 1:500 @ A4