



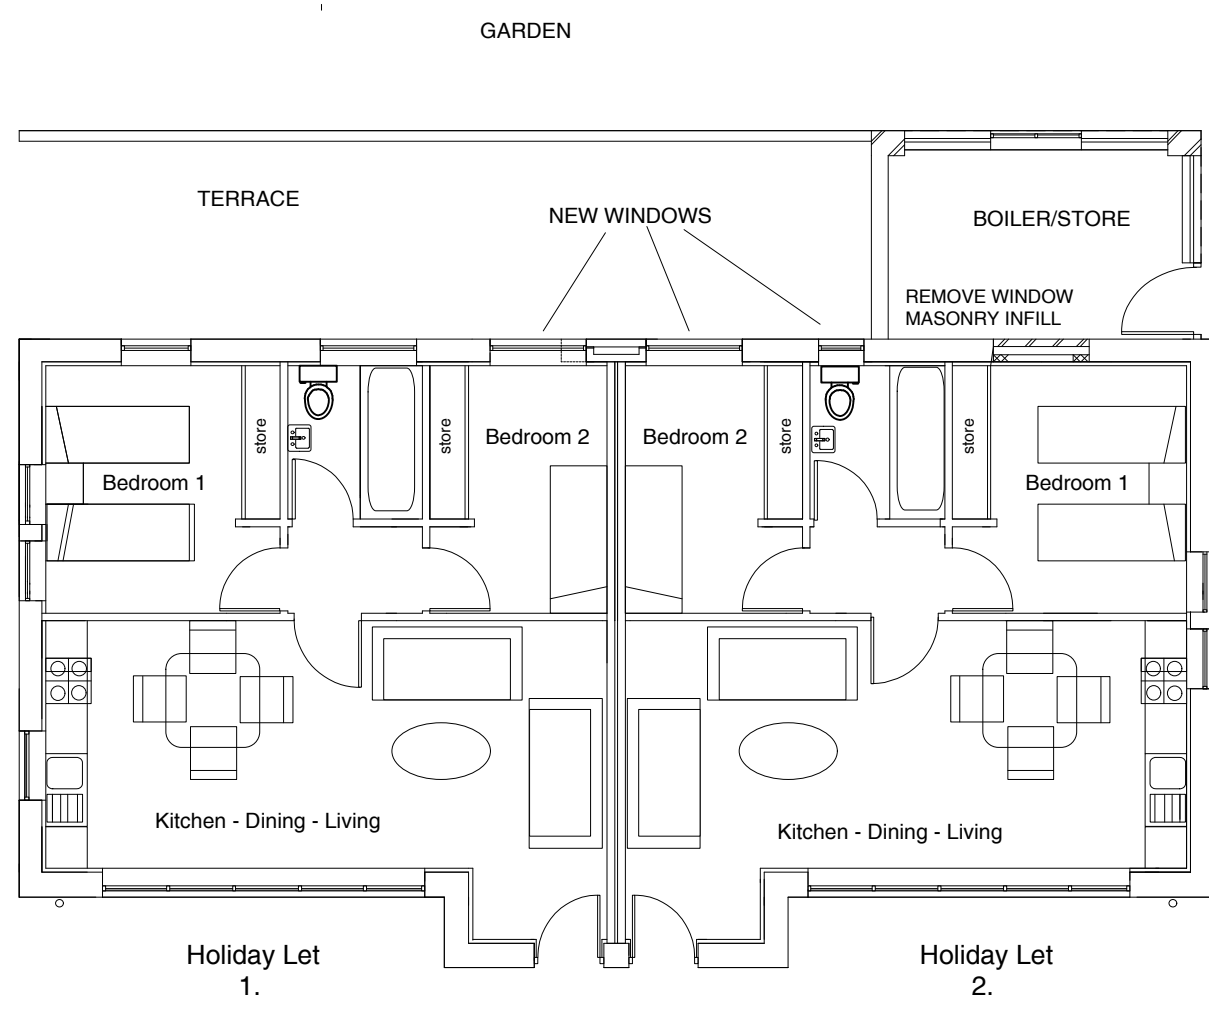


Plan

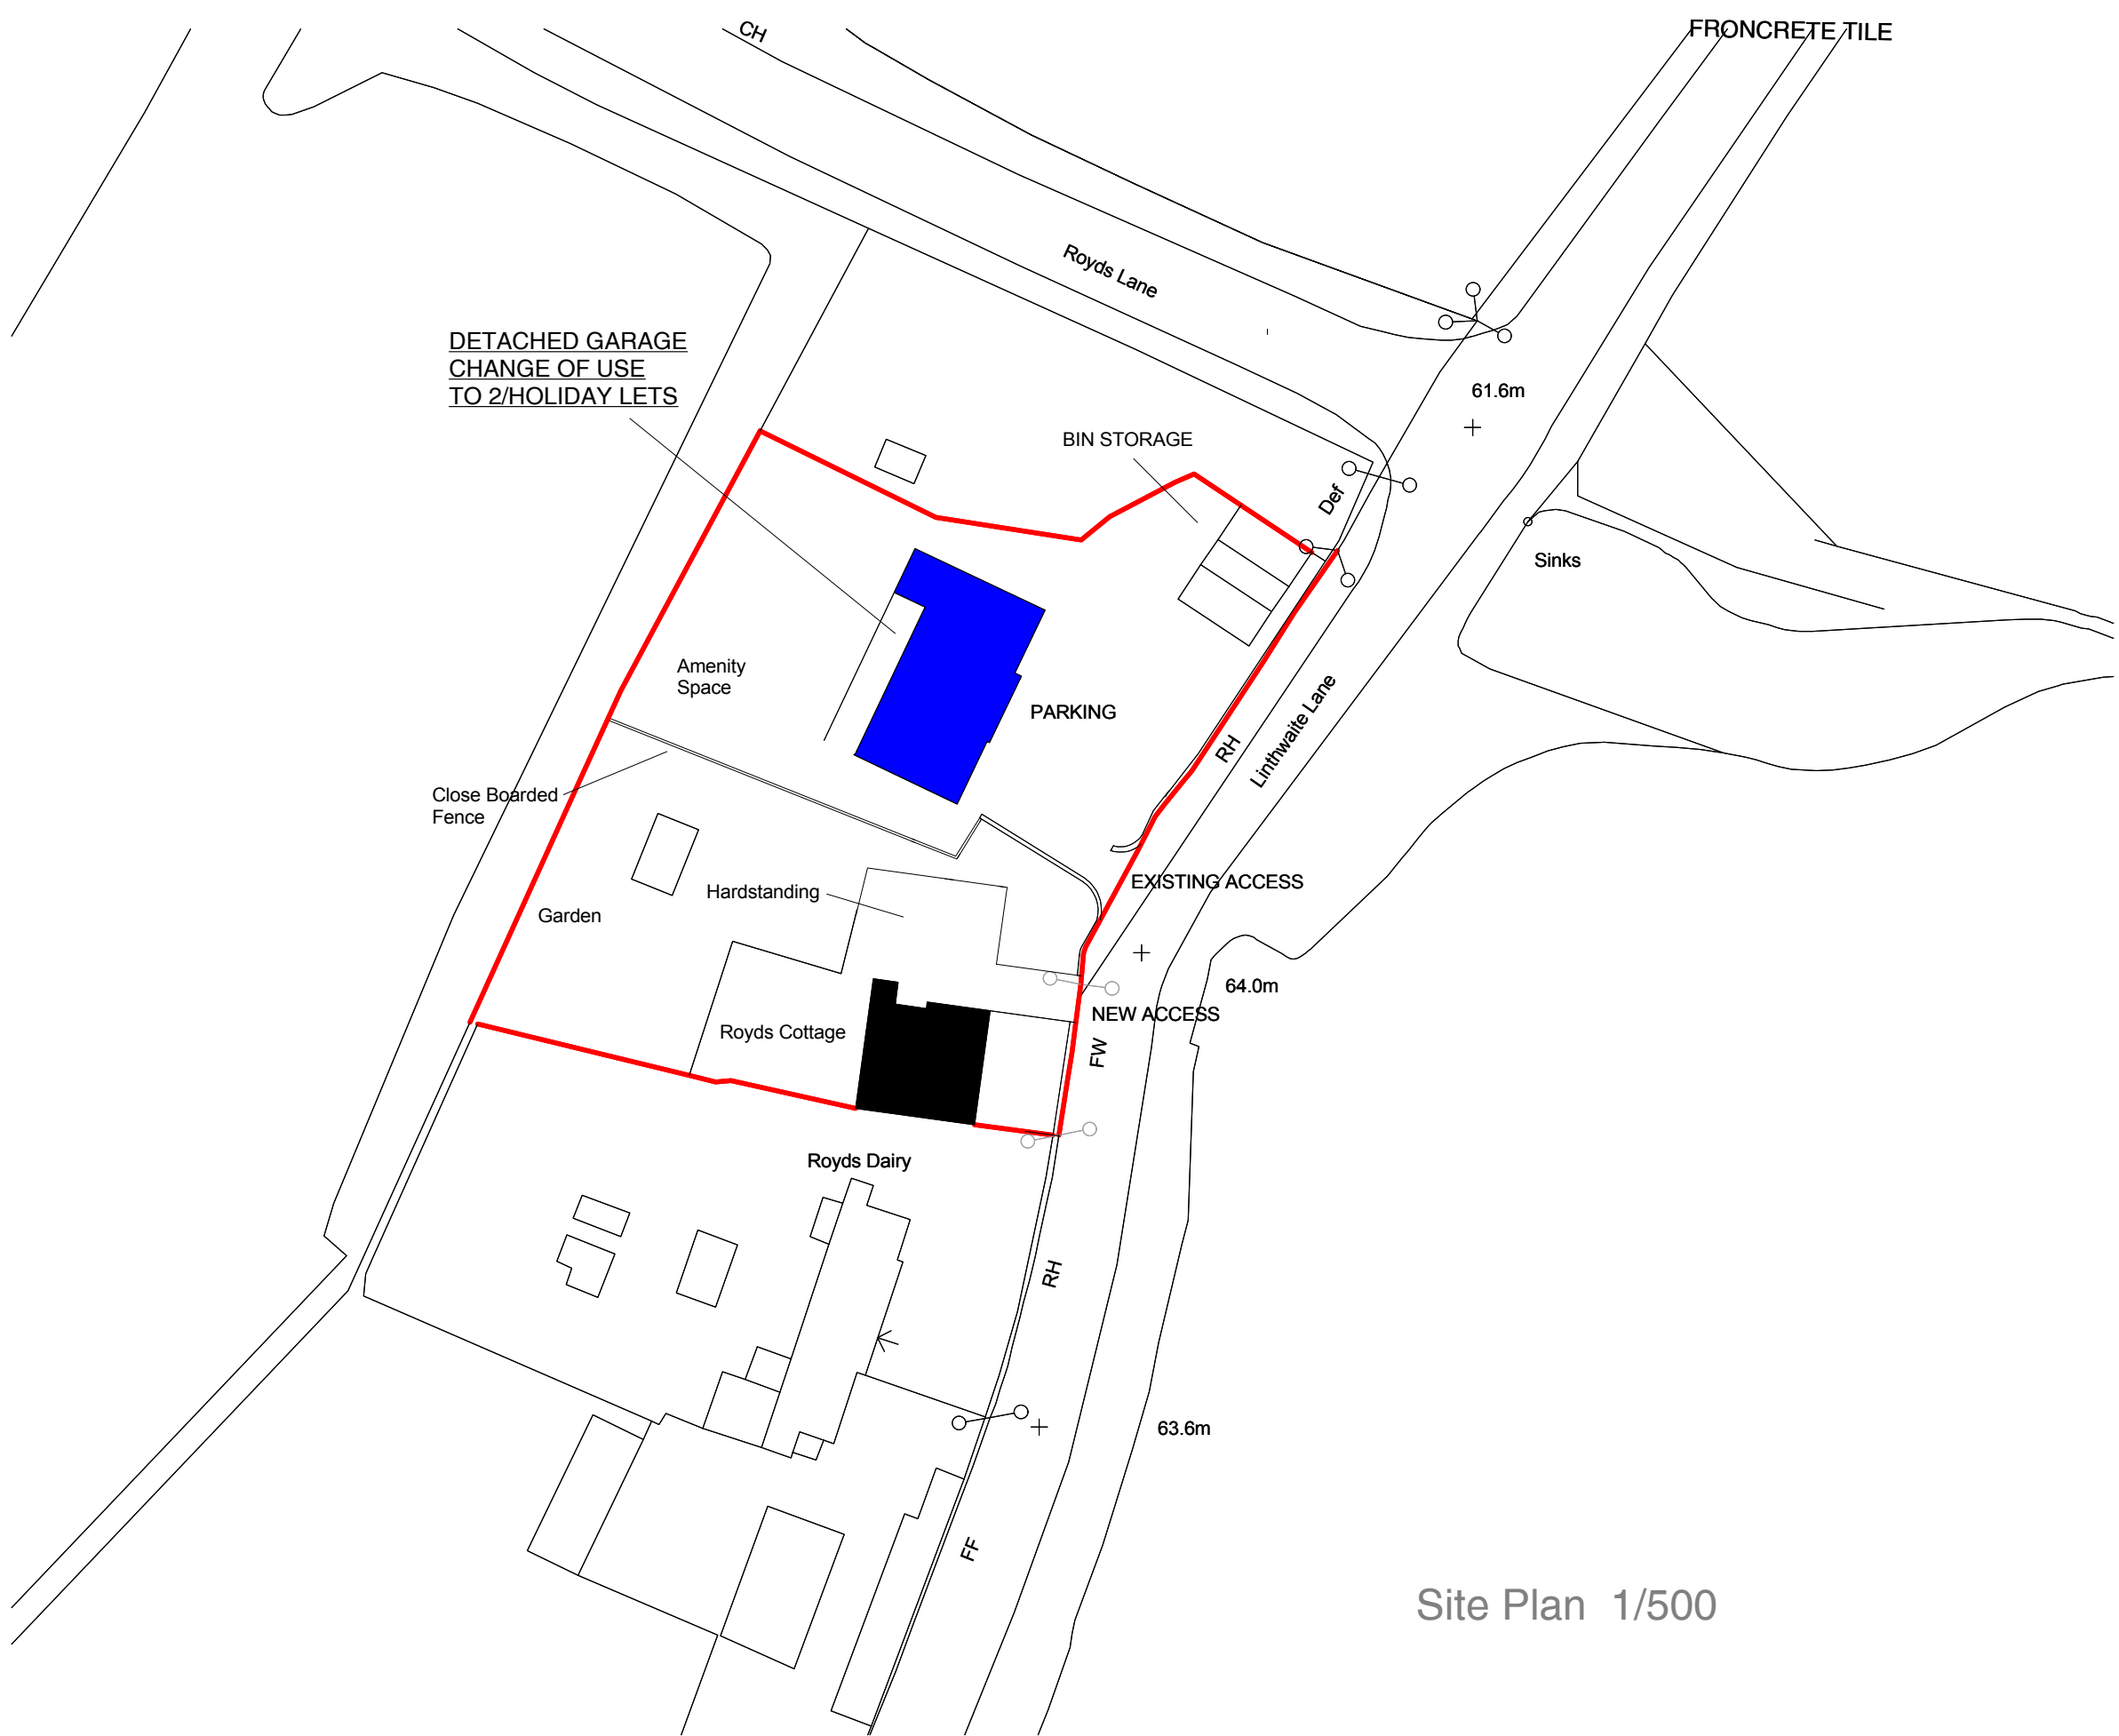


Ordnance Survey (c) Crown Copyright 2012. All rights reserved. Licence number 100020449

Elevations


ESCAPE WINDOWS
All habitable rooms to have a fire escape window
To have a side hung sash providing 500mm wide x 850mm high (min.) unobstructed area and to be at least 0.33m².

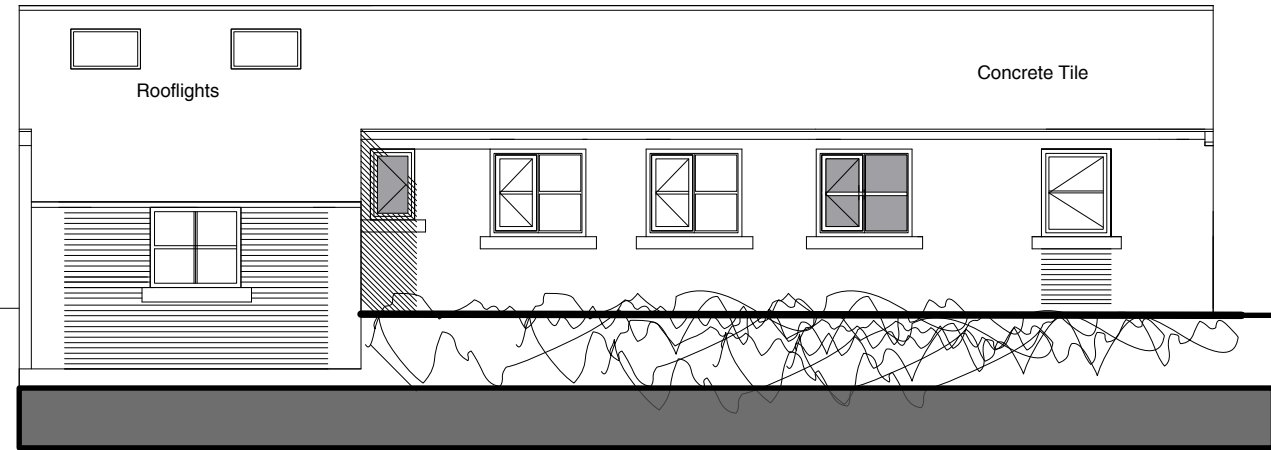


Rear

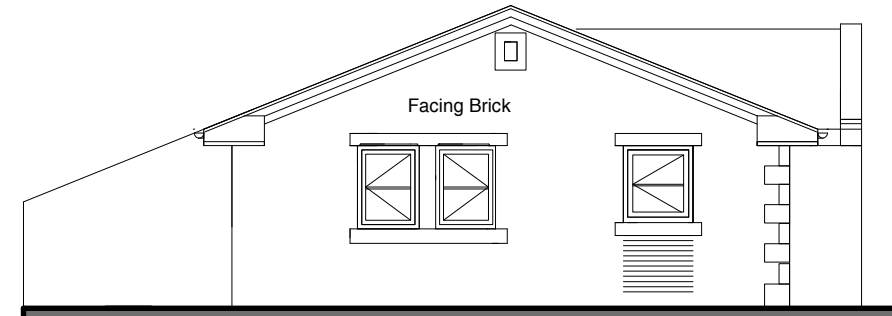

Side

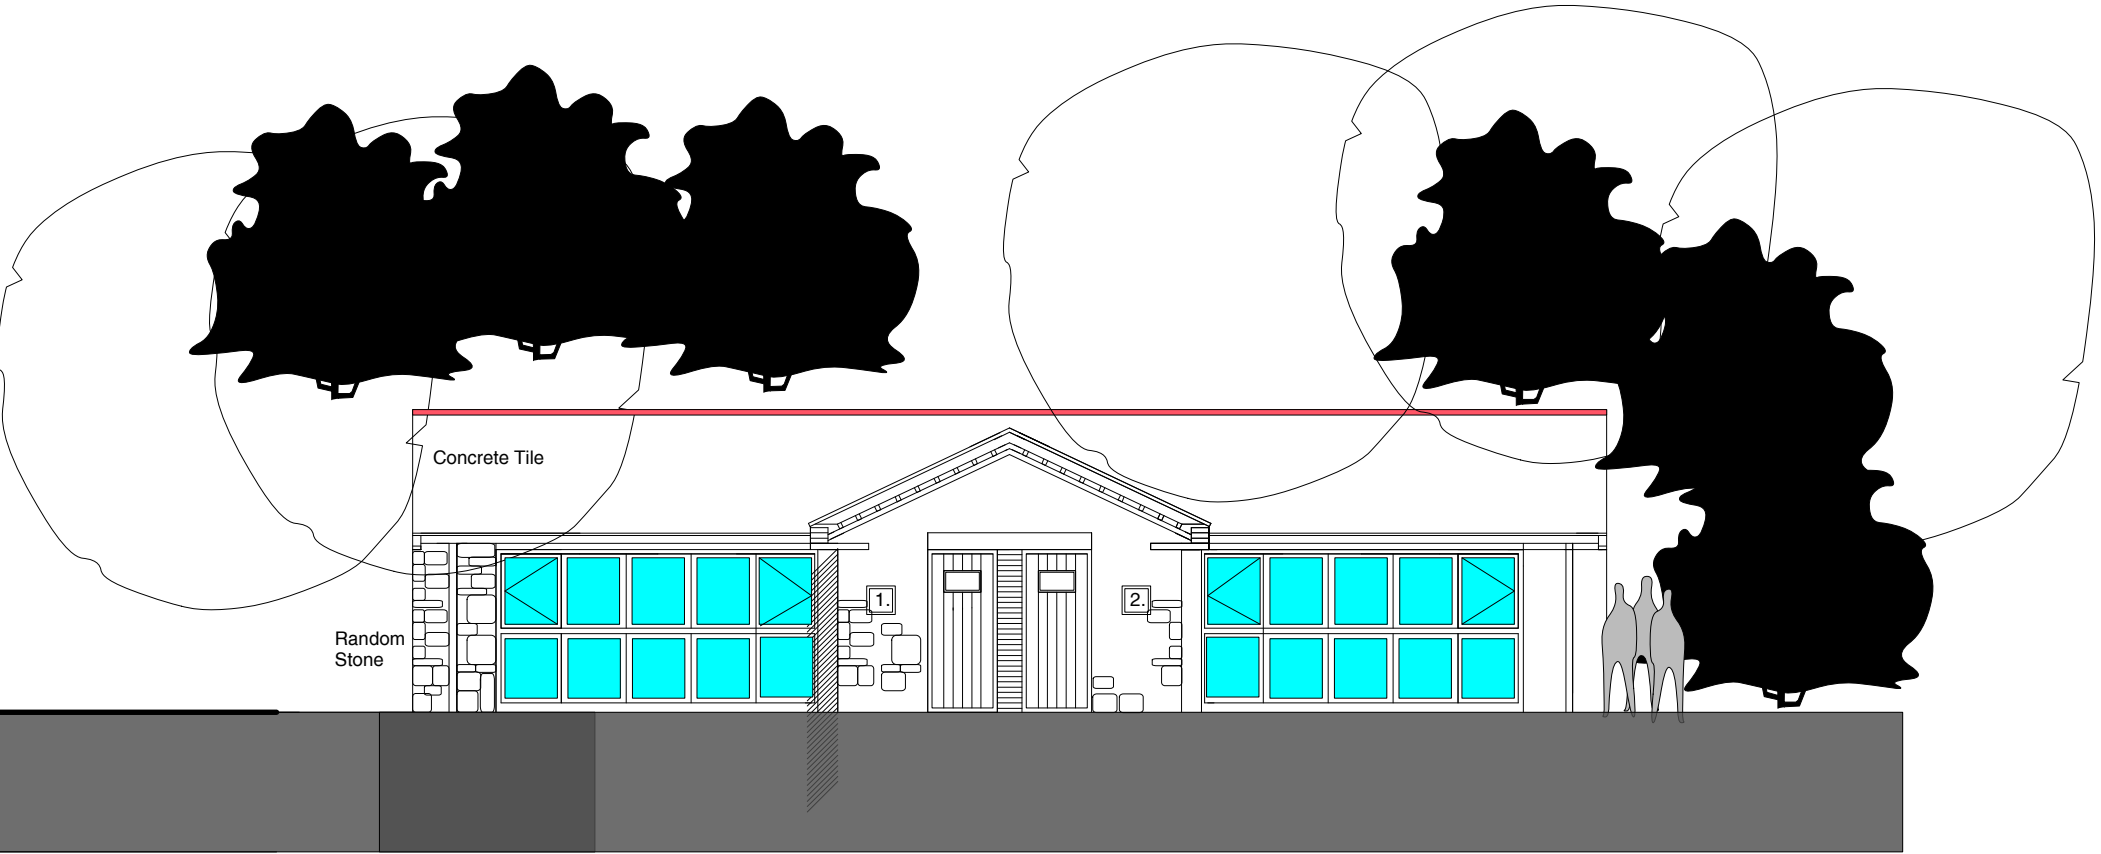

Front

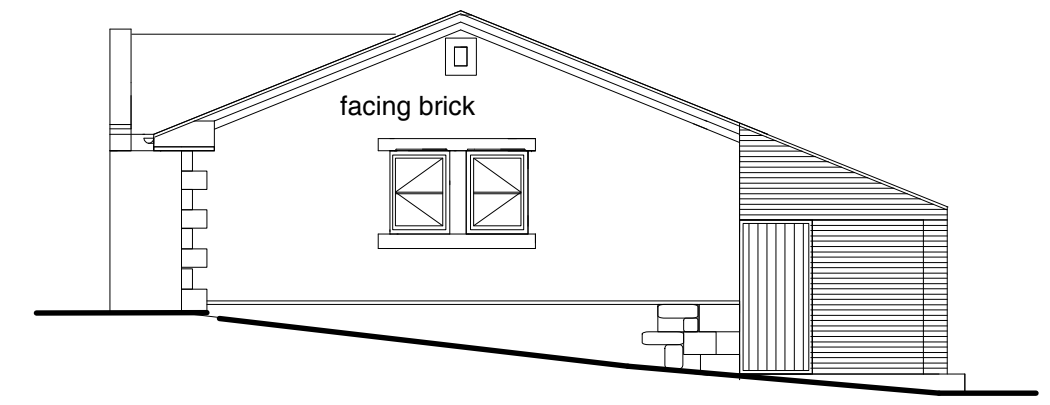

Side

NOTES

MATERIALS:
DOORS AND WINDOWS
HARDWOOD
STAIN FINISH

notes

No dimensions to be scaled from this drawing which is the property of the company. It is not to be used or disclosed in any way except as authorized by the company. The client is responsible for providing architect with correct site boundary/ownership definitions and any covenants or easements relating to the site. Architect will assume site boundaries as clearly defined, unless otherwise informed by client. No work to be carried out without planning permission, until all pre start planning conditions have been discharged and until a building regulations application has been submitted. Any work carried out before building regulations approval has been granted will be strictly at clients own risk. Any building works within 6m of a neighbouring home's foundations may require you to notify the owner of that property of your intentions at least one month before you start work. Work to an existing party wall requires you to give at least two months notice of your intentions. If consent to carry out work cannot be reached procedures dealing with an dispute should be followed (the party wall act 1996).

IT IS THE RESPONSIBILITY OF THE CONTRACTOR TO NOTIFY THE ARCHITECT OF ANY DISCREPANCIES ON THE DRAWING PRIOR TO CONSTRUCTION.
ALL DIMENSIONS TO BE CHECKED ON SITE IF IN DOUBT ASK!

revisions

A. 20/1/13

title: PROPOSED

project: ROYDS COTTAGE
LINTHWAITE LANE ELSEGAR,
CHANGE OF USE TO 2NO. HOLIDAY LETS
& NEW ACCESS.
for G.Shaw
scale 1:100 at A1/ 1:200 at A3
drawing no 02A

Andrew Bailey Architect
Glendower House
85 Lindhill Road
Wormsley
Barnsley
T 01226 720590
E ABA@ARCHITECTS@BTCONNECT.COM
W WWW.AKBARCHITECTS.COM

