




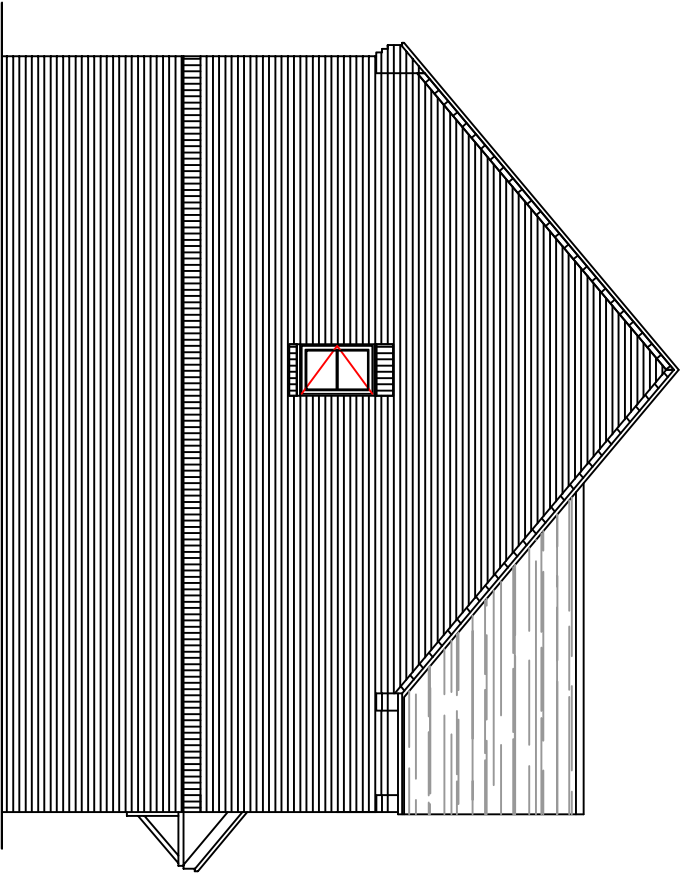


GABLE

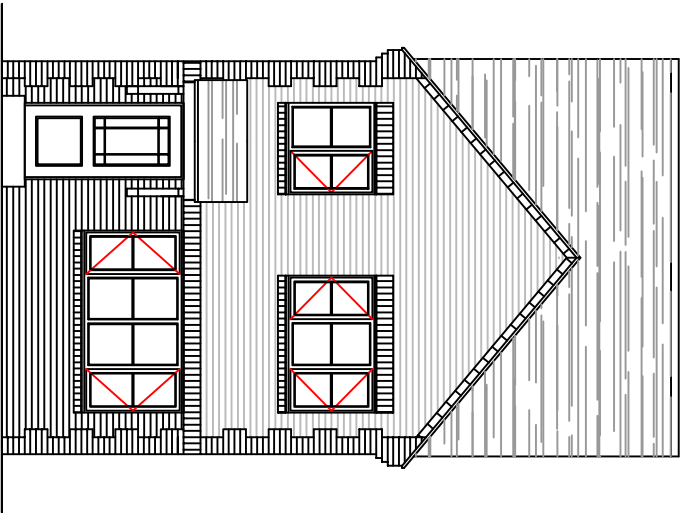

FRONT

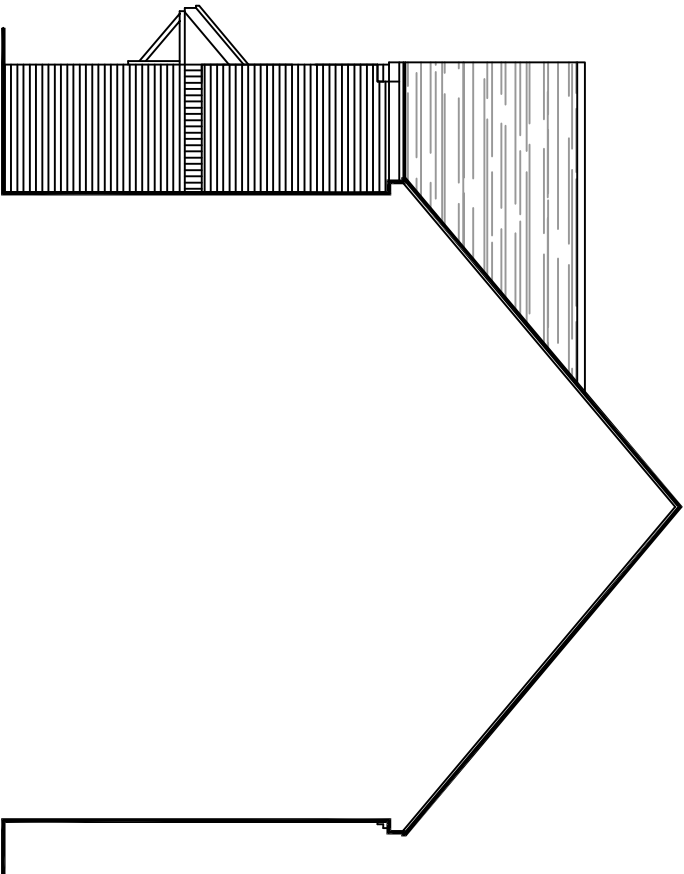

PARTY

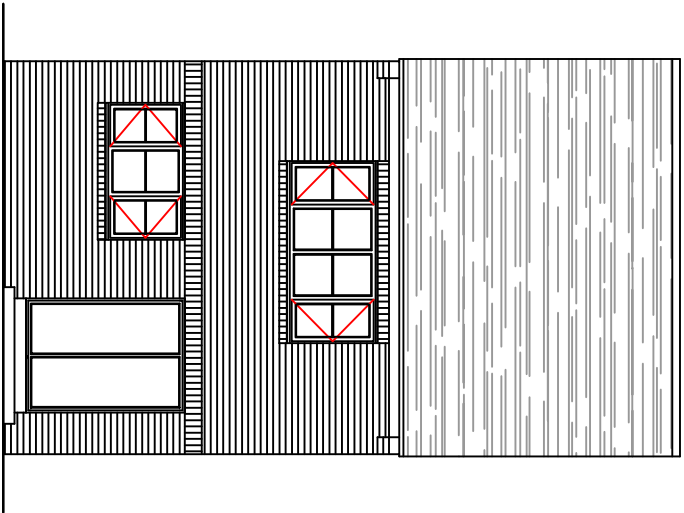

REAR

John R. Bradley Ltd. ARCHITECTURAL DESIGNER 64, JENKIN ROAD, HORBURY WAKEFIELD WF4 6DT FAX & TEL : 01924 280782		PROJECT REDEVELOPMENT OF SITE AT 1, PONTEFRAC T ROAD, CUDWORTH S72 8AJ		TITLE 3B 5P ELEVATIONS		SCALE 1:100		DWG. NO. 4		DATE 2:10:08		REV.	
---	--	--	--	---	--	-----------------------------------	--	----------------------------------	--	------------------------------------	--	-----------------------------	--

A3 @ 1:50