


1 3d Ground floor cut through

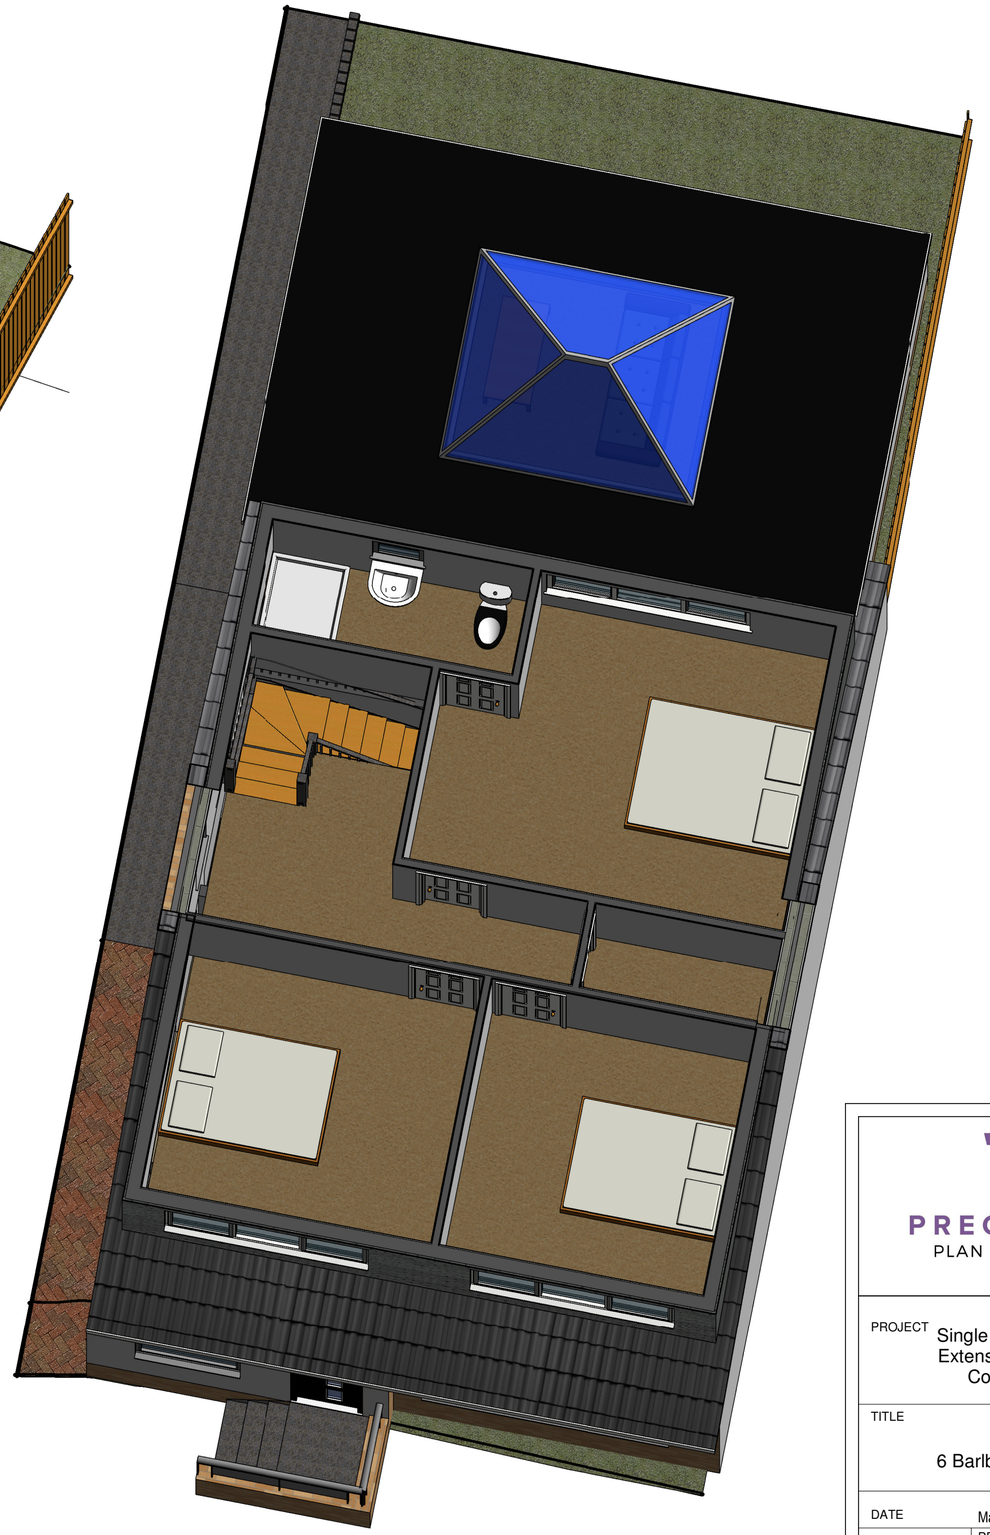

2 3d First floor cut through

PRECISION
PLAN DRAWING

PROJECT Single Storey Rear Extension and Loft Conversion

TITLE 6 Barlbrough Road

DATE March 2019

SCALE (@A2)

PROJECT NUMBER 290

DRAWING NUMBER P103 Proposed Plans