


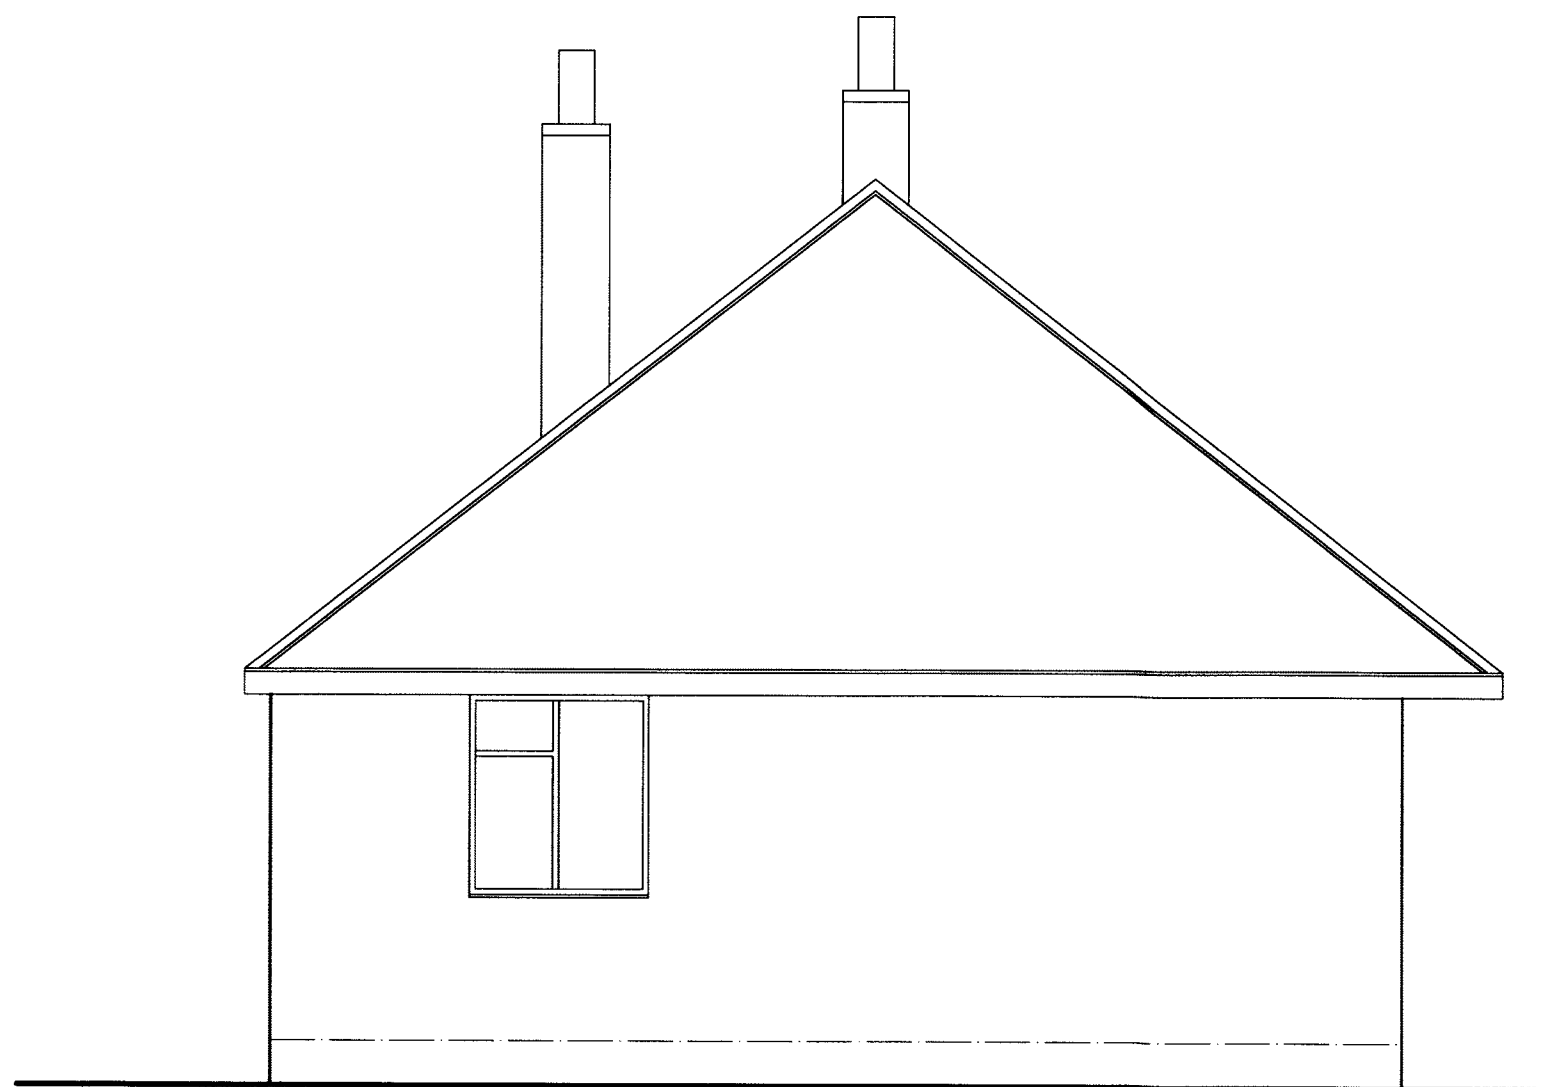


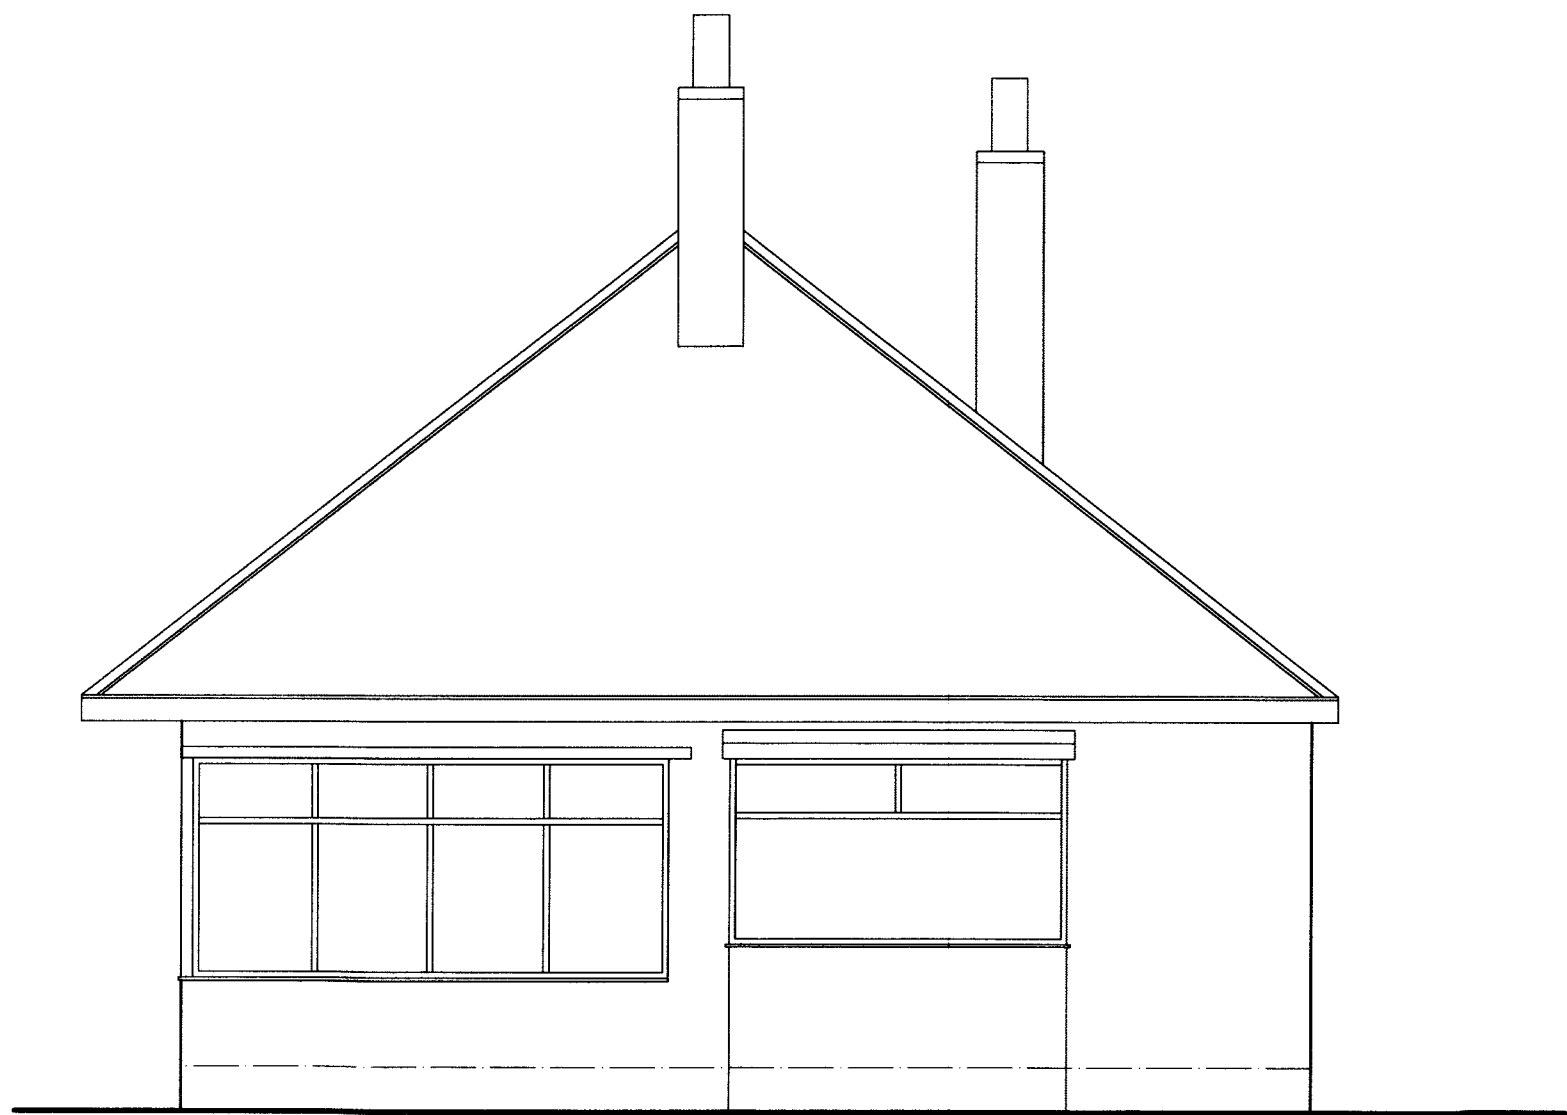


FRONT ELEVATION

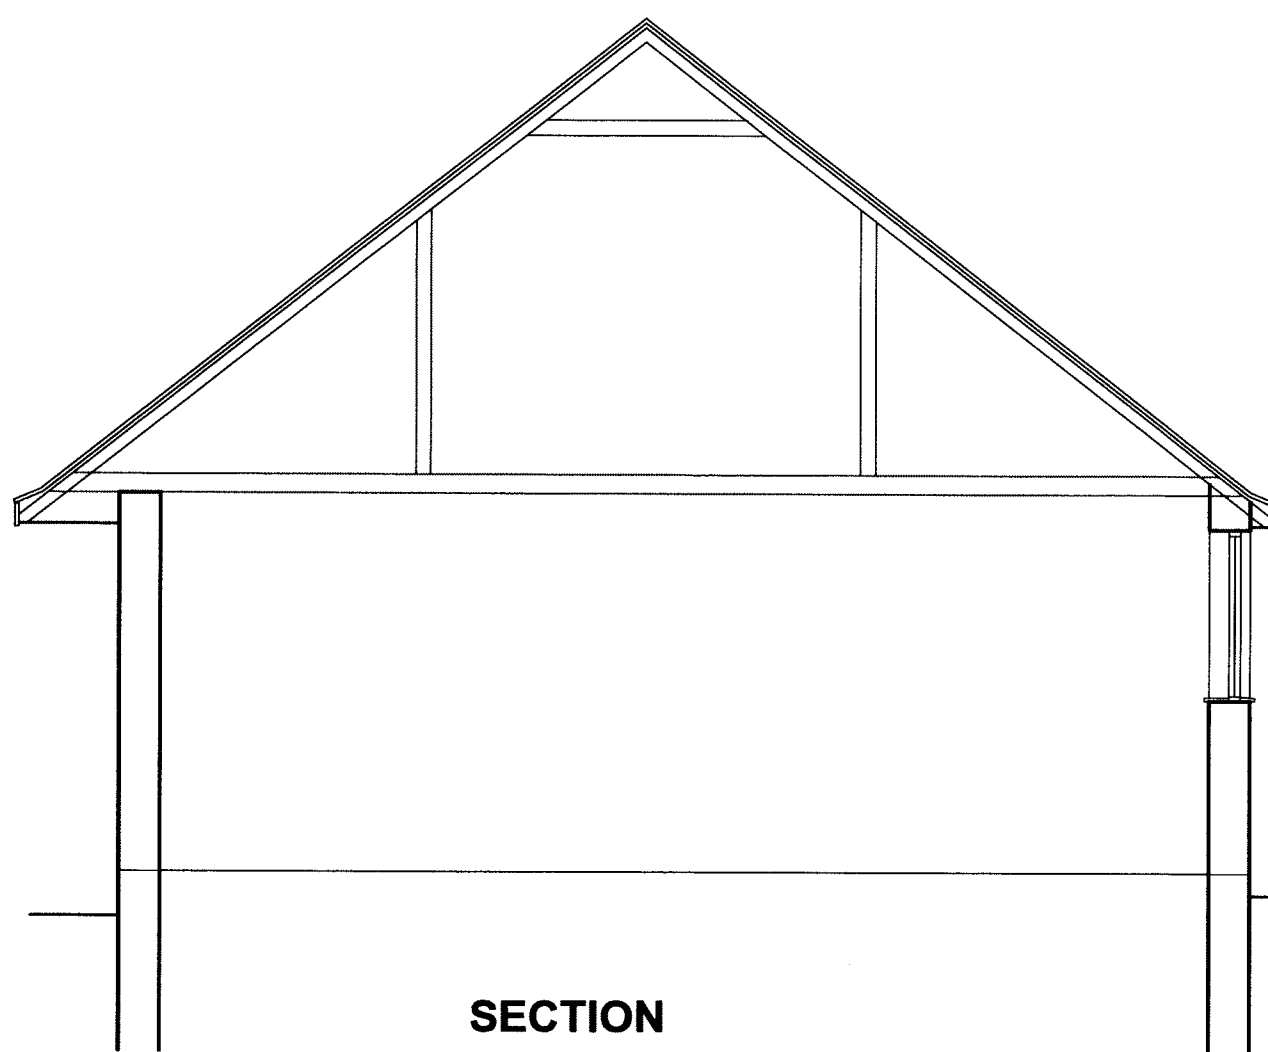


SECTION

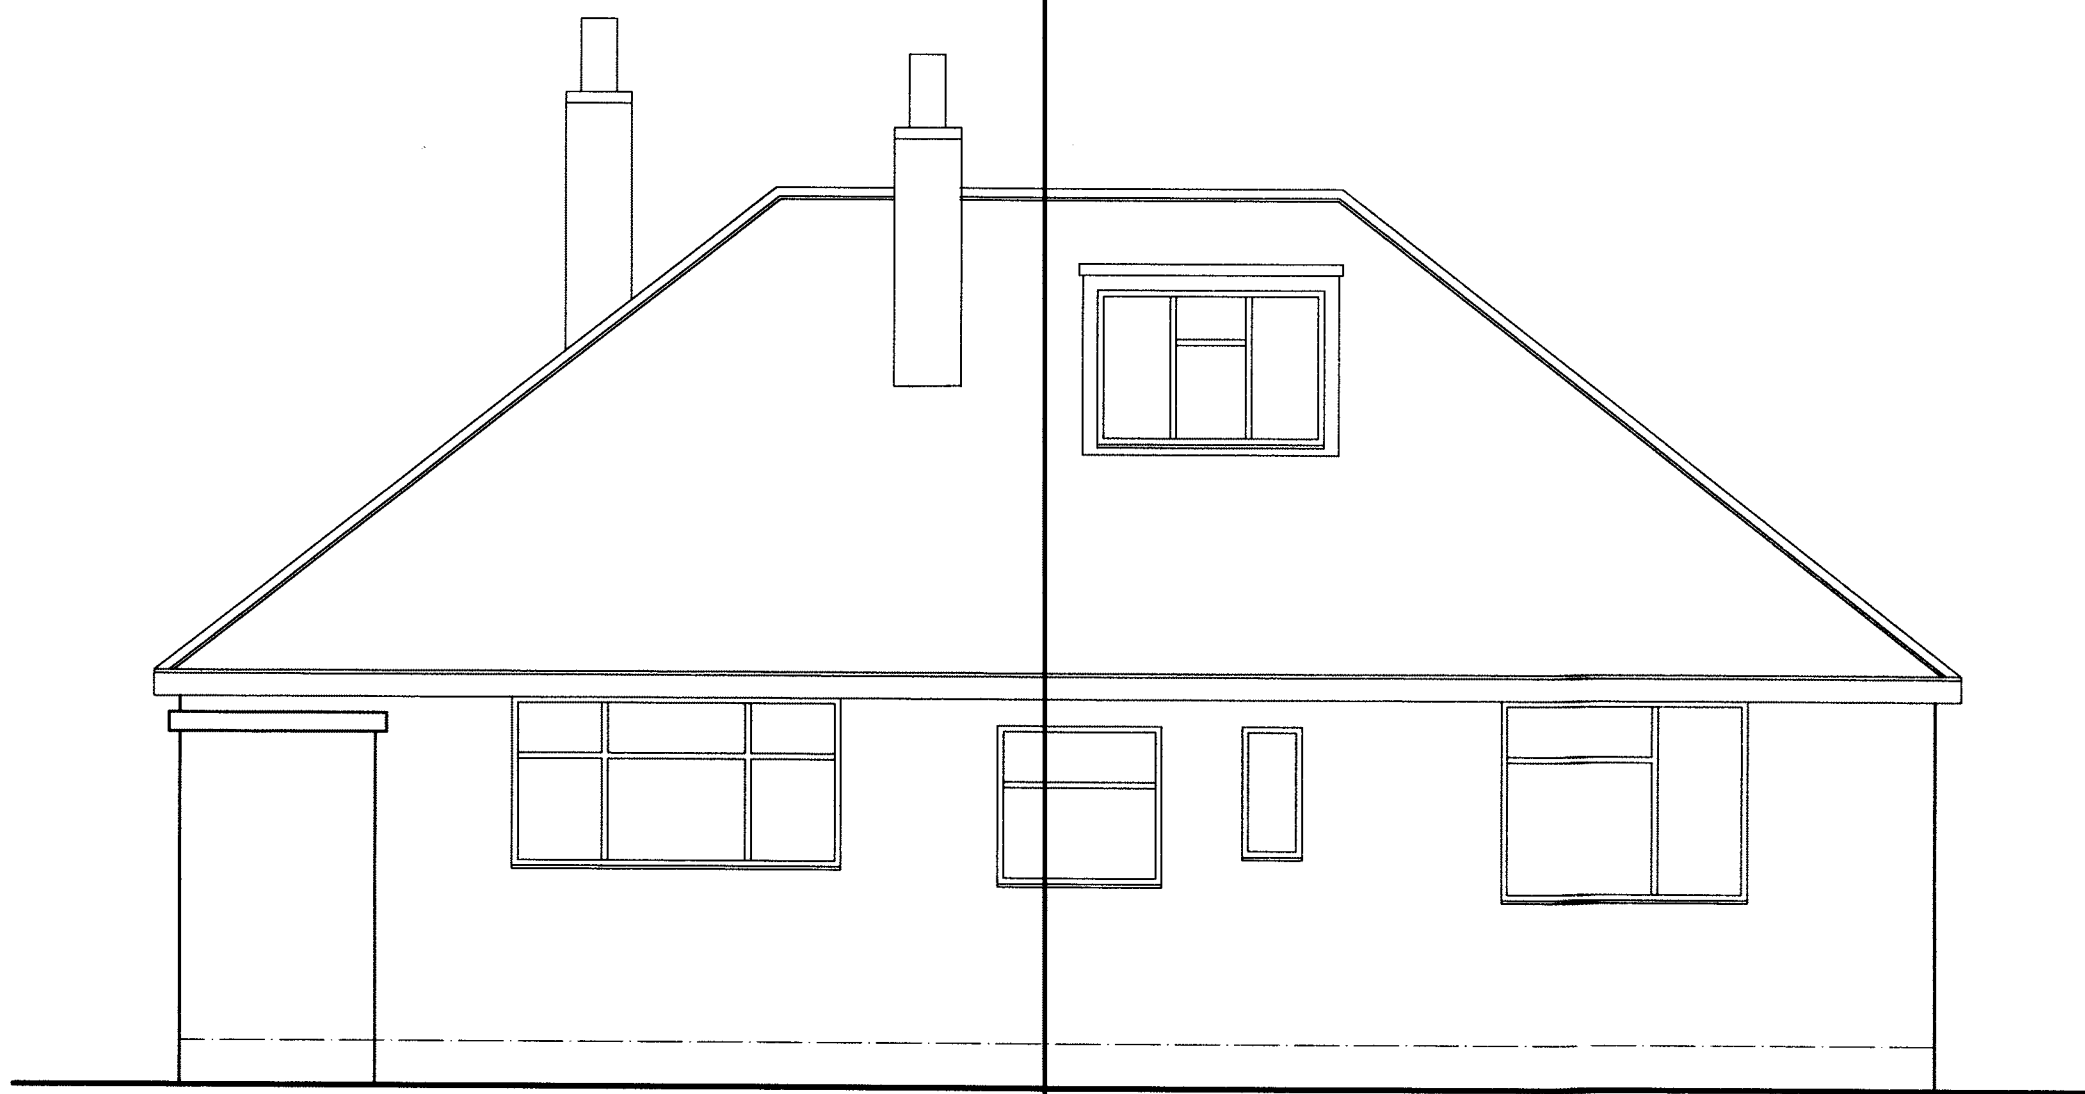


REAR ELEVATION

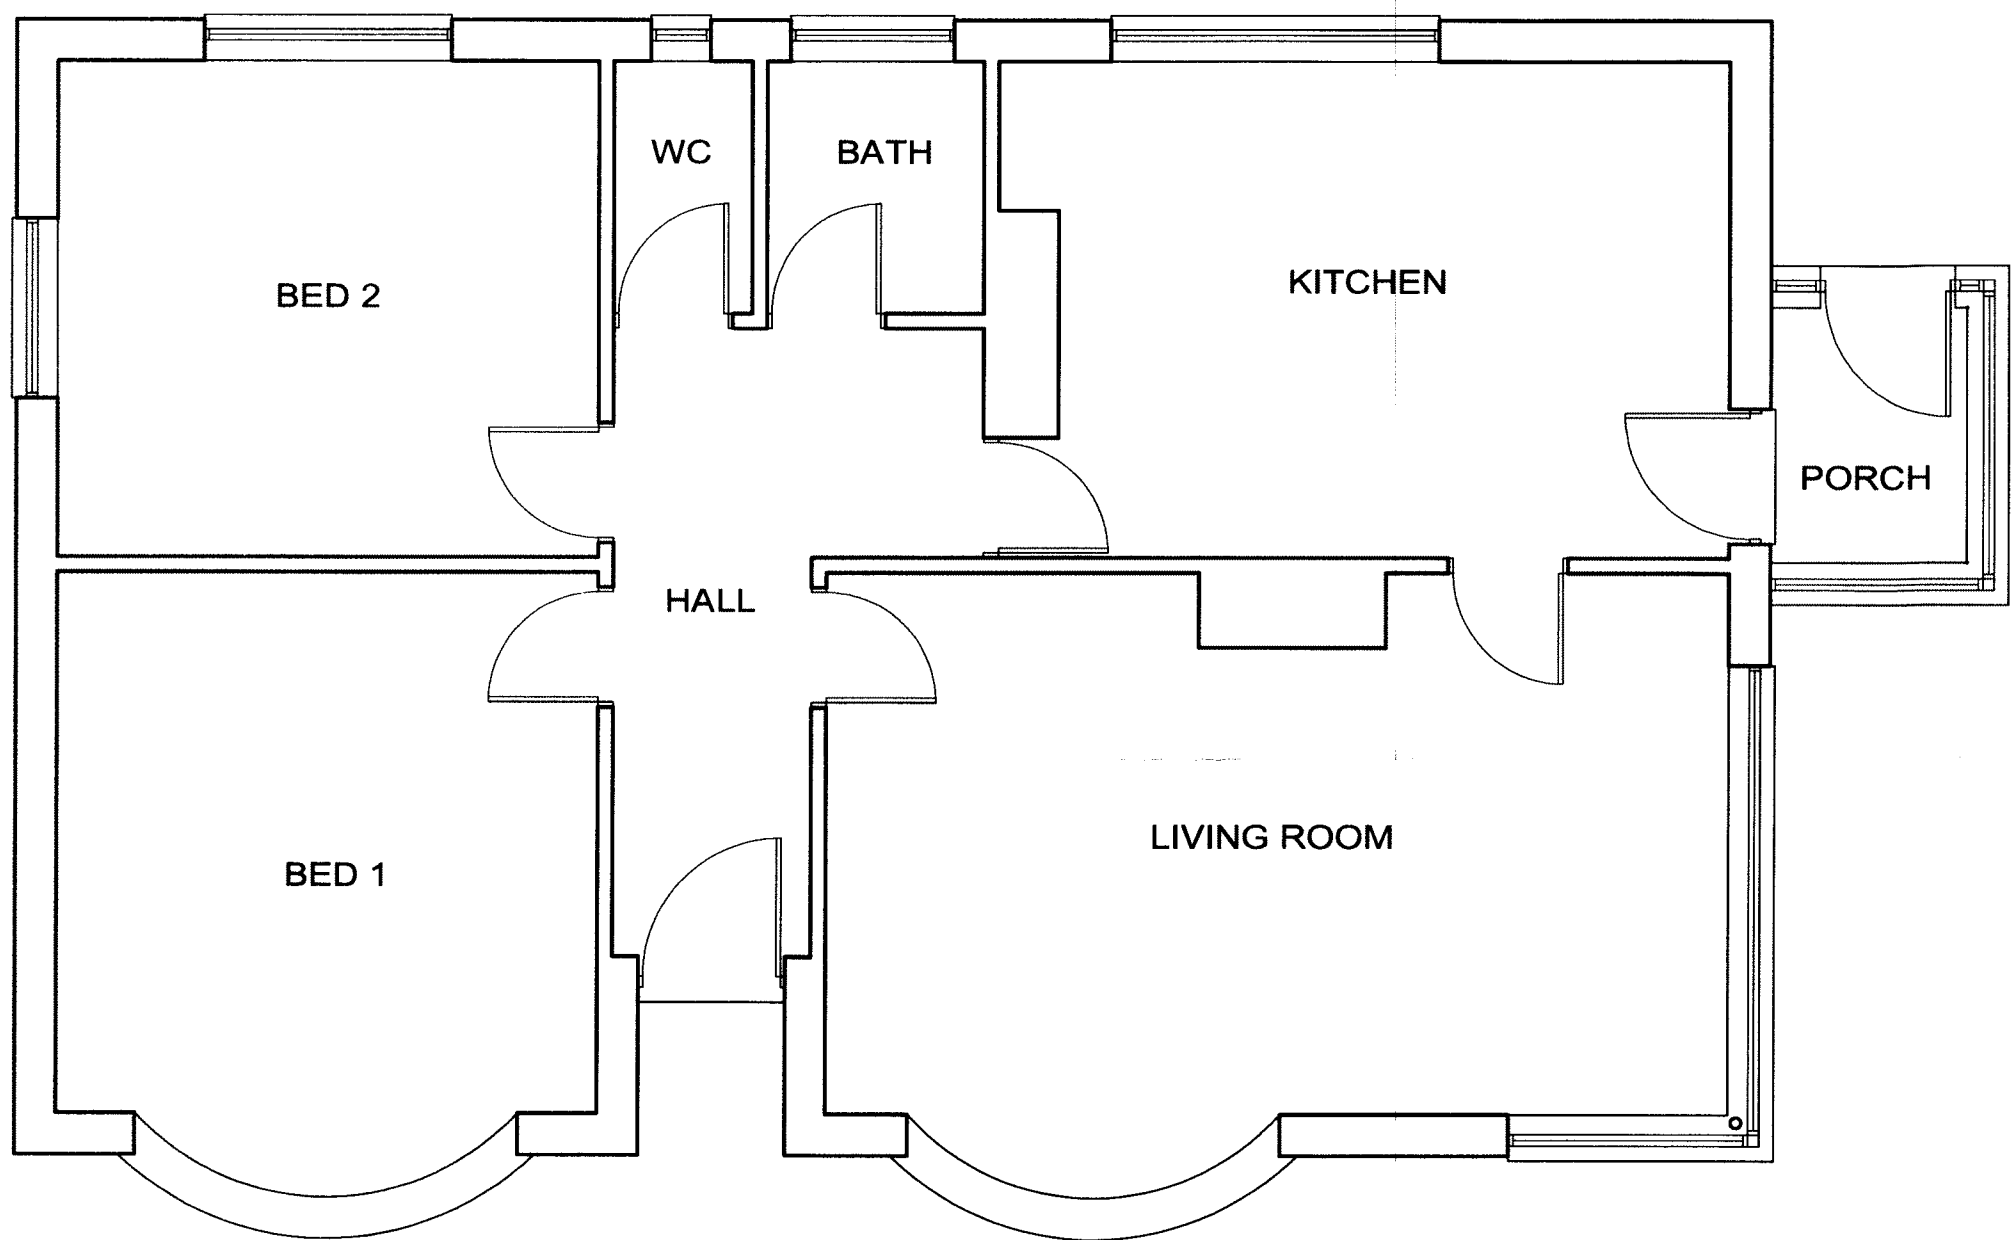

GROUND FLOOR PLAN

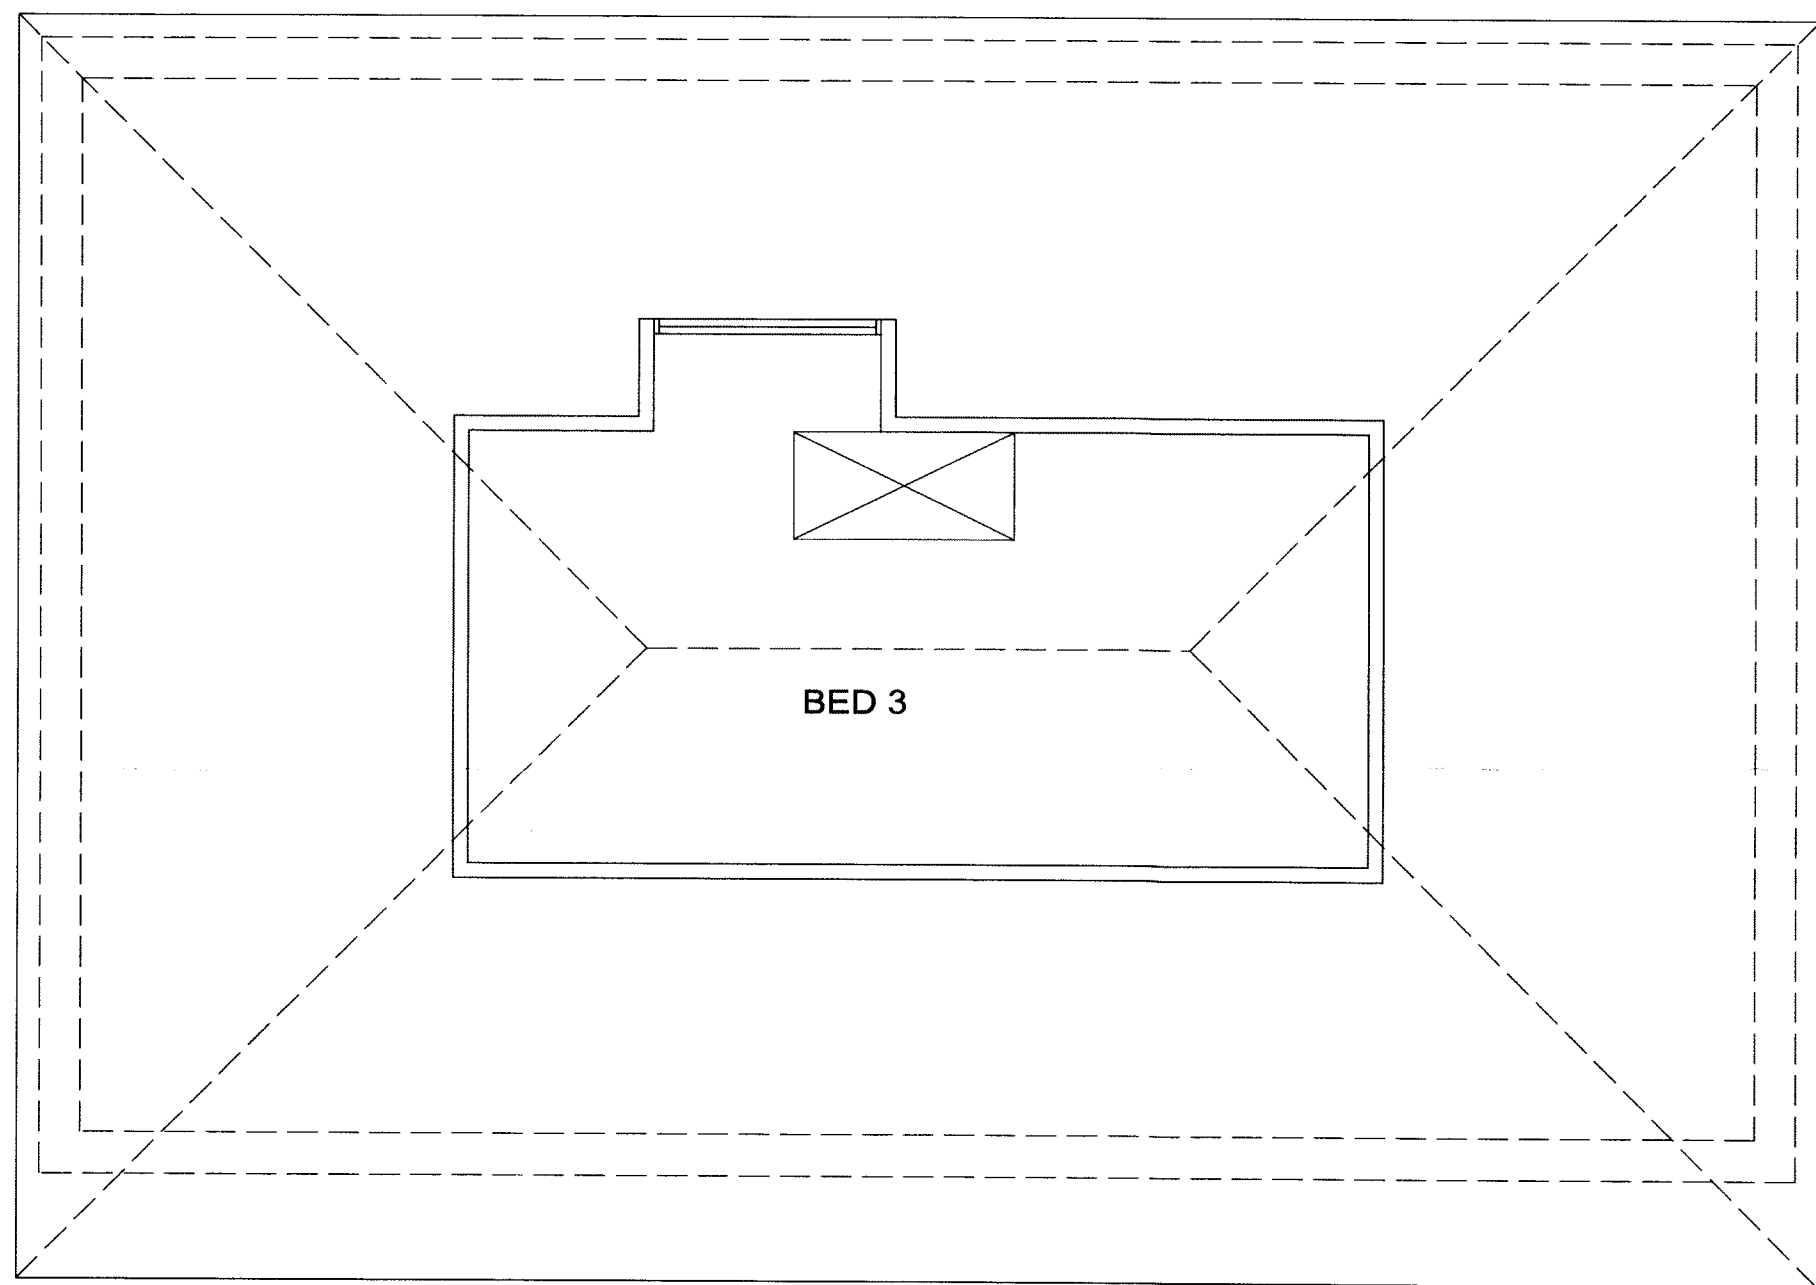

FIRST FLOOR PLAN

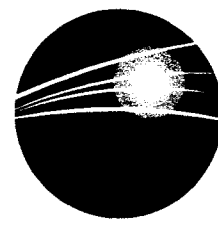CLIENT			
MR B NICHOLS			
TITLE			
EXISTING PLANS			
243 BARNSELY ROAD			
WOMBWELL			
			
ANDY CUDWORTH ARCHITECTURE			
12 Dunkerley Road			
Loxley			
Sheffield			
S6 6RB			
0114 2208363			
07931 365804			
andycudwortharchitecture.co.uk			
SCALE	1:50	DATE	OCT 08
DRWG No	BNBR-1008-1	DRAWN	AMC
		REV	N/A
This drawing is the sole property of the author (A Cudworth) and will not be used, copied in whole or in part, by any other individual, company or organisation without the consent of the author. All dimensions to be checked on site & not scaled from any drawing.			