


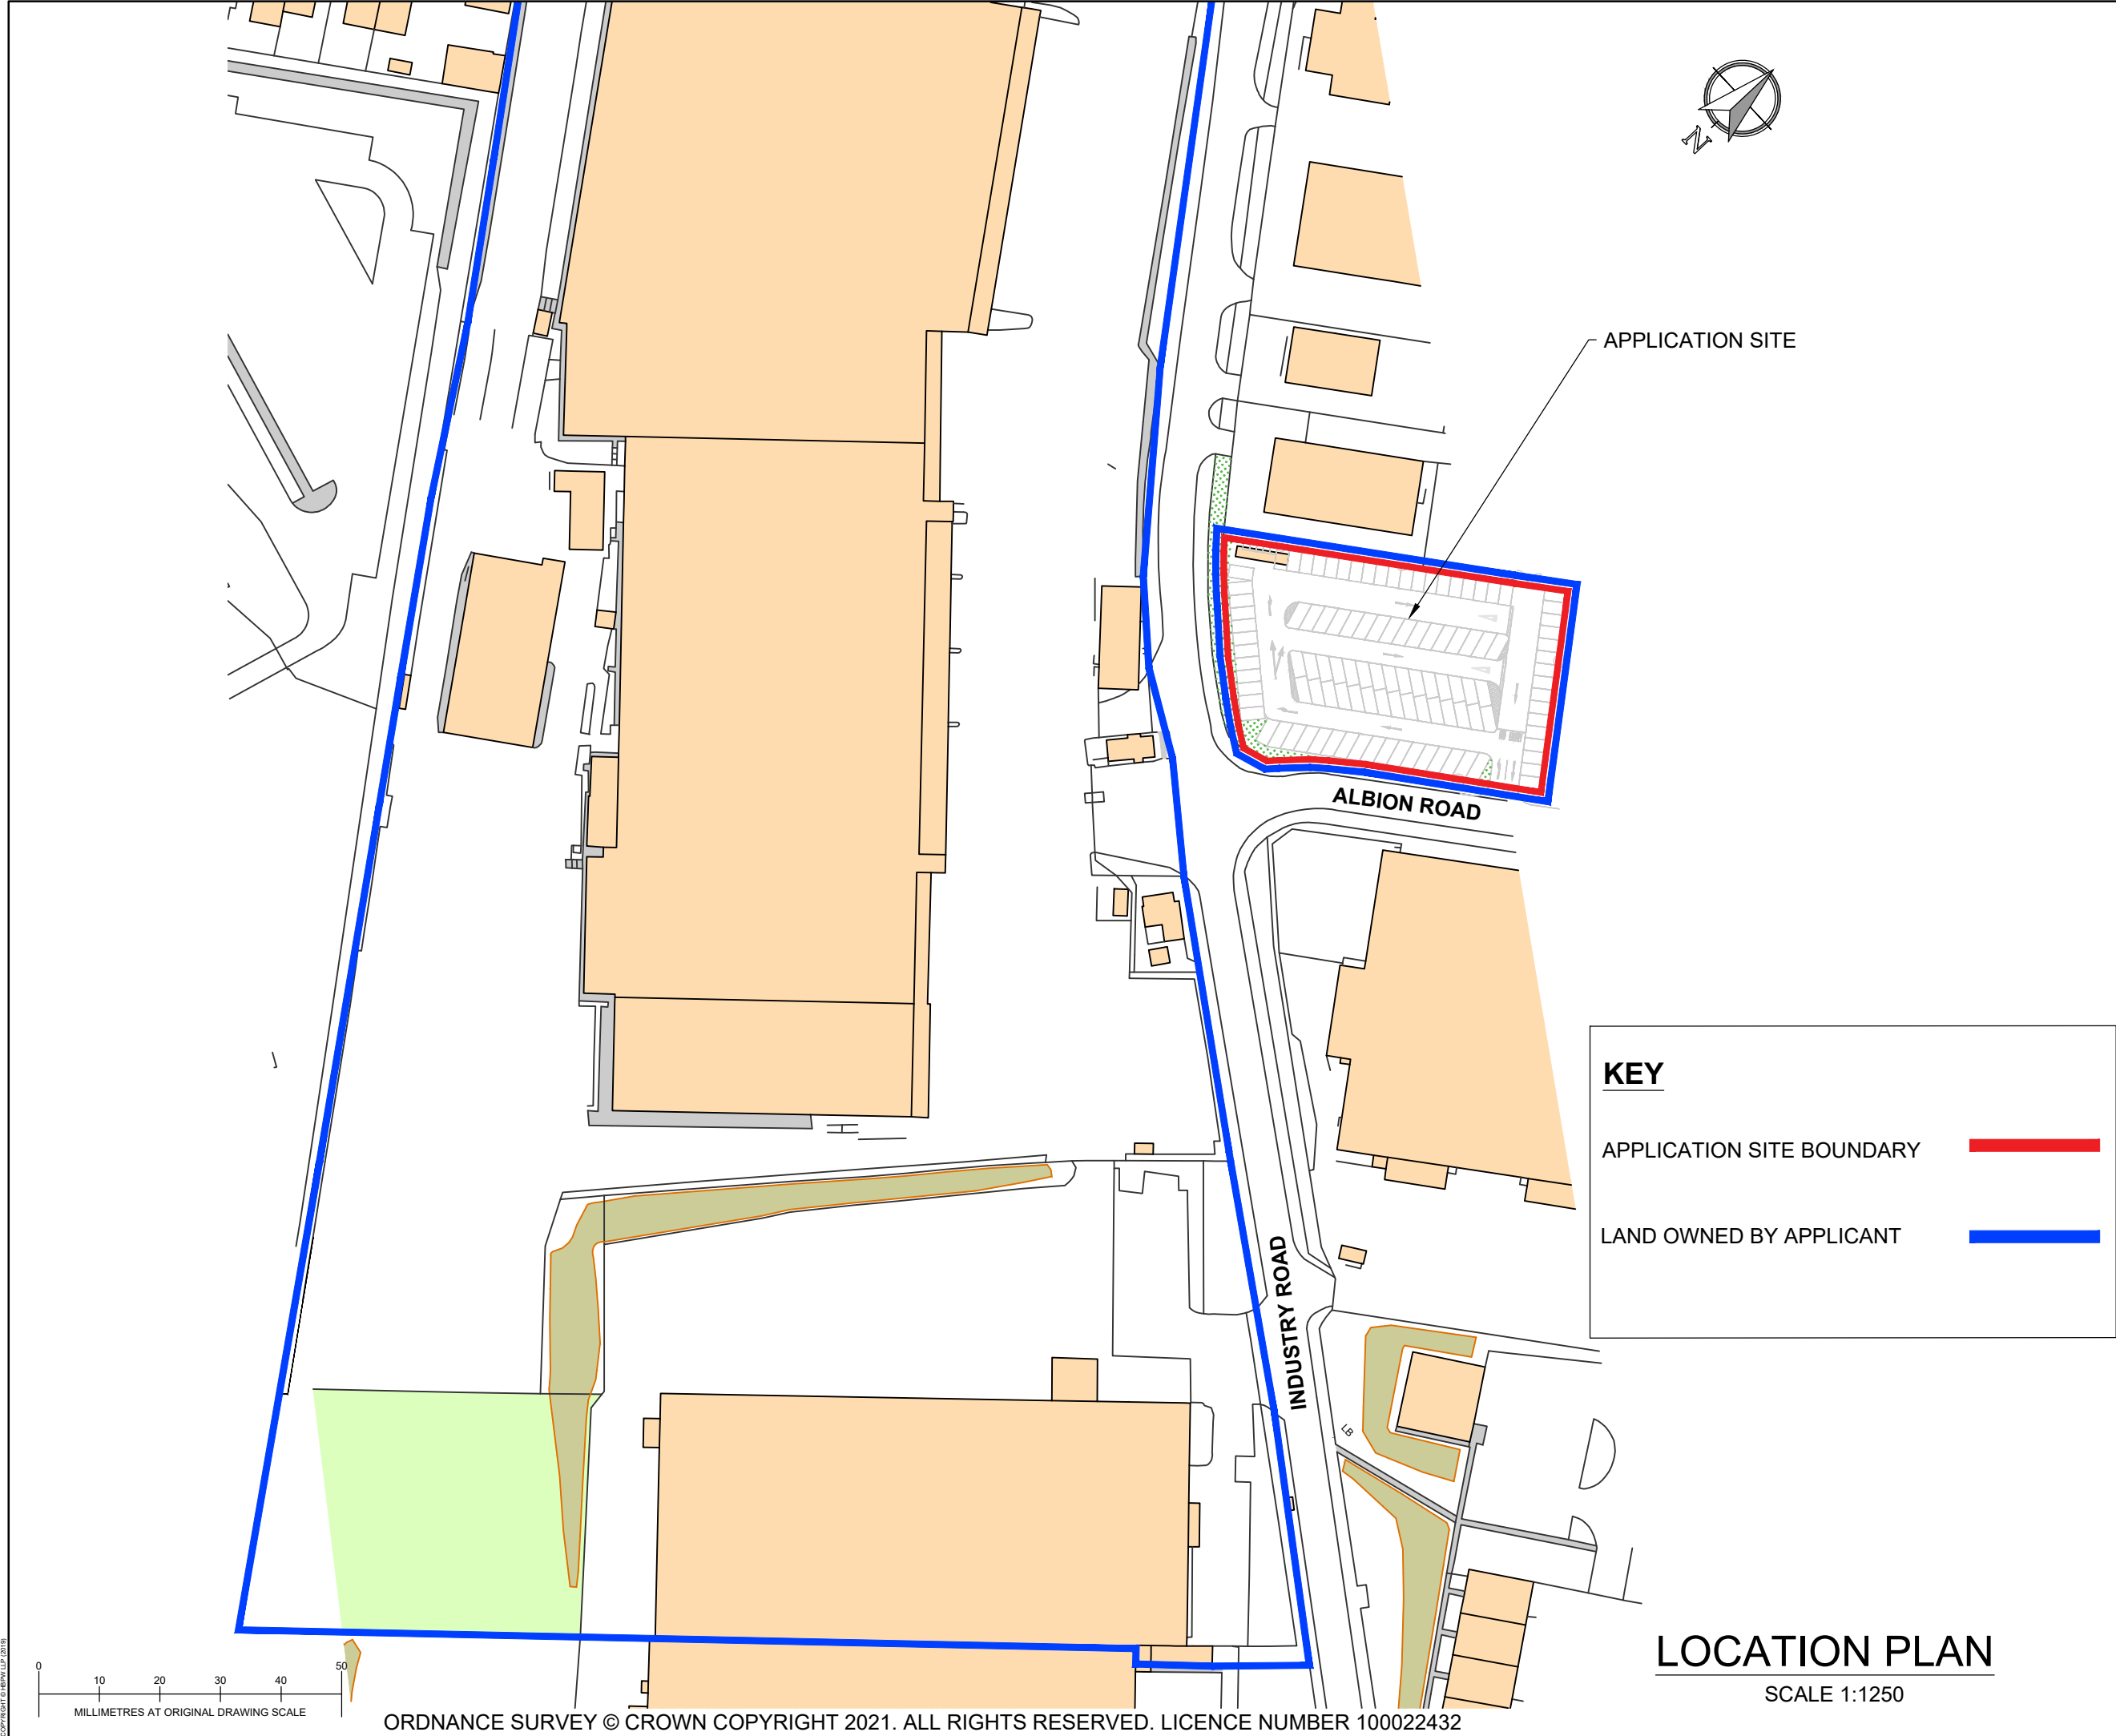

SAFETY, HEALTH AND ENVIRONMENTAL
IN ADDITION TO THE HAZARDS OR RISKS NORMALLY ASSOCIATED WITH THE TYPES OF WORK DETAILED ON THIS DRAWING, THE FOLLOWING SIGNIFICANT RESIDUAL RISKS SHOULD BE NOTED.
CONSTRUCTION:
MAINTENANCE, CLEANING AND OPERATION :
DECOMMISSIONING OR DEMOLITION :

- NOTES
1. SHOULD THERE BE ANY CONFLICT BETWEEN THE DETAILS INDICATED ON THIS DRAWING AND THOSE INDICATED ON OTHER DRAWINGS THE ENGINEER SHOULD BE INFORMED PRIOR TO CONSTRUCTION ON SITE.
 2. ALL DRAWINGS ARE IN MILLIMETRES UNLESS OTHERWISE STATED.
 3. IT IS THE RESPONSIBILITY OF THE CONTRACTOR TO EXECUTE THE WORKS AT ALL TIMES IN STRICT ACCORDANCE WITH THE REQUIREMENTS OF THE HEALTH AND SAFETY AT WORK ACT 1974 AND CDM REGULATIONS 2015.
 4. THIS DRAWING IS TO BE READ IN CONJUNCTION WITH ALL OTHER RELEVANT DRAWINGS.

KEY

APPLICATION SITE BOUNDARY

LAND OWNED BY APPLICANT

INFORMATION

P01	1ST ISSUE	DT	MT	PW	15/08/22
REV	DESCRIPTION	BY	CHK	APP	DATE
REVISION TABLE					
HBPW CONSULTING ENGINEERS		43 BRIDGEGATE RET FORD NOTTINGHAMSHIRE DN22 7UX TEL: (01777) 869896 www.hbpw.co.uk			
CLIENT:					
GIST					
CONTRACTOR:					
TBC					
HBPW PROJECT NUMBER: SL07442					
PROJECT: GIST BARN SLEY - CAR PARK ENHANCEMENT					
DRAWING:					
LOCATION PLAN					
PROJECT ENGINEER: P. WITHERS		DRAWN: D. TSIRITAKIS			
CHECKED: M.TODD		APPROVED: P. WITHERS			
DATE: 15.08.2022	SCALE: 1:1250	SIZE: A3	SUITABILITY: S4	REVISION: P01	
DOCUMENT REFERENCE NUMBER: 7442-HBPW-XX-XX-DR-C-0001					

LOCATION PLAN
SCALE 1:1250