


NOTES

1. ALL COORDINATES ARE TO NGR UNLESS OTHERWISE STATED.
2. SITE LOCATED AT NATIONAL GRID REFERENCE EASTING : 429300.00 NORTHING : 406367.00

LEGEND



PLANNING APPLICATION
BOUNDARY

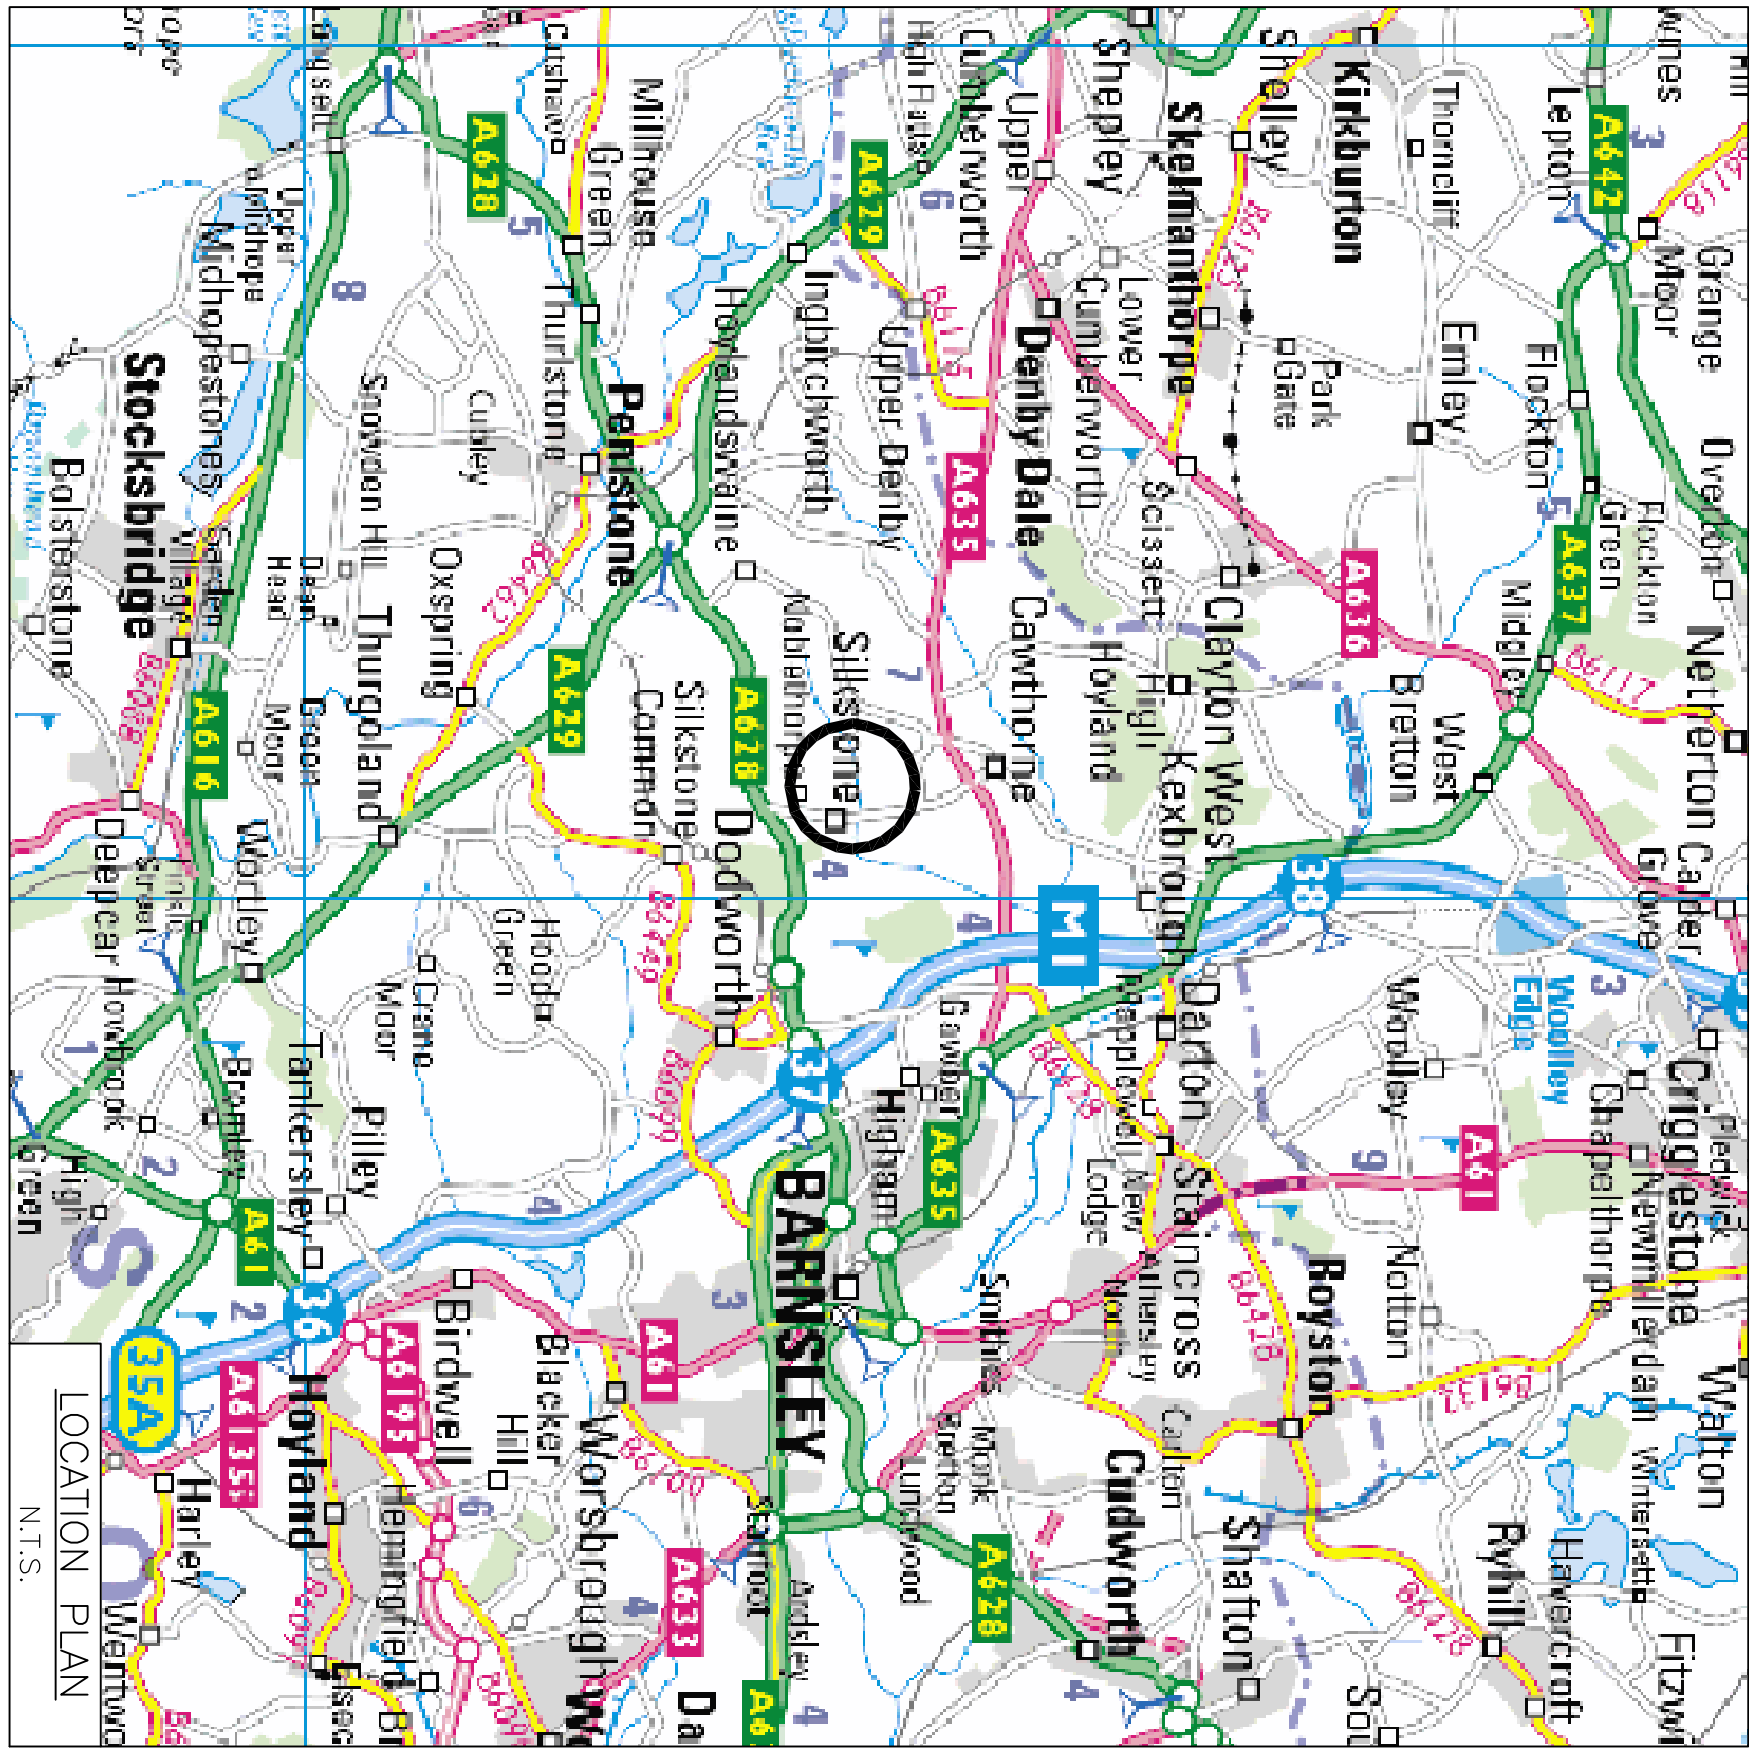

REV	DATE	DESCRIPTION	BY	CHKD	APPR'D
-----	------	-------------	----	------	--------

REVISIONS

REV	DATE	FIRST ISSUE	BY	CHKD	APPR'D
A	17/10 2010		AAK	ROH	BC

MULTIDISCIPLINARY CHECK BOX									
REV	DATE	CV	PR	ME	EL	ICA	STRUC	GEO	P&ENV
A	17/10 2011	N/A	N/A	N/A	N/A	N/A	N/A	N/A	EM



BYZAK ENTEC
LIVINGSTONE HOUSE
CHADWICK STREET
LEEDS
LS10 1LU

EMPLOYER
YORKSHIRE WATER
SERVICES LTD.

W/S PROJECT NO.
D00023

W/S PROJECT TITLE
MTM100140
AMP 5 MEDIUM TREATMENT
BATCH 9
SILKSTONE

TITLE
SITE LOCATION PLAN
PLANNING

LEAD DISCIPLINE / CATEGORY
CIVIL

STATUS
DETAILED DESIGN

DRAWING SCALE (DO NOT SCALE)	ORIGINAL DRAWING SIZE
1:2500	594 x 841 – A1
DRAWING NO.	REV.
2010/D/00023/10/1002	A

