
2-4 The Arcade
Barnsley
S70 2QN

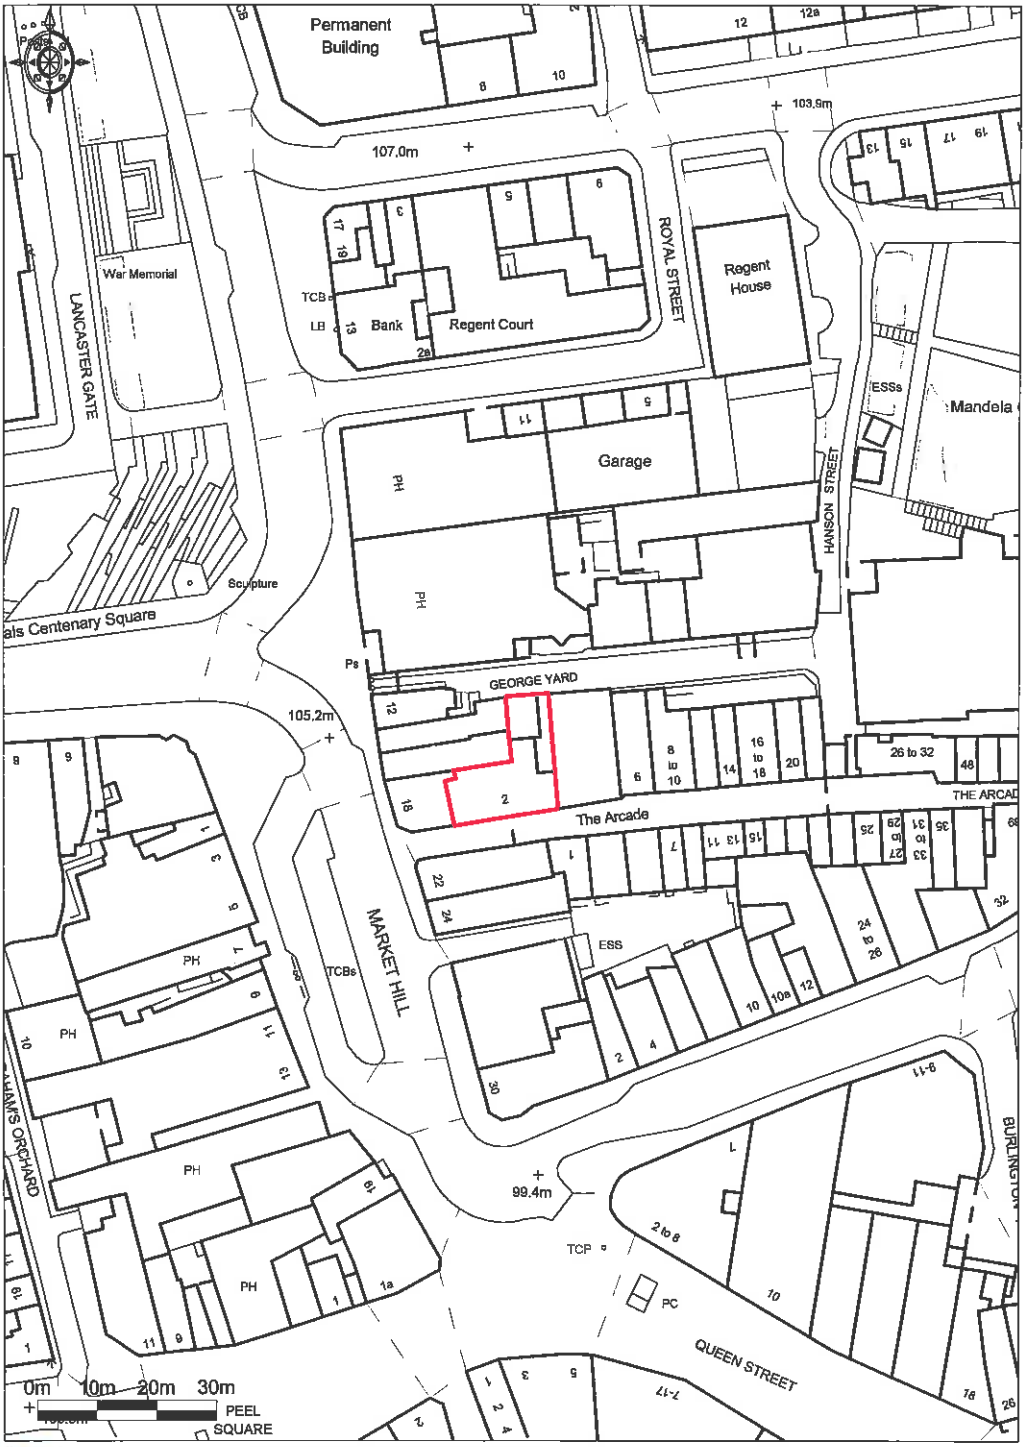

Promap®
Ordnance Survey © Crown Copyright 2017. All rights reserved.
Licence number 100022432. Plotted Scale - 1:1250

Smiths Chartered Surveyors
14 Regent Street
Barnsley
S70 2HG