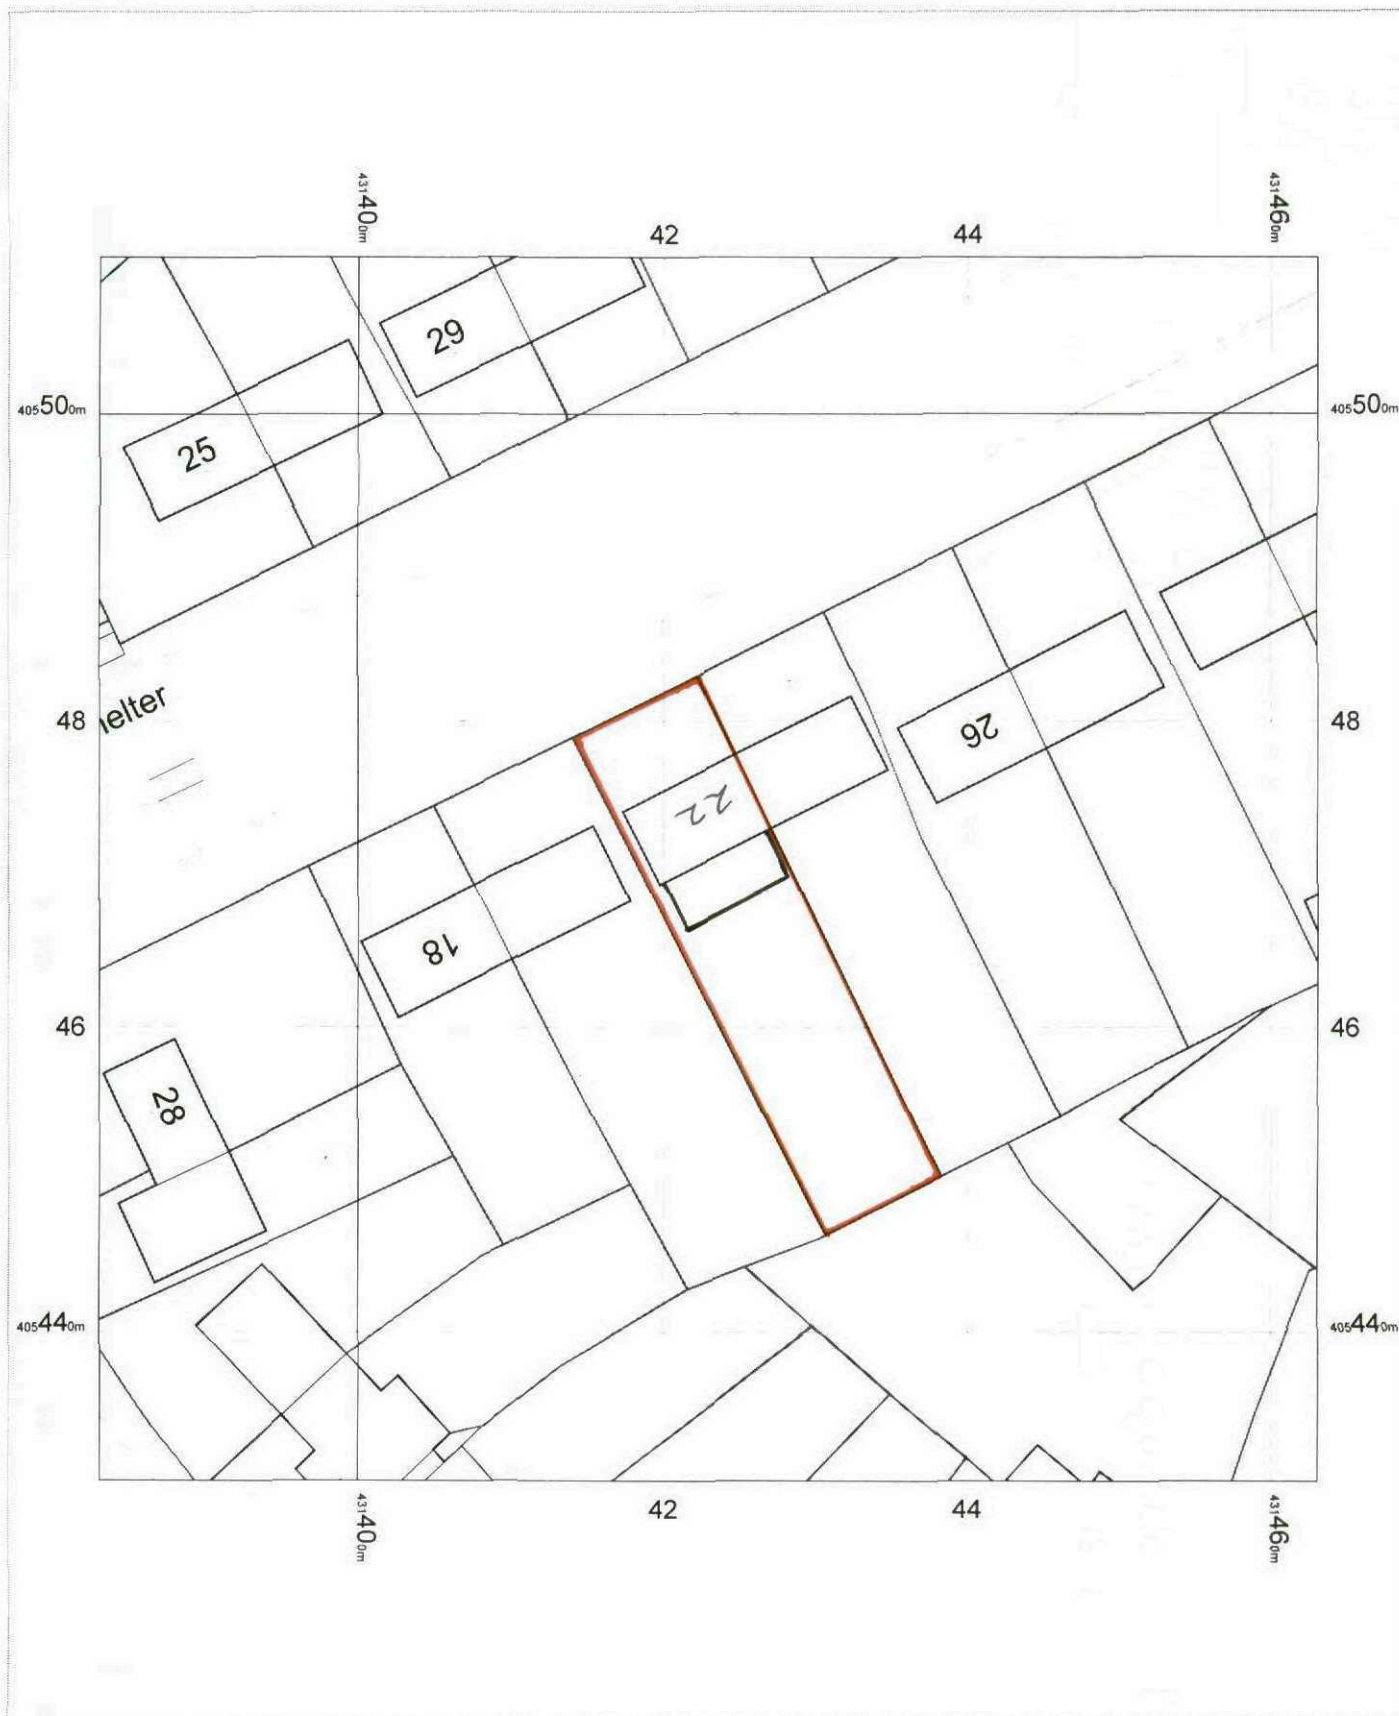


22 MITCHELSON AVE
DODWORTH
BARNSELY
S75 3JN

B.P.L.

OS Mastermap
19 May 2011, ID: BW1-00073368
maps.blackwell.co.uk

1:500 scale print at A4, Centre: 431423 E, 405470 N

©Crown Copyright. Licence no. 100041040



BLACKWELL'S
www.blackwellmapping.co.uk

TEL: 0114 268 7658
maps.sheffield@blackwell.co.uk

Mapping
sourced from

OS Ordnance
Survey