




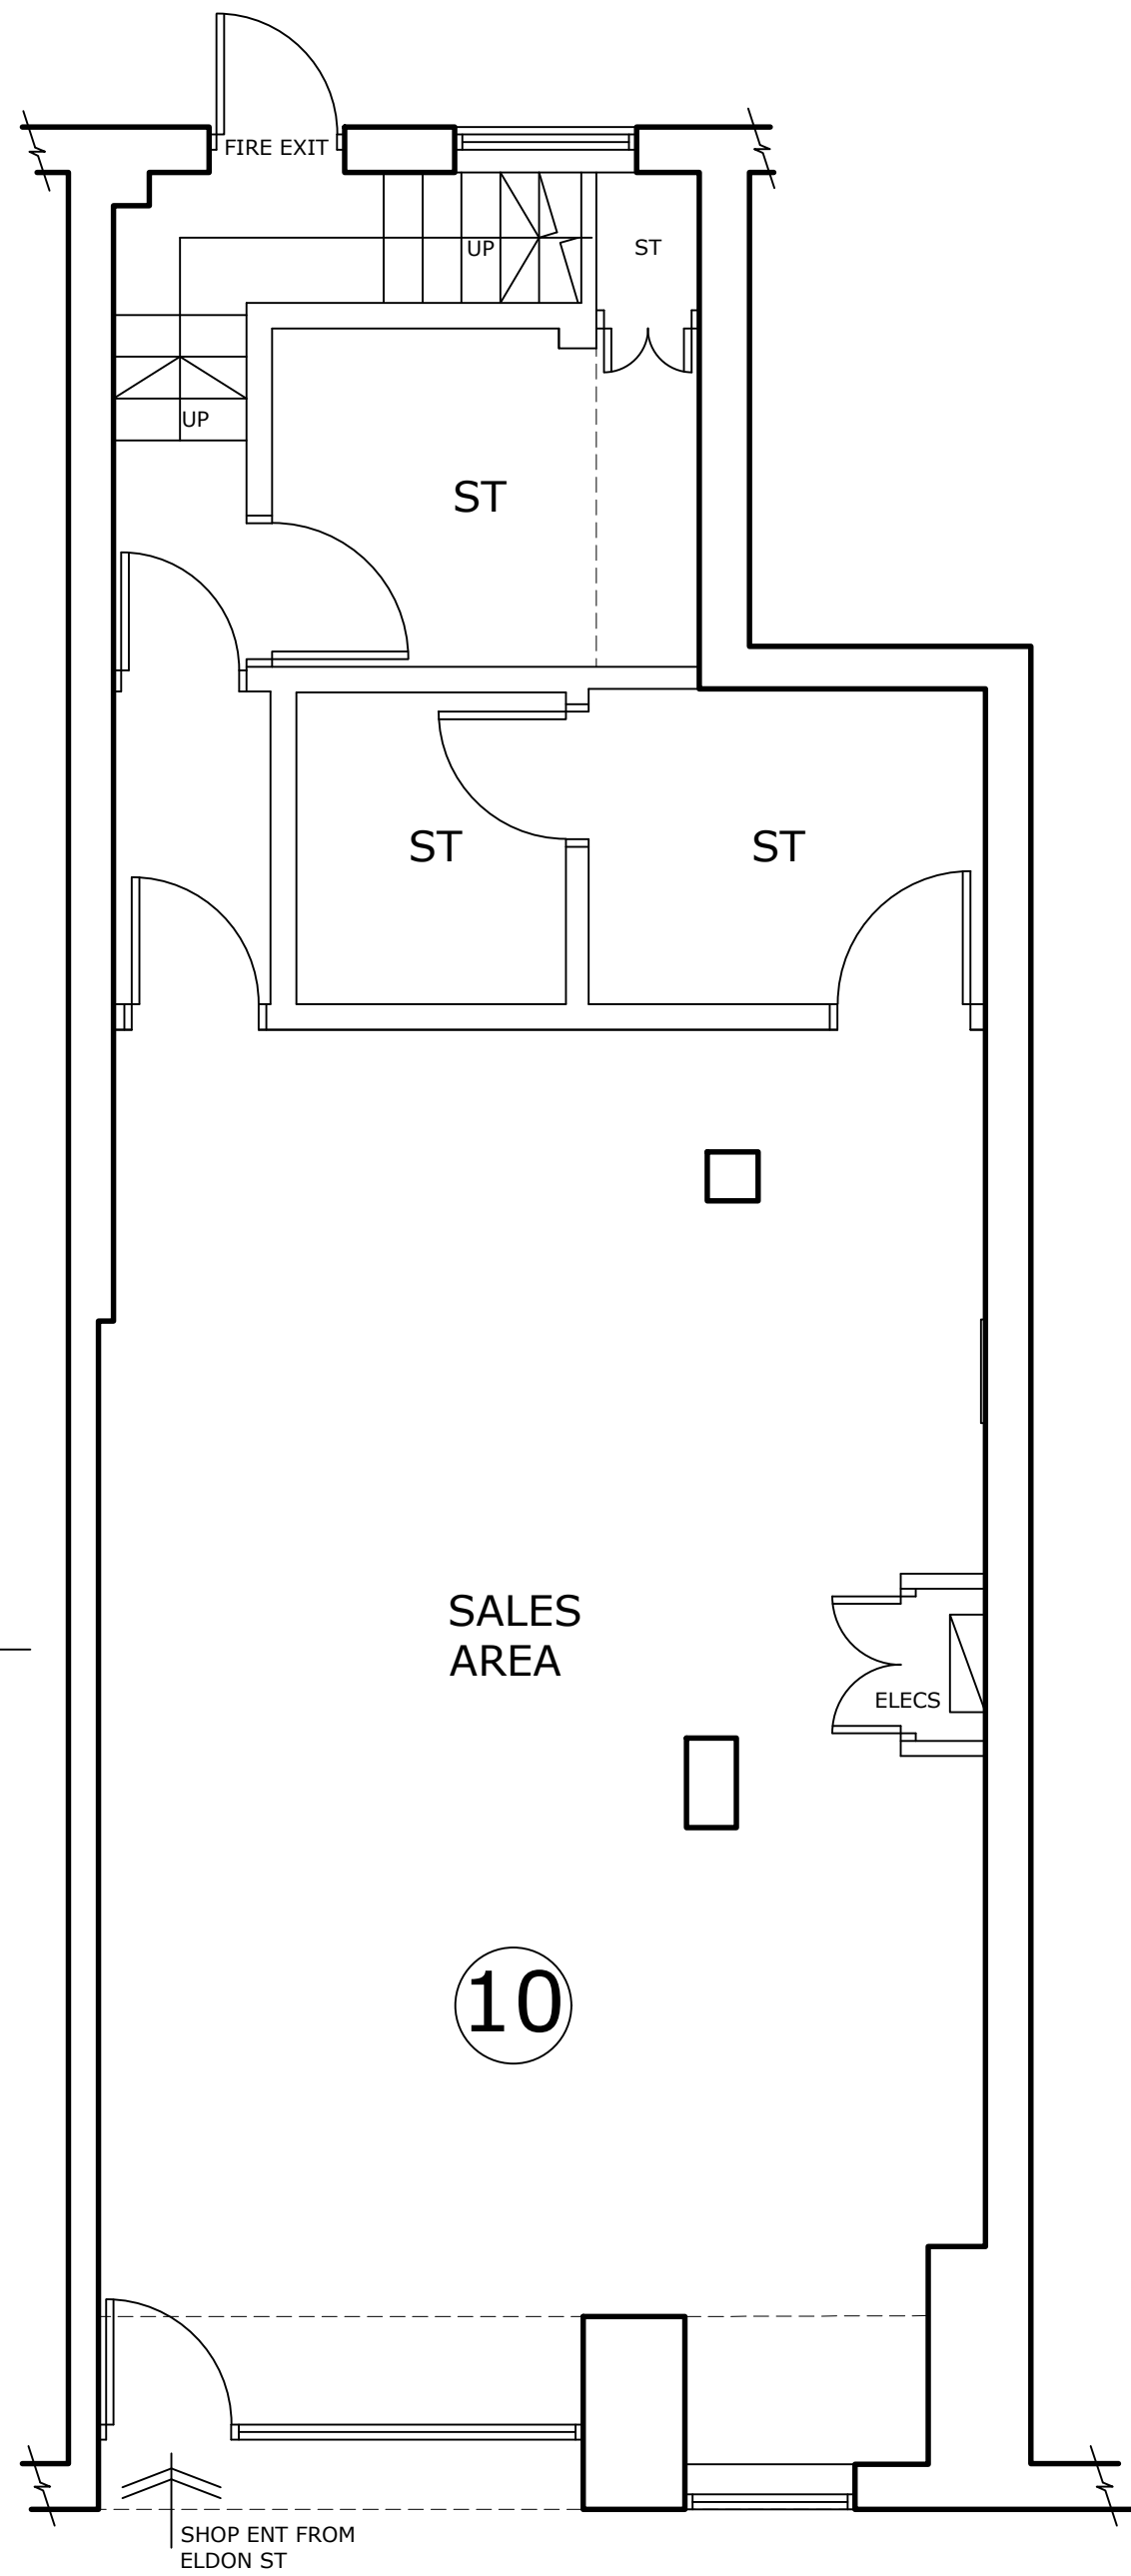


G/F PLAN EXISTING
SCALE 1:50

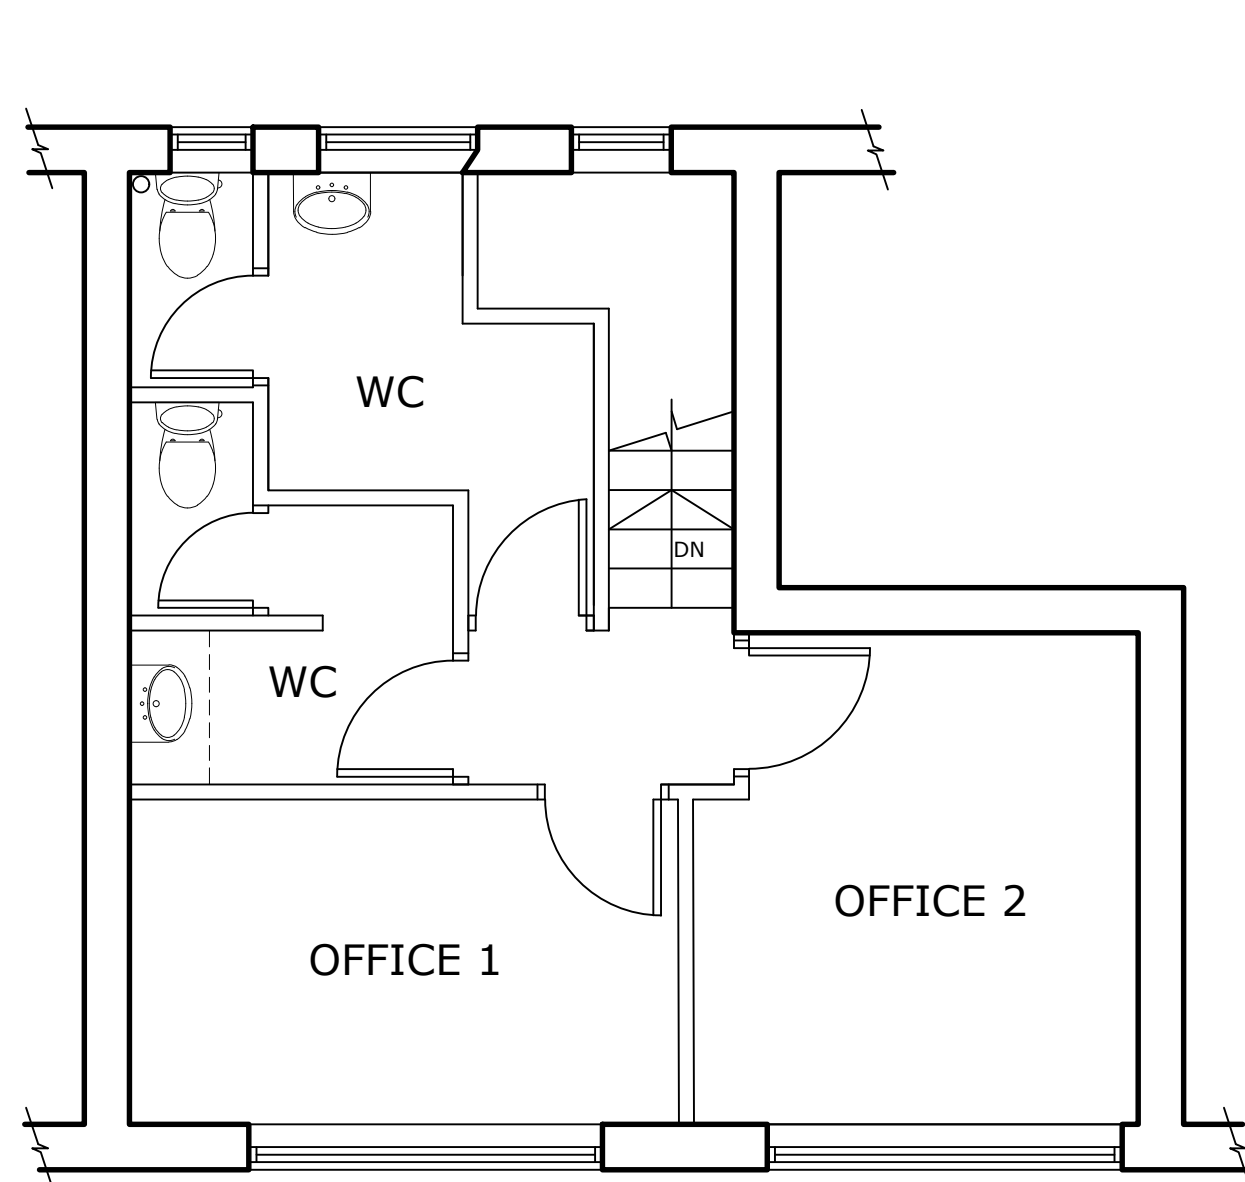


F/F PLAN EXISTING
SCALE 1:50

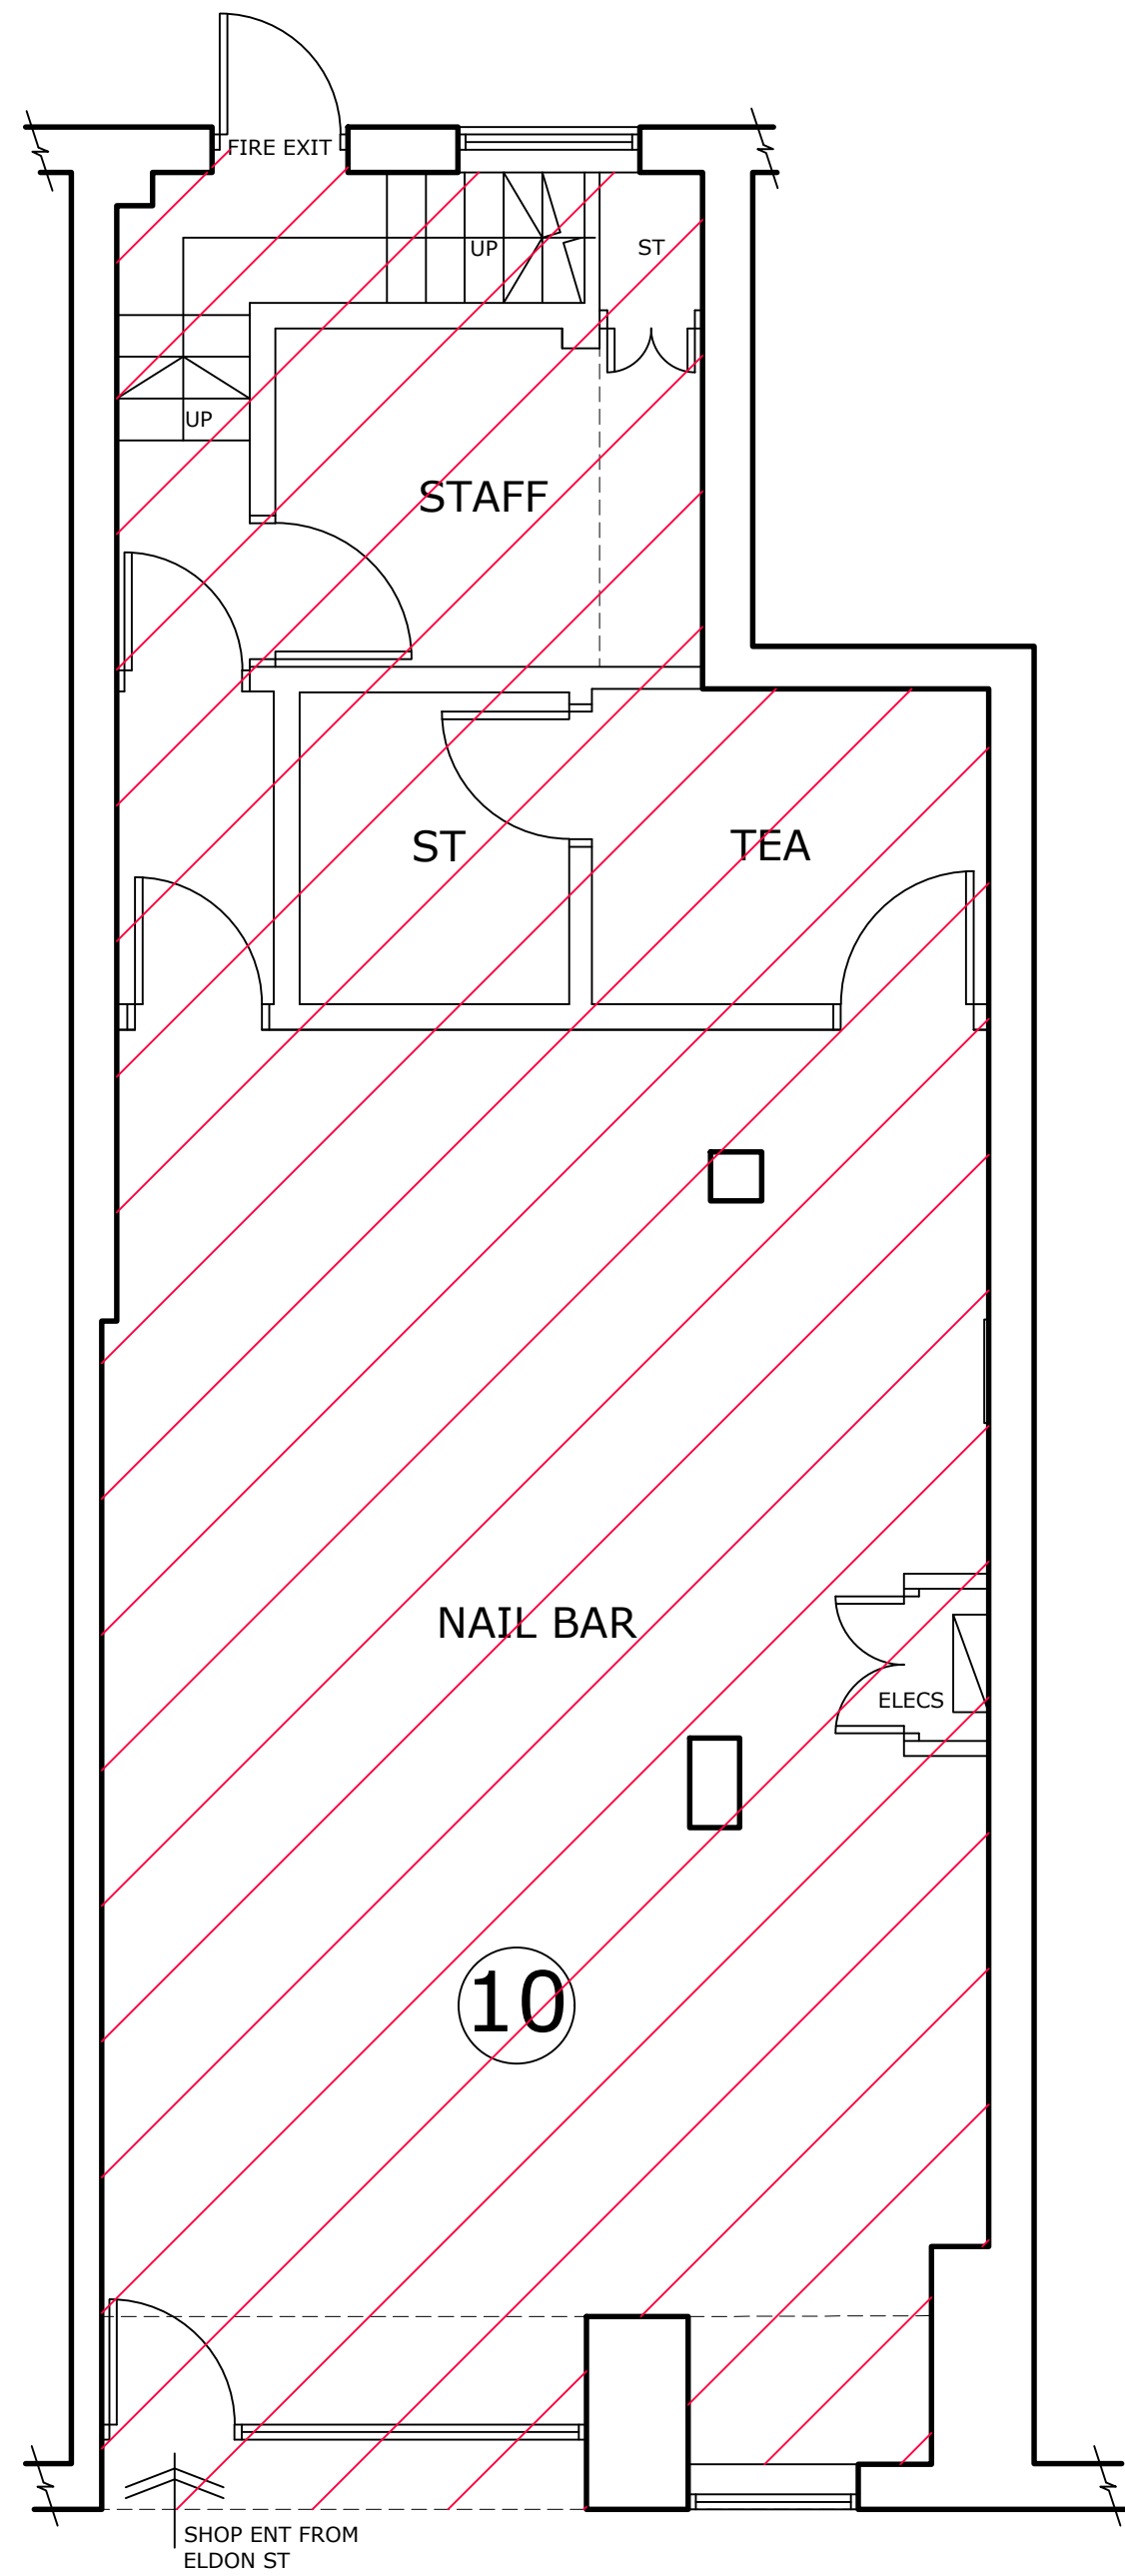

G/F PLAN PROPOSED
SCALE 1:50

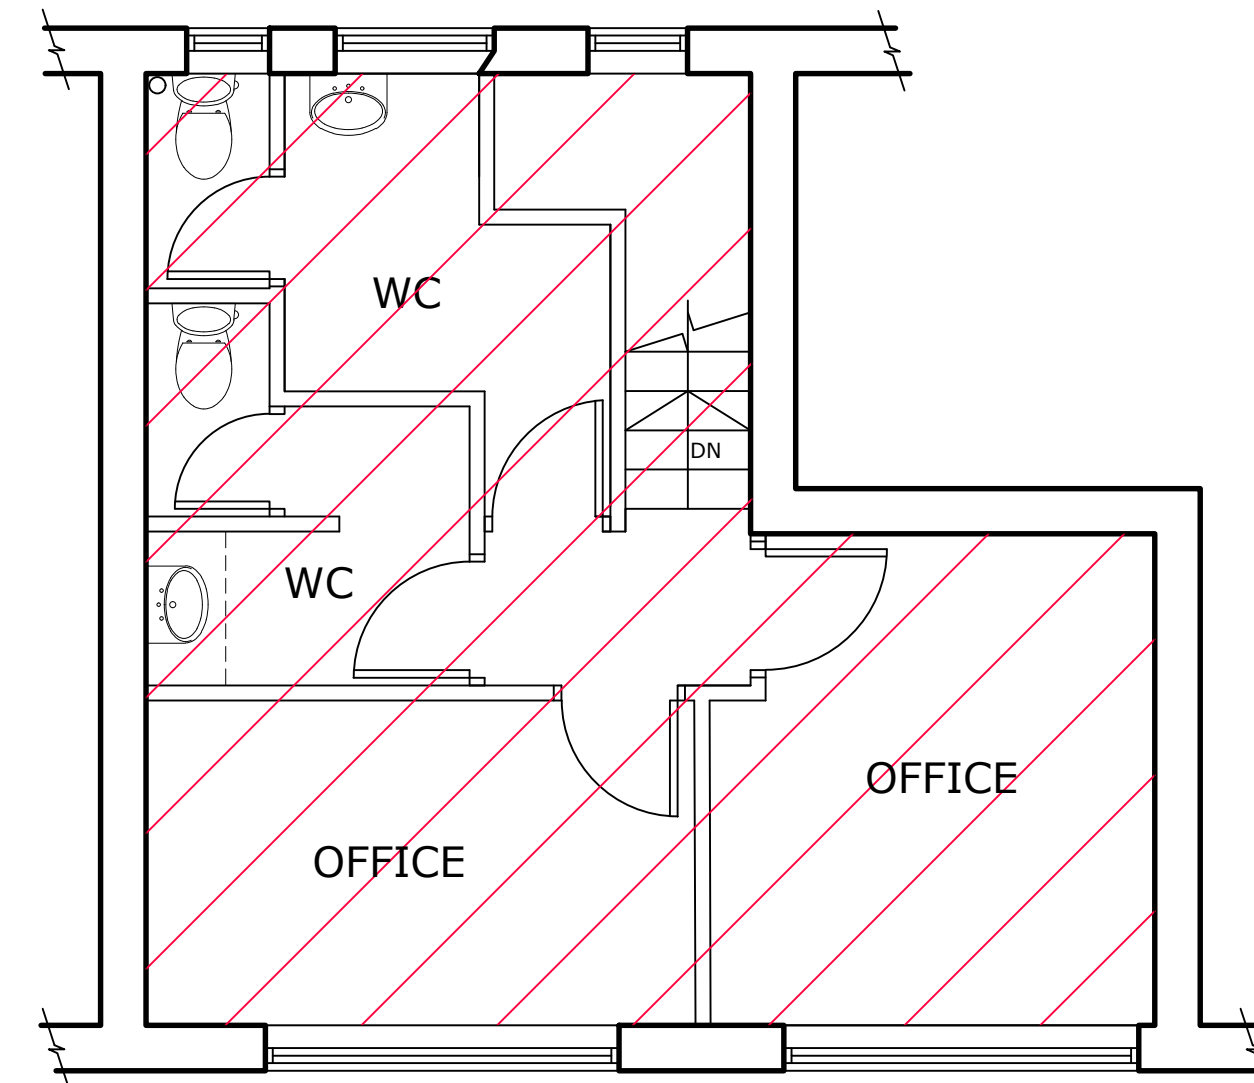

F/F PLAN PROPOSED
SCALE 1:50

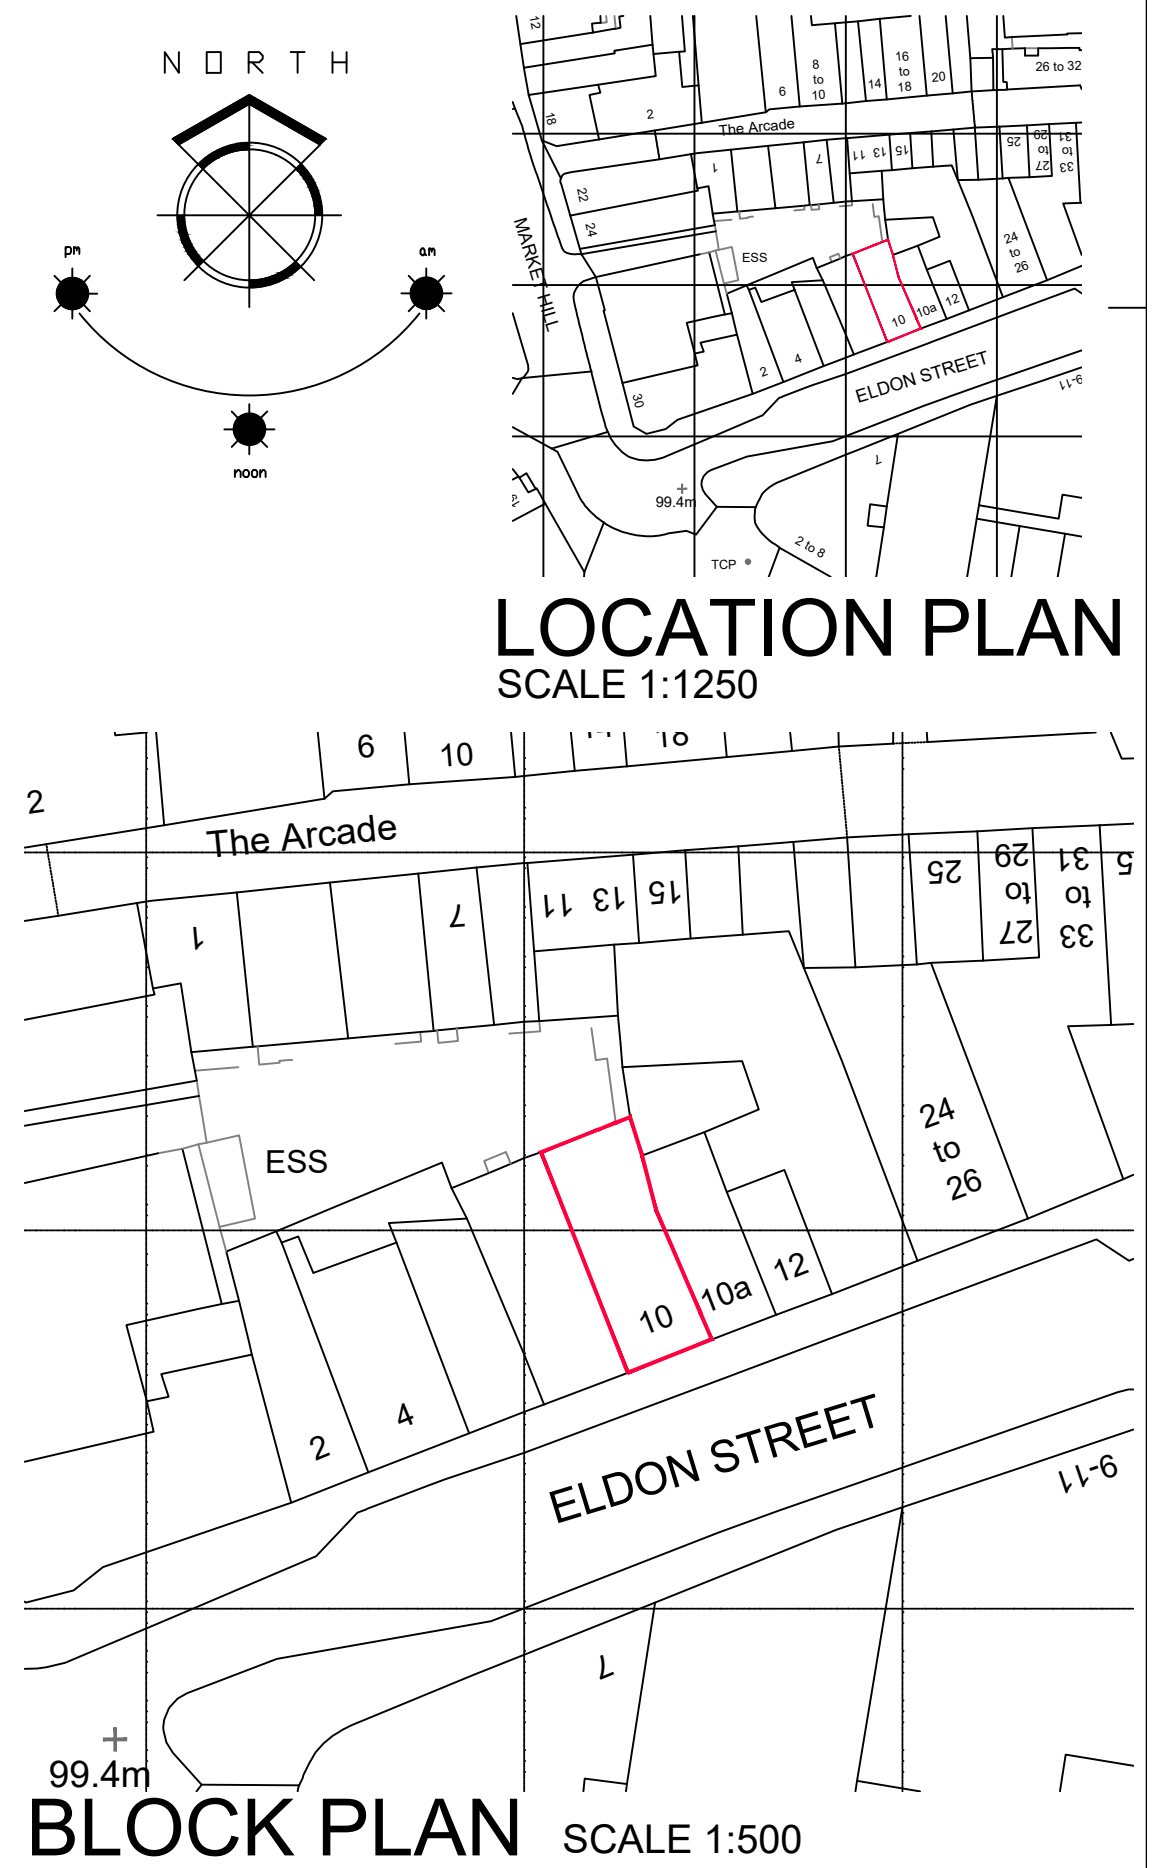

		1. THIS DRAWING AND THE COPYRIGHTS AND PATENTS THEREIN ARE THE PROPERTY OF NYP ARCHITECTURAL SERVICES LLP REGISTERED IN ENGLAND AND WALES No. 4631338 AND MAY BE USED OR REPRODUCED ONLY UNDER CONTRACT. 2. CONTRACTORS AND SUB-CONTRACTORS MUST CHECK AND AGREE ALL DIMENSIONS BEFORE PREPARING SHOP DRAWINGS OR COMMENCING WORK ON SITE. 3. CONTRACTORS ARE RESPONSIBLE FOR INFORMING THE DESIGNER OF ANY DISCREPANCY DISCOVERED ON THIS DRAWING OR BETWEEN THIS DRAWING AND ANY OTHER RELATED DOCUMENT ISSUED UNDER THE STANDARD FORM OF CONTRACT IN RESPECT OF THE WORK. 4. WRITTEN DIMENSIONS ONLY ARE TO BE USED FROM THIS DRAWING. IF IN ANY DOUBT ASK FOR CLARIFICATION.	Notes.		<table><tr><th colspan="3">Revisions.</th></tr><tr><th>Date</th><th>Suffix</th><th>Description</th></tr><tr><td> </td><td> </td><td> </td></tr></table>	Revisions.			Date	Suffix	Description				<table><tr><th>Date</th><th>Suffix</th><th>Description</th></tr><tr><td> </td><td> </td><td> </td></tr></table>	Date	Suffix	Description				<table><tr><td colspan="3">NYP ARCHITECTURAL SERVICES The Grove, High Street, Dodworth, Barnsley, S75 3RG. Tel: 01226 200989. E-mail: scott@nypas.co.uk / stephen@nypas.co.uk</td></tr><tr><td>Project.</td><td colspan="2">CHANGE OF USE 10 ELDON STREET, BARNSELY S70 2JB</td></tr><tr><td>Drawing Title.</td><td colspan="2">SURVEY & PROPOSAL</td></tr><tr><td>Date.</td><td>Scale.</td><td> </td></tr><tr><td>OCTOBER 2019</td><td>AS INDICATED</td><td> </td></tr><tr><td>Ref.</td><td>Dwg. No.</td><td>Rev.</td></tr><tr><td>06/42</td><td>01</td><td>A</td></tr></table>	NYP ARCHITECTURAL SERVICES The Grove, High Street, Dodworth, Barnsley, S75 3RG. Tel: 01226 200989. E-mail: scott@nypas.co.uk / stephen@nypas.co.uk			Project.	CHANGE OF USE 10 ELDON STREET, BARNSELY S70 2JB		Drawing Title.	SURVEY & PROPOSAL		Date.	Scale.		OCTOBER 2019	AS INDICATED		Ref.	Dwg. No.	Rev.	06/42	01	A
Revisions.	
Date	Suffix	Description	
Date	Suffix	Description	
NYP ARCHITECTURAL SERVICES The Grove, High Street, Dodworth, Barnsley, S75 3RG. Tel: 01226 200989. E-mail: scott@nypas.co.uk / stephen@nypas.co.uk	
Project.	CHANGE OF USE 10 ELDON STREET, BARNSELY S70 2JB	
Drawing Title.	SURVEY & PROPOSAL	
Date.	Scale.	
OCTOBER 2019	AS INDICATED	
Ref.	Dwg. No.	Rev.	
06/42	01	A	