
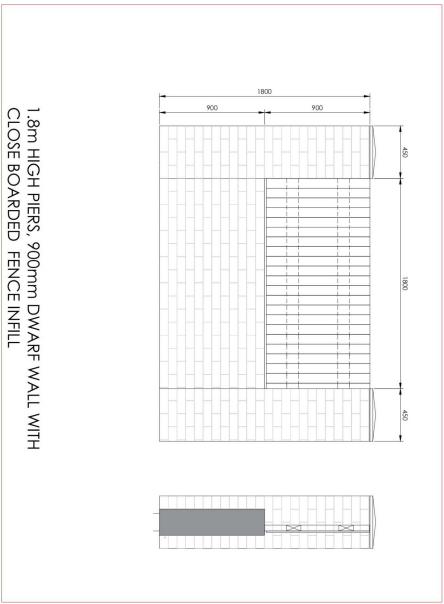
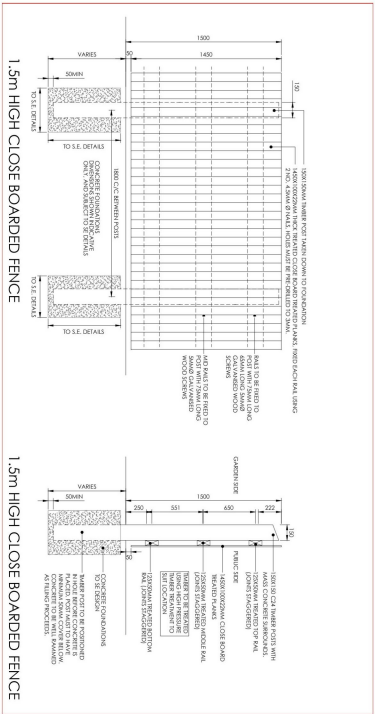
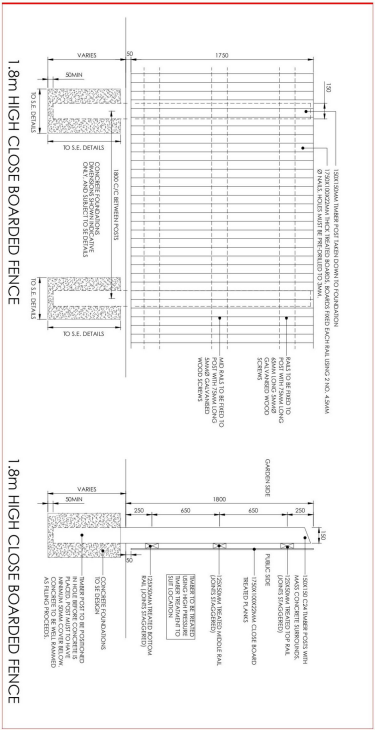


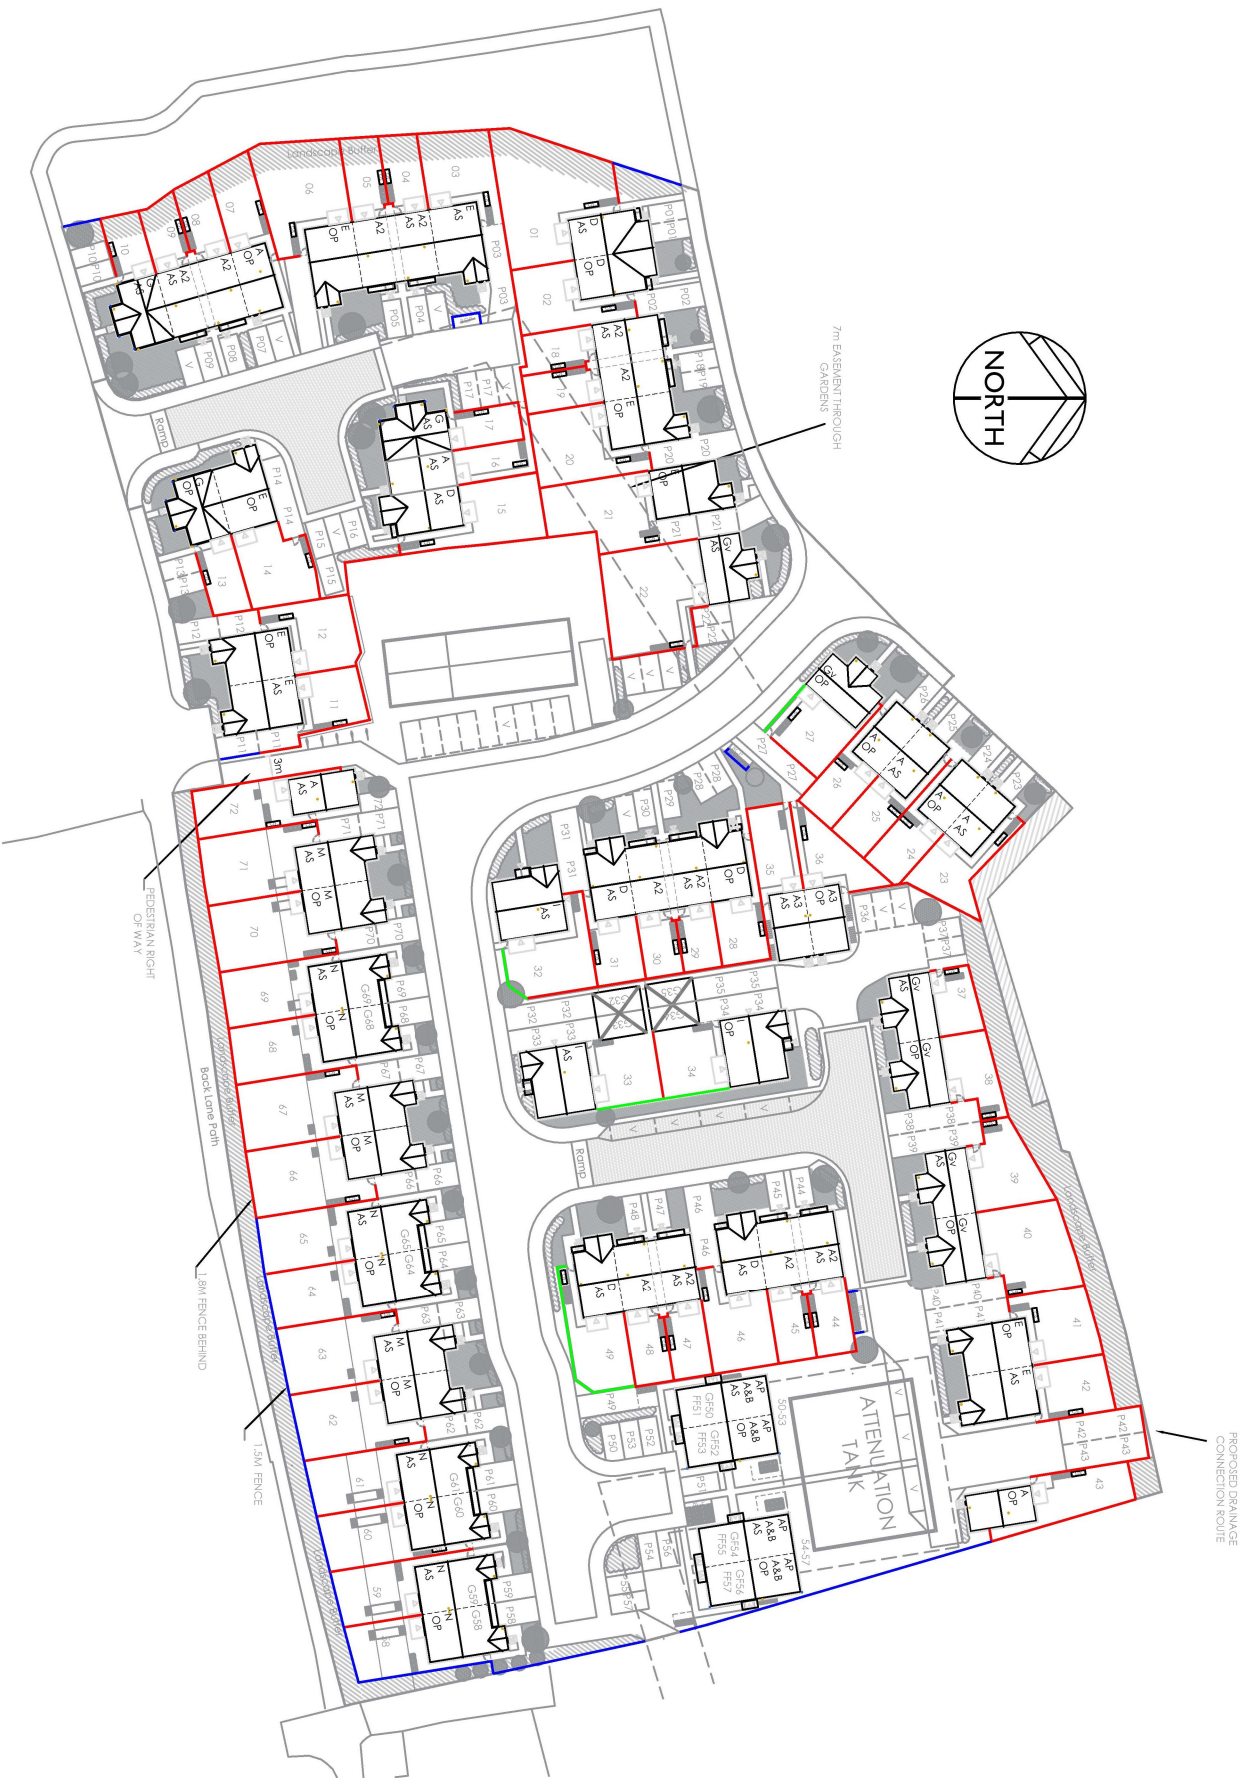

**LEGEND:**

To be read in conjunction  
with Boundary treatment details  
DR-A-150-P1

1.8m close boarded fence

1.5m close boarded fence

Dwarf screen wall with 1.8m piers  
and 0.9m height close boarded  
fence infill.

Brickwork retaining below dwarf  
wall element varies and is up to  
1.9m dependent on retaining  
location.

Notes due to level constraints;  
Brickwork retaining up to 1.9m is required below the dwarf screen wall anoted green.  
Retaining up to 3.2m is required below a number of the noted enclosures.

|                                                                  |      |        |         |                 |
|------------------------------------------------------------------|------|--------|---------|-----------------|
| P01 30.03.2023 DC DC First issue                                 |      |        |         |                 |
| rev                                                              | date | issued | checked | description     |
| title:<br>Proposed Site Enclosures Plan                          |      |        |         |                 |
| development:<br>Garden House Close,<br>Monk Bretton,<br>Barnsley |      |        |         |                 |
| scale:<br>NOT TO SCALE                                           |      |        |         |                 |
| drawing no:<br>DR-SEP-001                                        |      |        |         | revision:<br>P1 |