
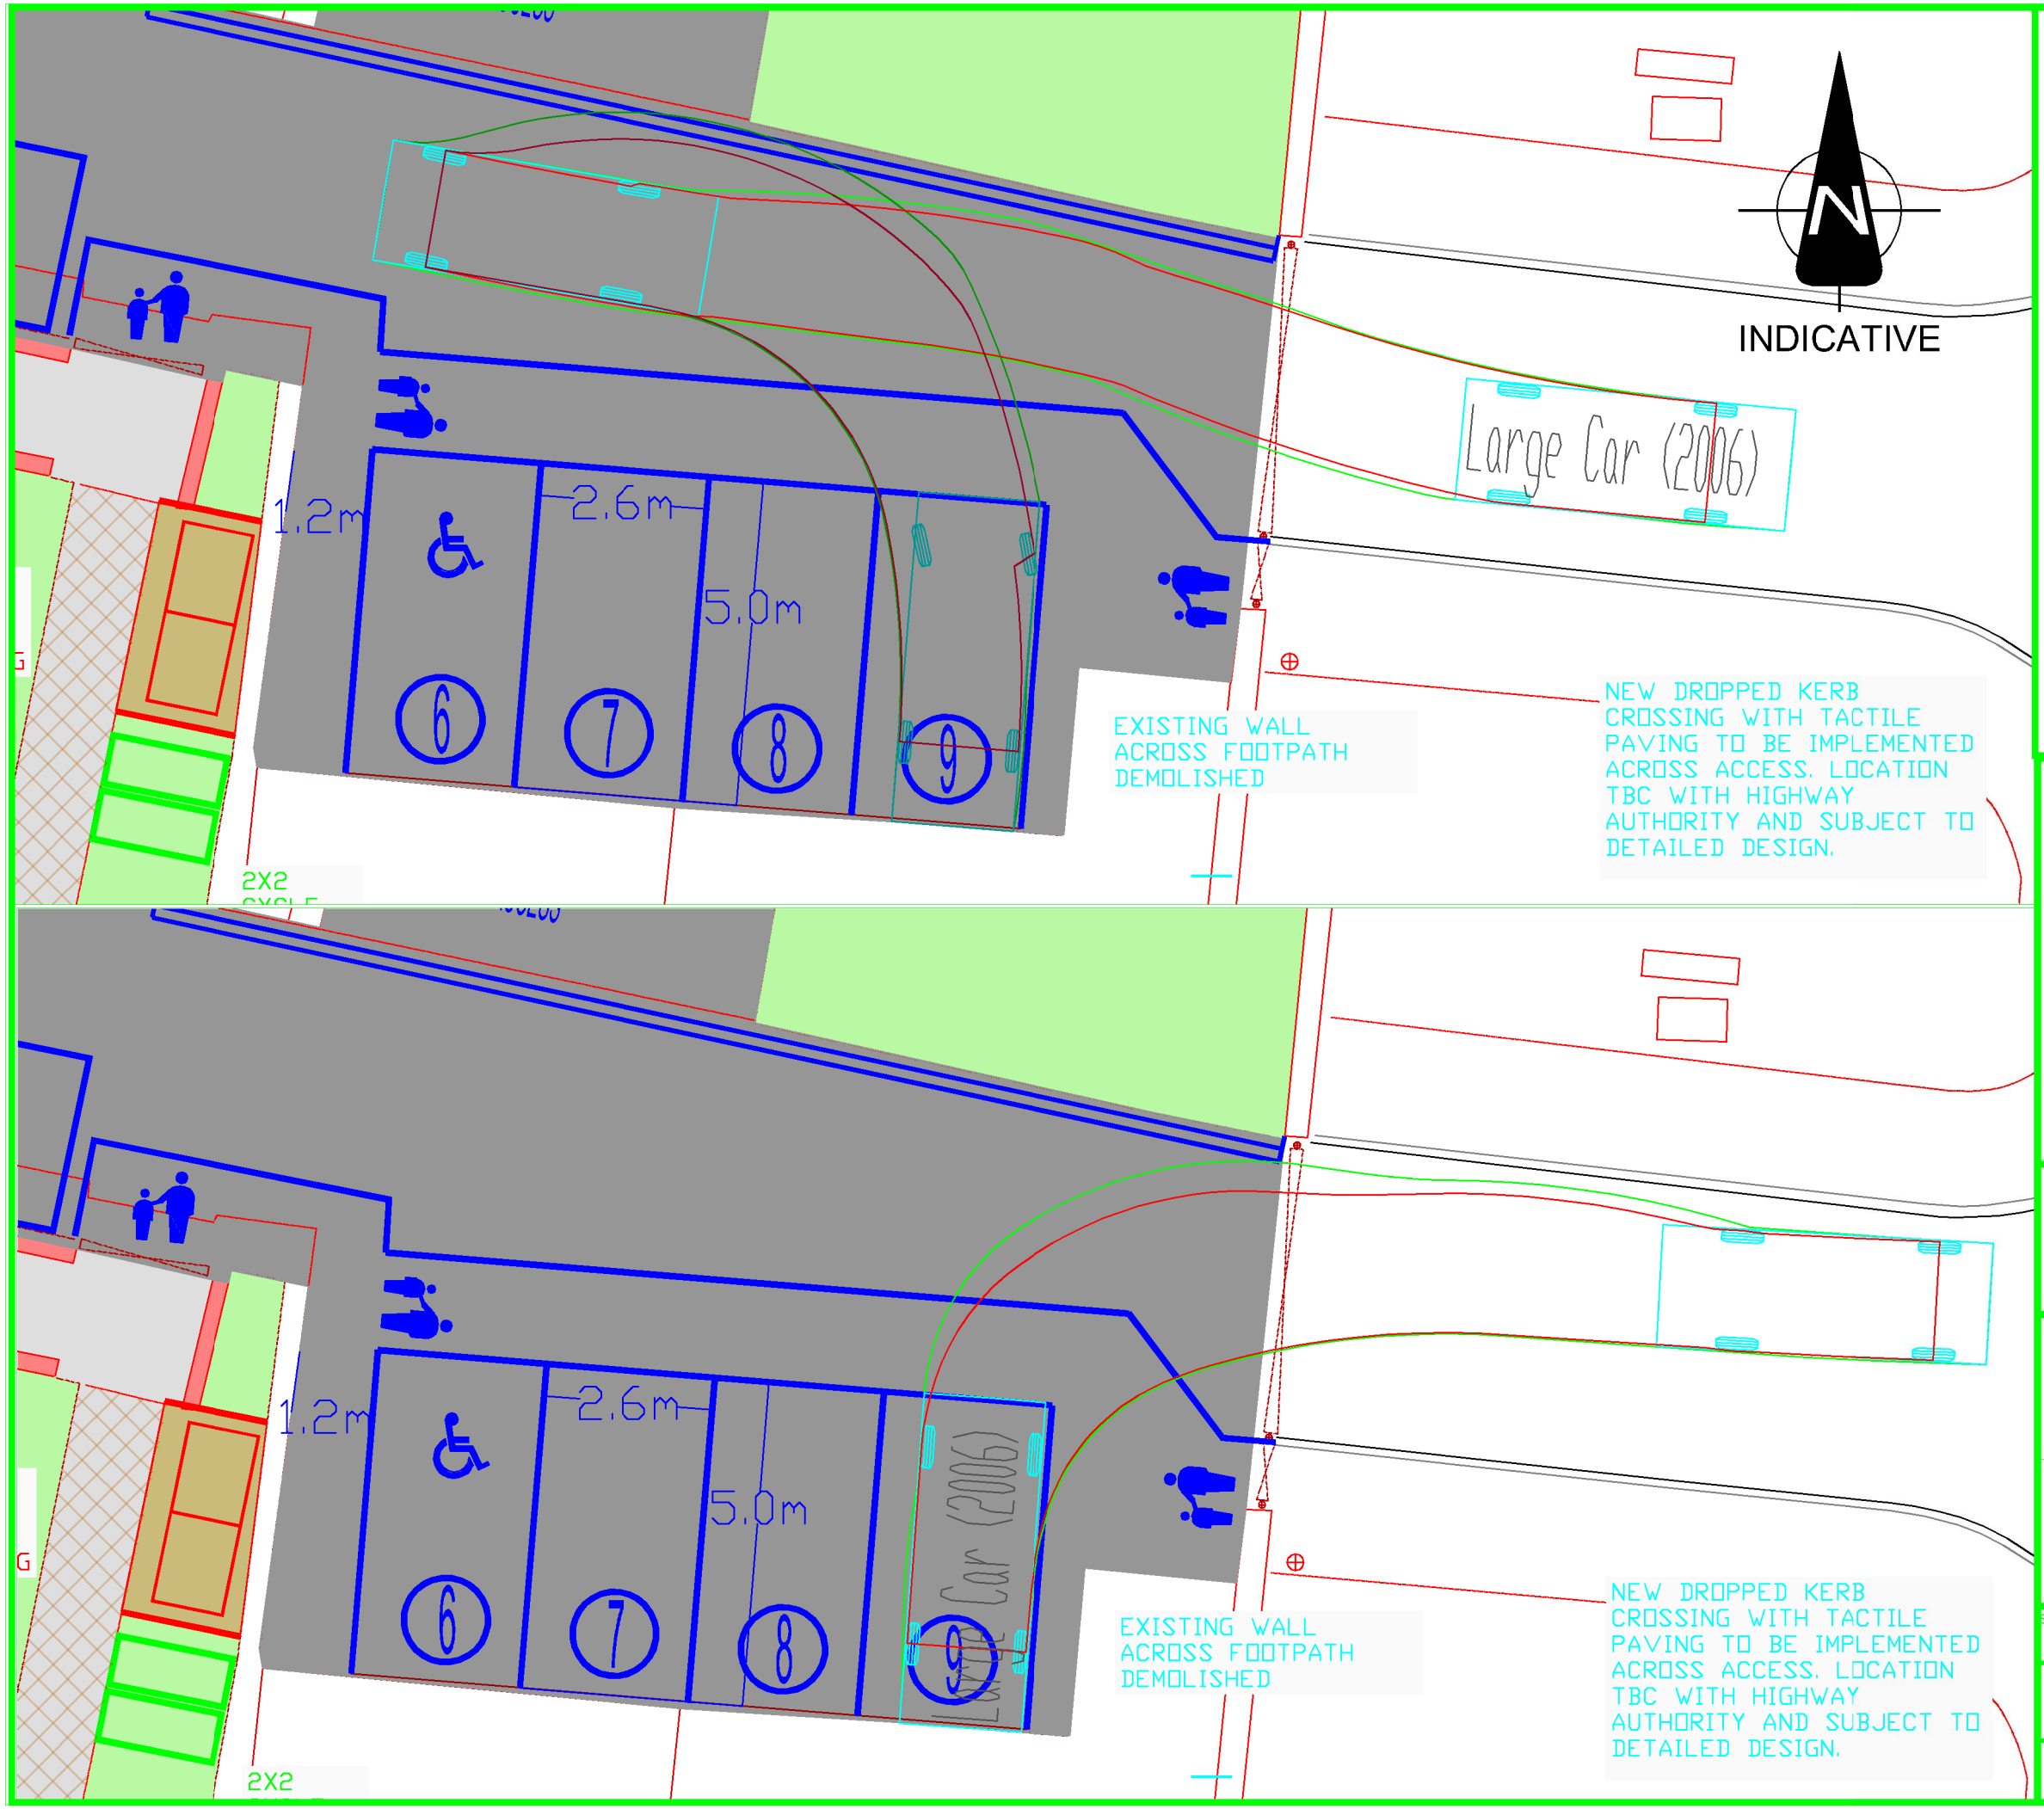


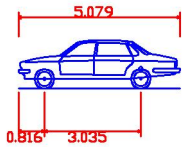

Large Car (2006)	
Overall Length	5.079m
Overall Width	1.872m
Overall Body Height	1.525m
Min Body Ground Clearance	0.310m
Max Track Width	1.831m
Lock to lock time	4.00s
Kerb to Kerb Turning Radius	5.900m

Tel : 01924 684 000 Email : info@devplanning.co.uk
http://www.devplanning.co.uk

CLIENT:
WATERTON ACADEMY TRUST

PROJECT:
WATERTON NEWSTEAD ACADEMY

TITLE:
TRANSPORT LAYOUT
SWEPT PATH ANALYSIS
LARGE CAR - SPACE 9

SCALE @ A3:	APPROVED:	DATE:
NTS	DRS	08/11/2022

PROJECT No:	DRAWING No:	REV:
2022276	DPL SK005	B

© Development Planning Limited