


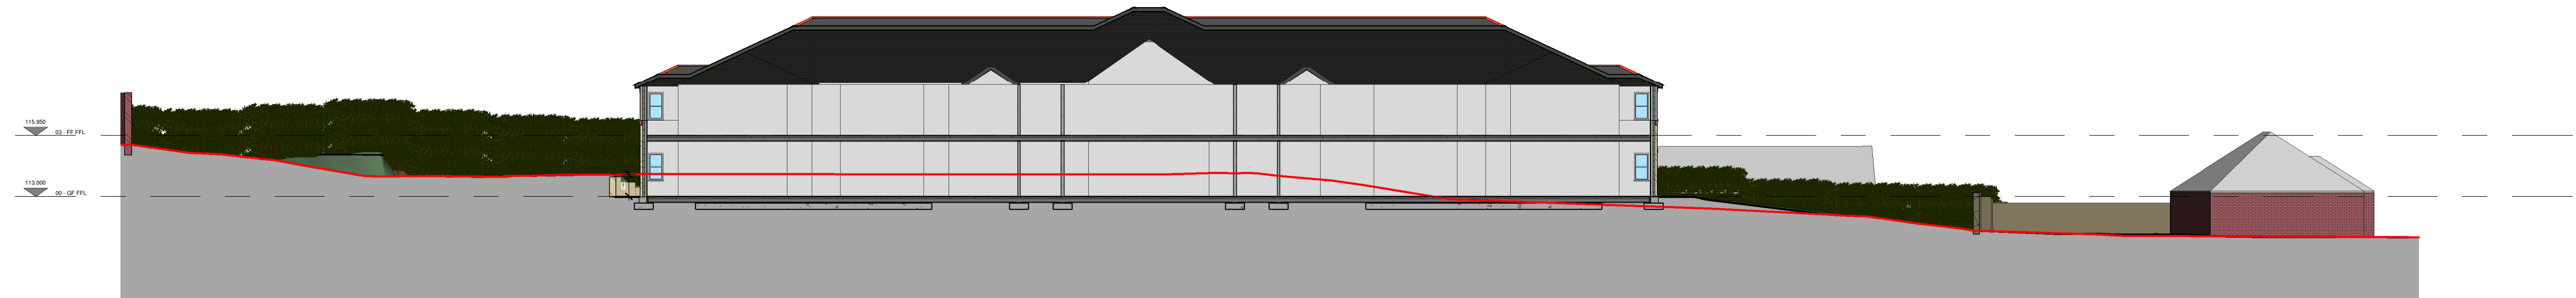

Section 5
1 : 200



Section 6
1 : 200



Section 7
1 : 200



Section 8
1 : 200

A	04-01-12	Building location revised.	EJ
REV	DATE	DETAILS OF AMENDMENTS	DRAWN

REVISIONS

ALL MEASUREMENTS IN mm - DO NOT SCALE - IF IN DOUBT ASK



LNT CONSTRUCTION LTD
UNIT 2, HELIOS 47
ISABELLA ROAD
GARFORTH
LS25 2DY
Tel: 0113 3853858
Fax: 0113 3853859



SITE
HIGH RIDGE
WORSBROUGH
BARNESLEY, S70 5HL

TITLE
PROPOSED 64 BED CARE HOME
PLANNING DRAWINGS
SITE SECTIONS (2 of 2)

SCALE	1 : 200	DATE	22-09-11
DRAWN	EJ	DWG NO.	S70 5HL-A-06.2A

DRAWING STATUS			
FEASIBILITY		PLANNING SUBMISSION	
PLANNING APPROVAL		REGULATION SUBMISSION	
REGULATION APPROVAL		CONSTRUCTION ISSUE	
CHECKED BY		DATE	