



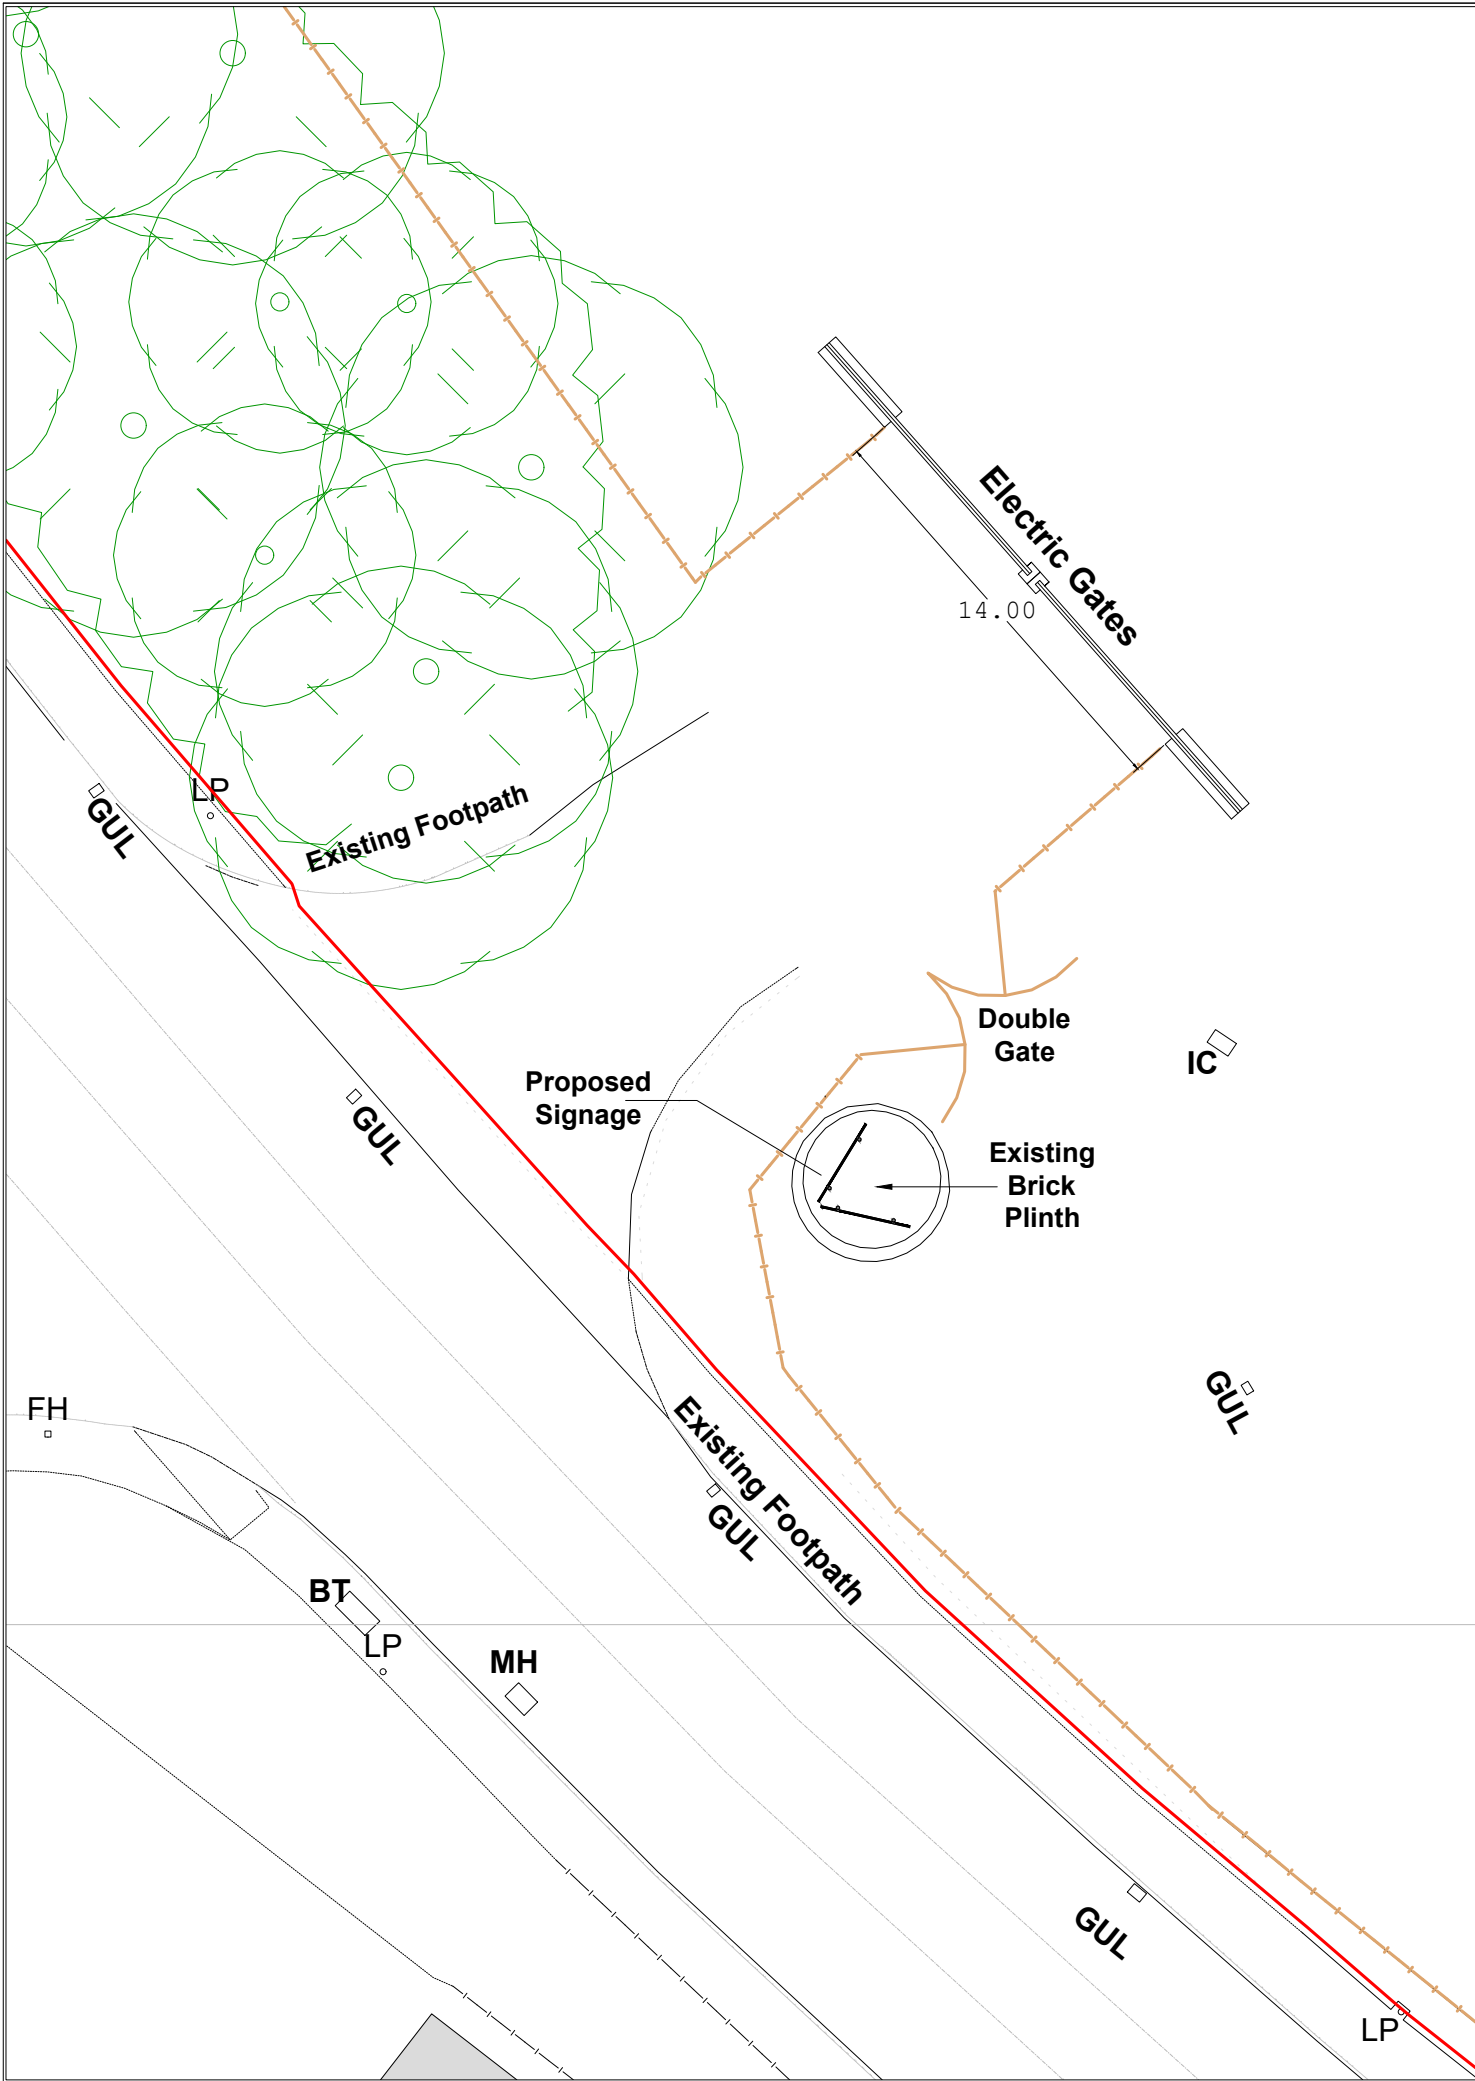

Wombwell Lane Stairfoot Barnsley S70 3NS

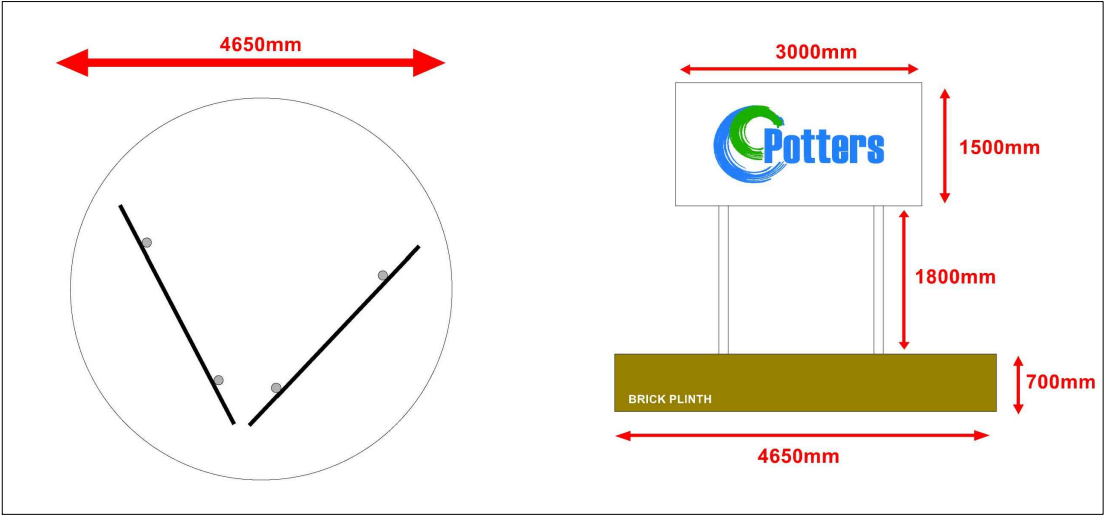



Not to Scale

REVISIONS		
Date	Description	By
31/08/22	Dimension plan added	PR
06/09/22	Drawing title amended	PR
06/09/22	Legend amended to change the fence type from palisade to Euroguard Weldmesh	PR

Legend:

- Existing Site Boundary
- New Euroguard Weldmesh Security Fencing
- Proposed Road Improvements

Datum: Levels relative to Ordnance Survey by connection to OS Active Network by GPS

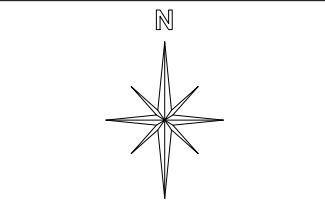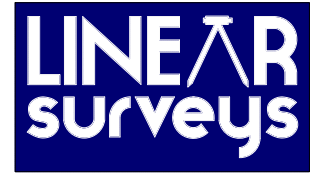

LINEAR SURVEYS LIMITED
23 Knowler Way
Liversedge
West Yorkshire
WF15 6DG

Tel - 01924 521862
Mob - 07884434452
e-mail - linearsurveys@gmail.com

Client

Potters Ballotini Ltd

Job Title

FORMER STAIRFOOT BRICKWORKS

Scale	Date	Drawn by	Checked By
1:250@A3	FEB 2023	PR	AC

Dwg. title

Proposed Signage

DWG No.	Rev.
PBL/SFB/FEB23-04	B