
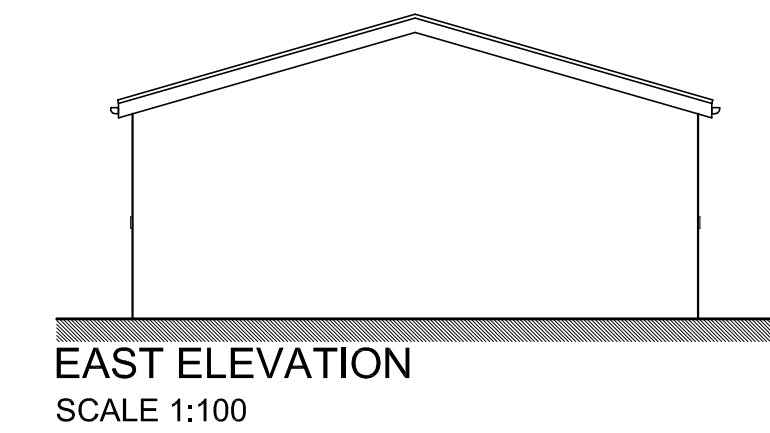
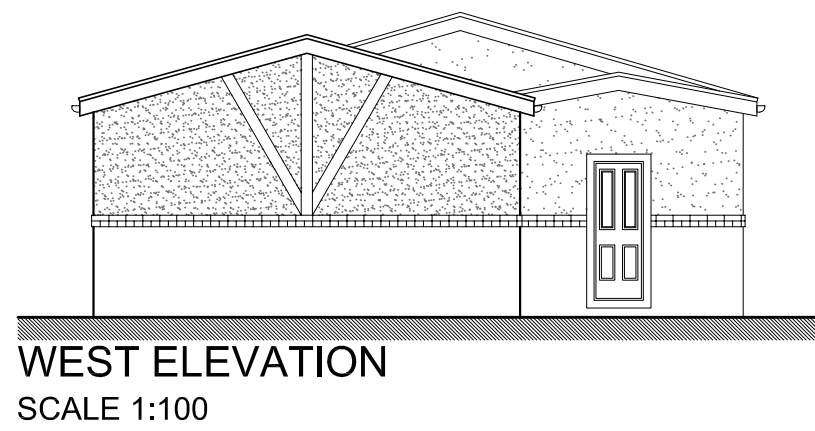
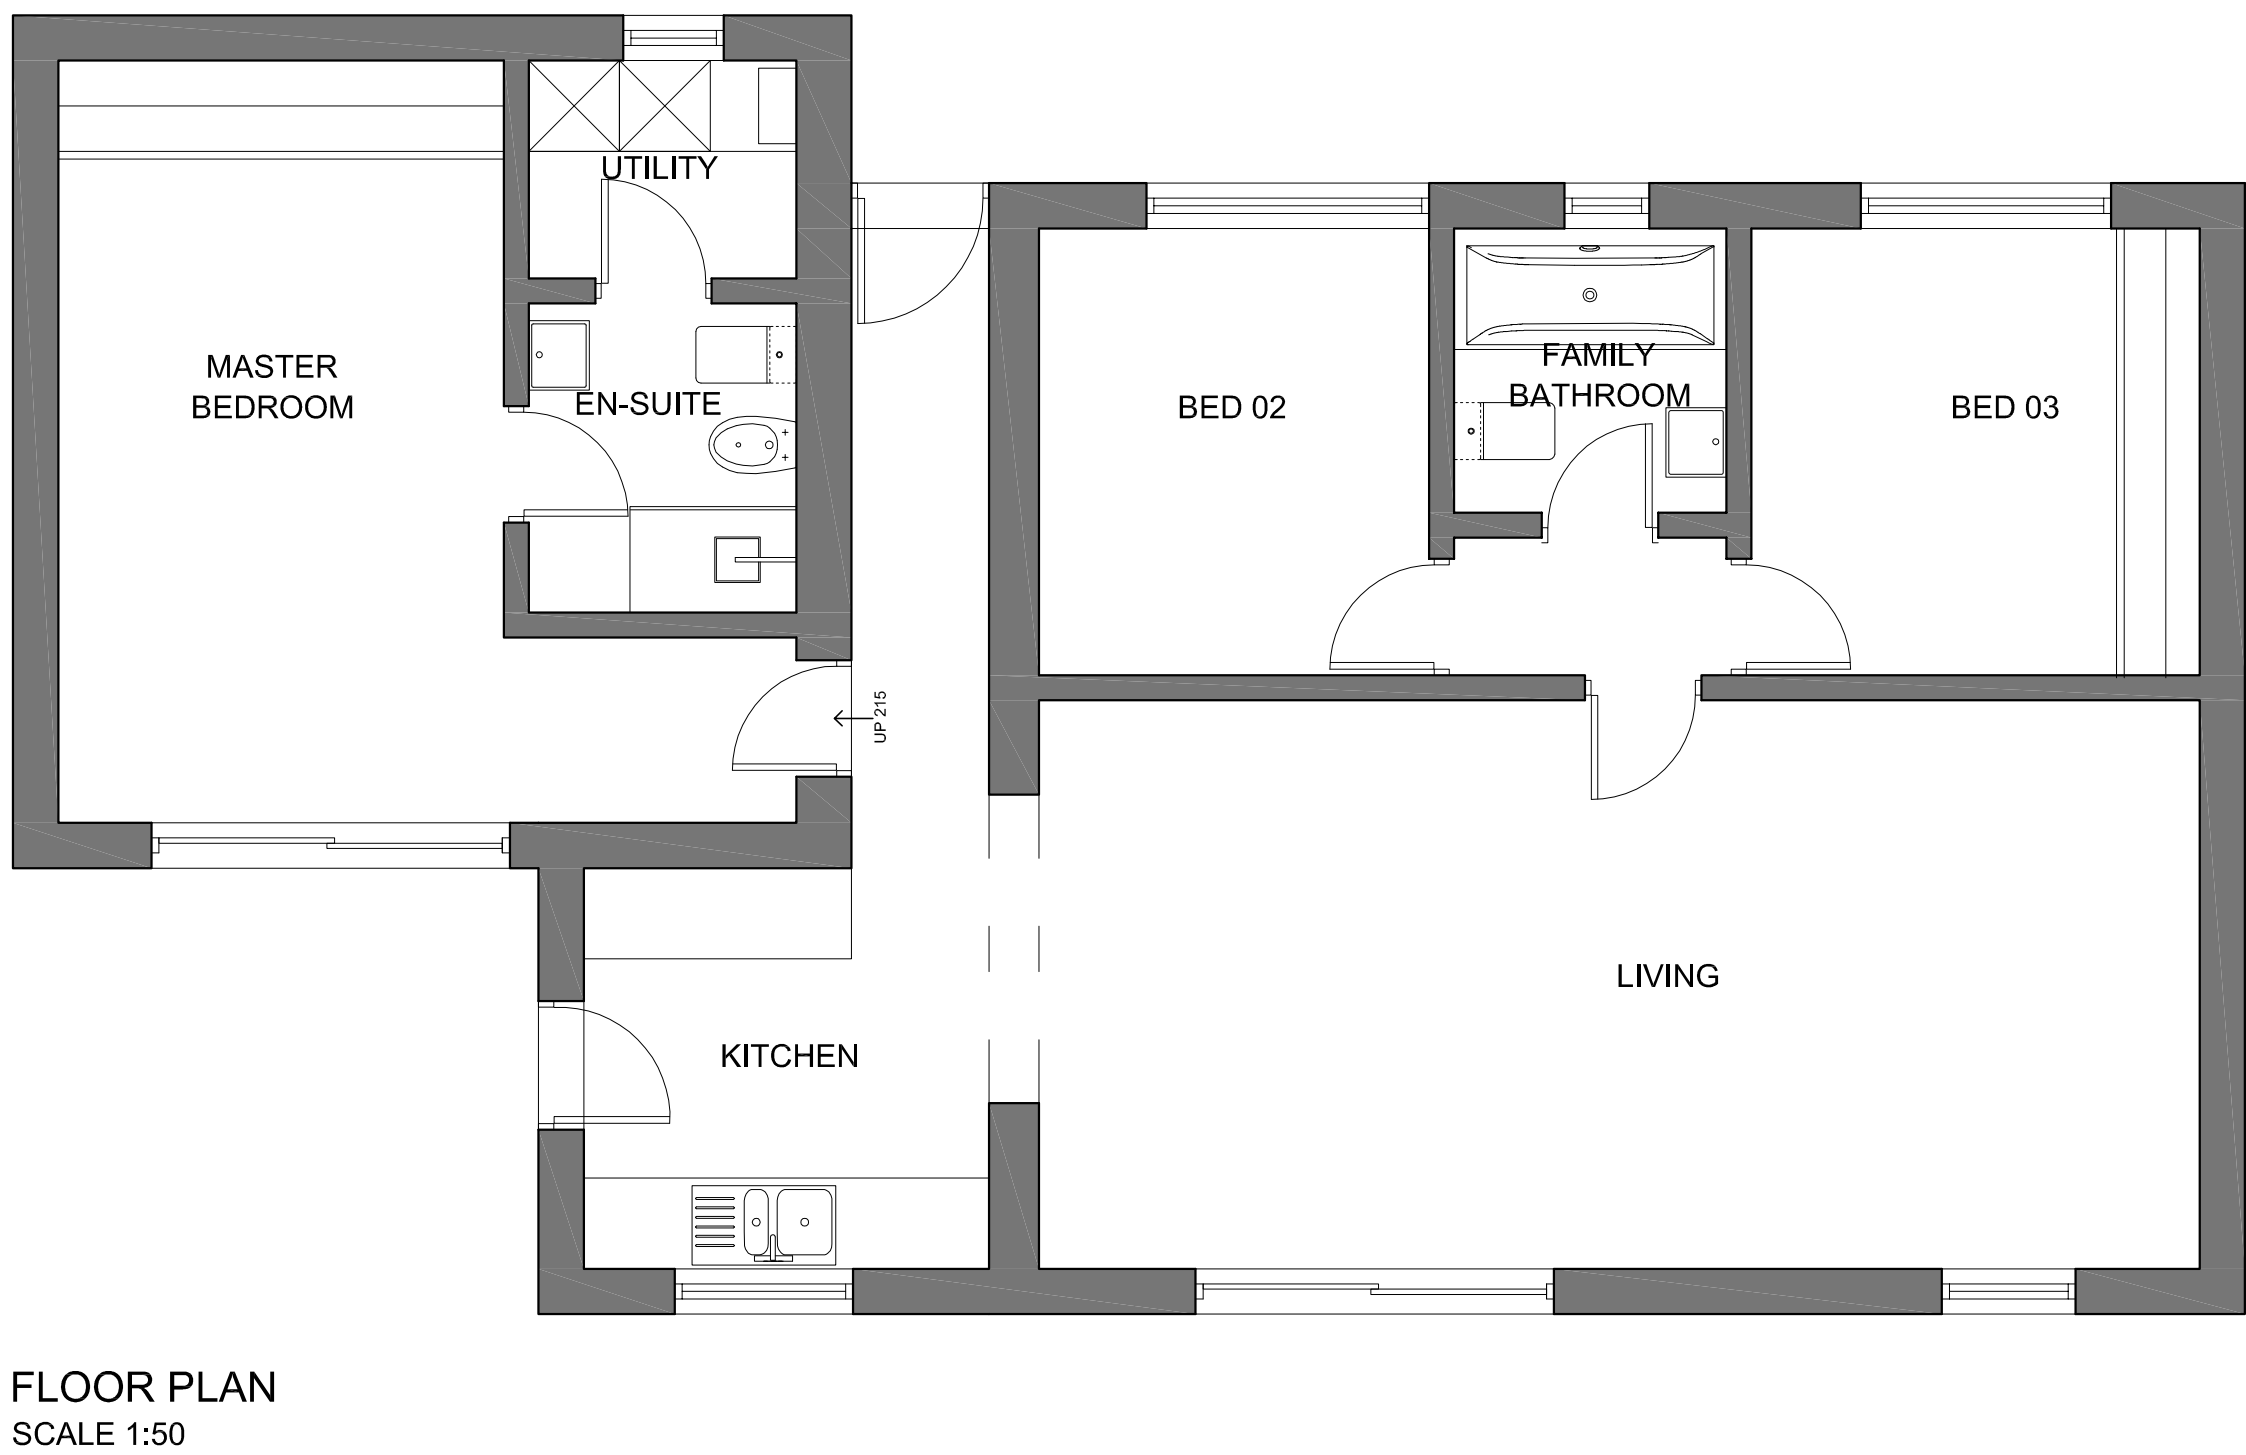
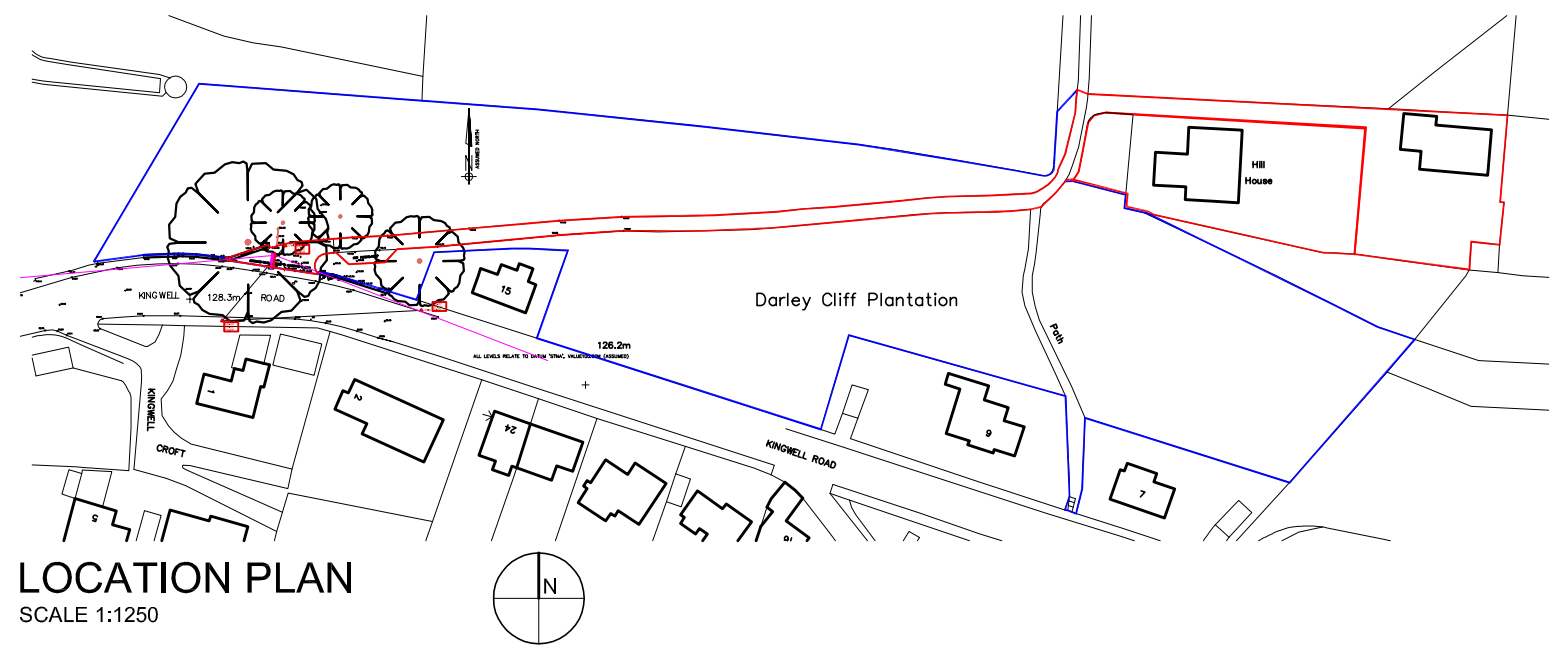


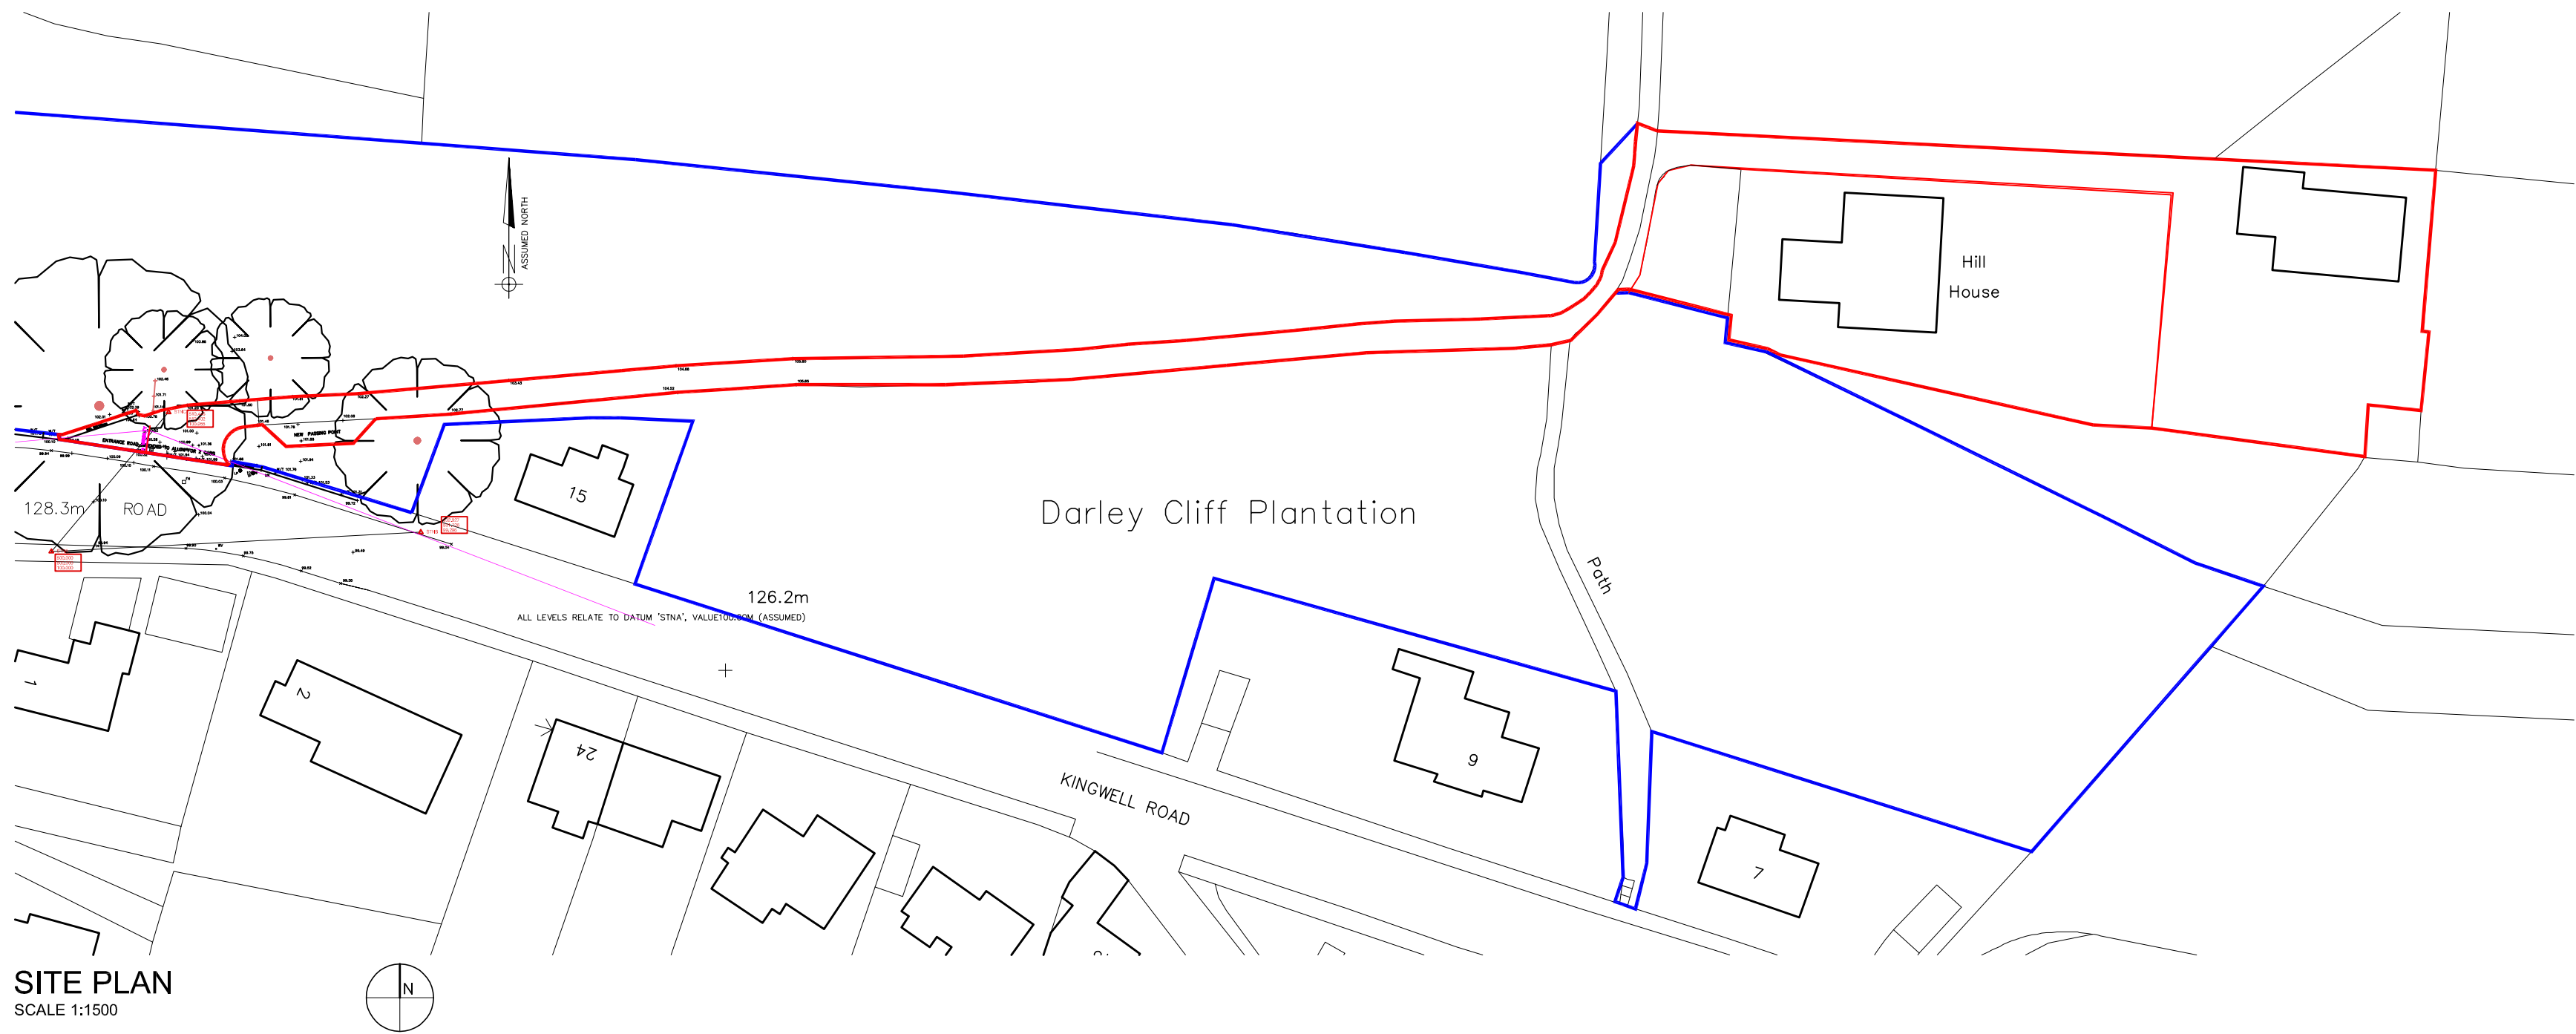

CODA
Bespoke

Sheffield - Manchester - Leeds
www.codastudios.co.uk
0114 2794931
hello@codastudios.co.uk

Mr Cooper

Client

Hill House

Job

Site & Location Plan

Title

GA Plans & Elevations

DRAWN	CHECKED	DATE	SCALE	A3 ISSUE:	A1 ISSUE:
TH	-	04-2017		VARIES	AS SHOWN
REVISION	DRAWING STATUS	DRAWING NUMBER			
-	PLANNING	2050-004			

© COPYRIGHT EXISTS ON THE DESIGNS AND INFORMATION SHOWN ON THIS DRAWING
The Contractor must verify all dimensions on site before making shop drawings or commencing work of any kind. No dimensions to be scaled from this drawing.
Architect to be notified of any discrepancies in dimensions immediately.