


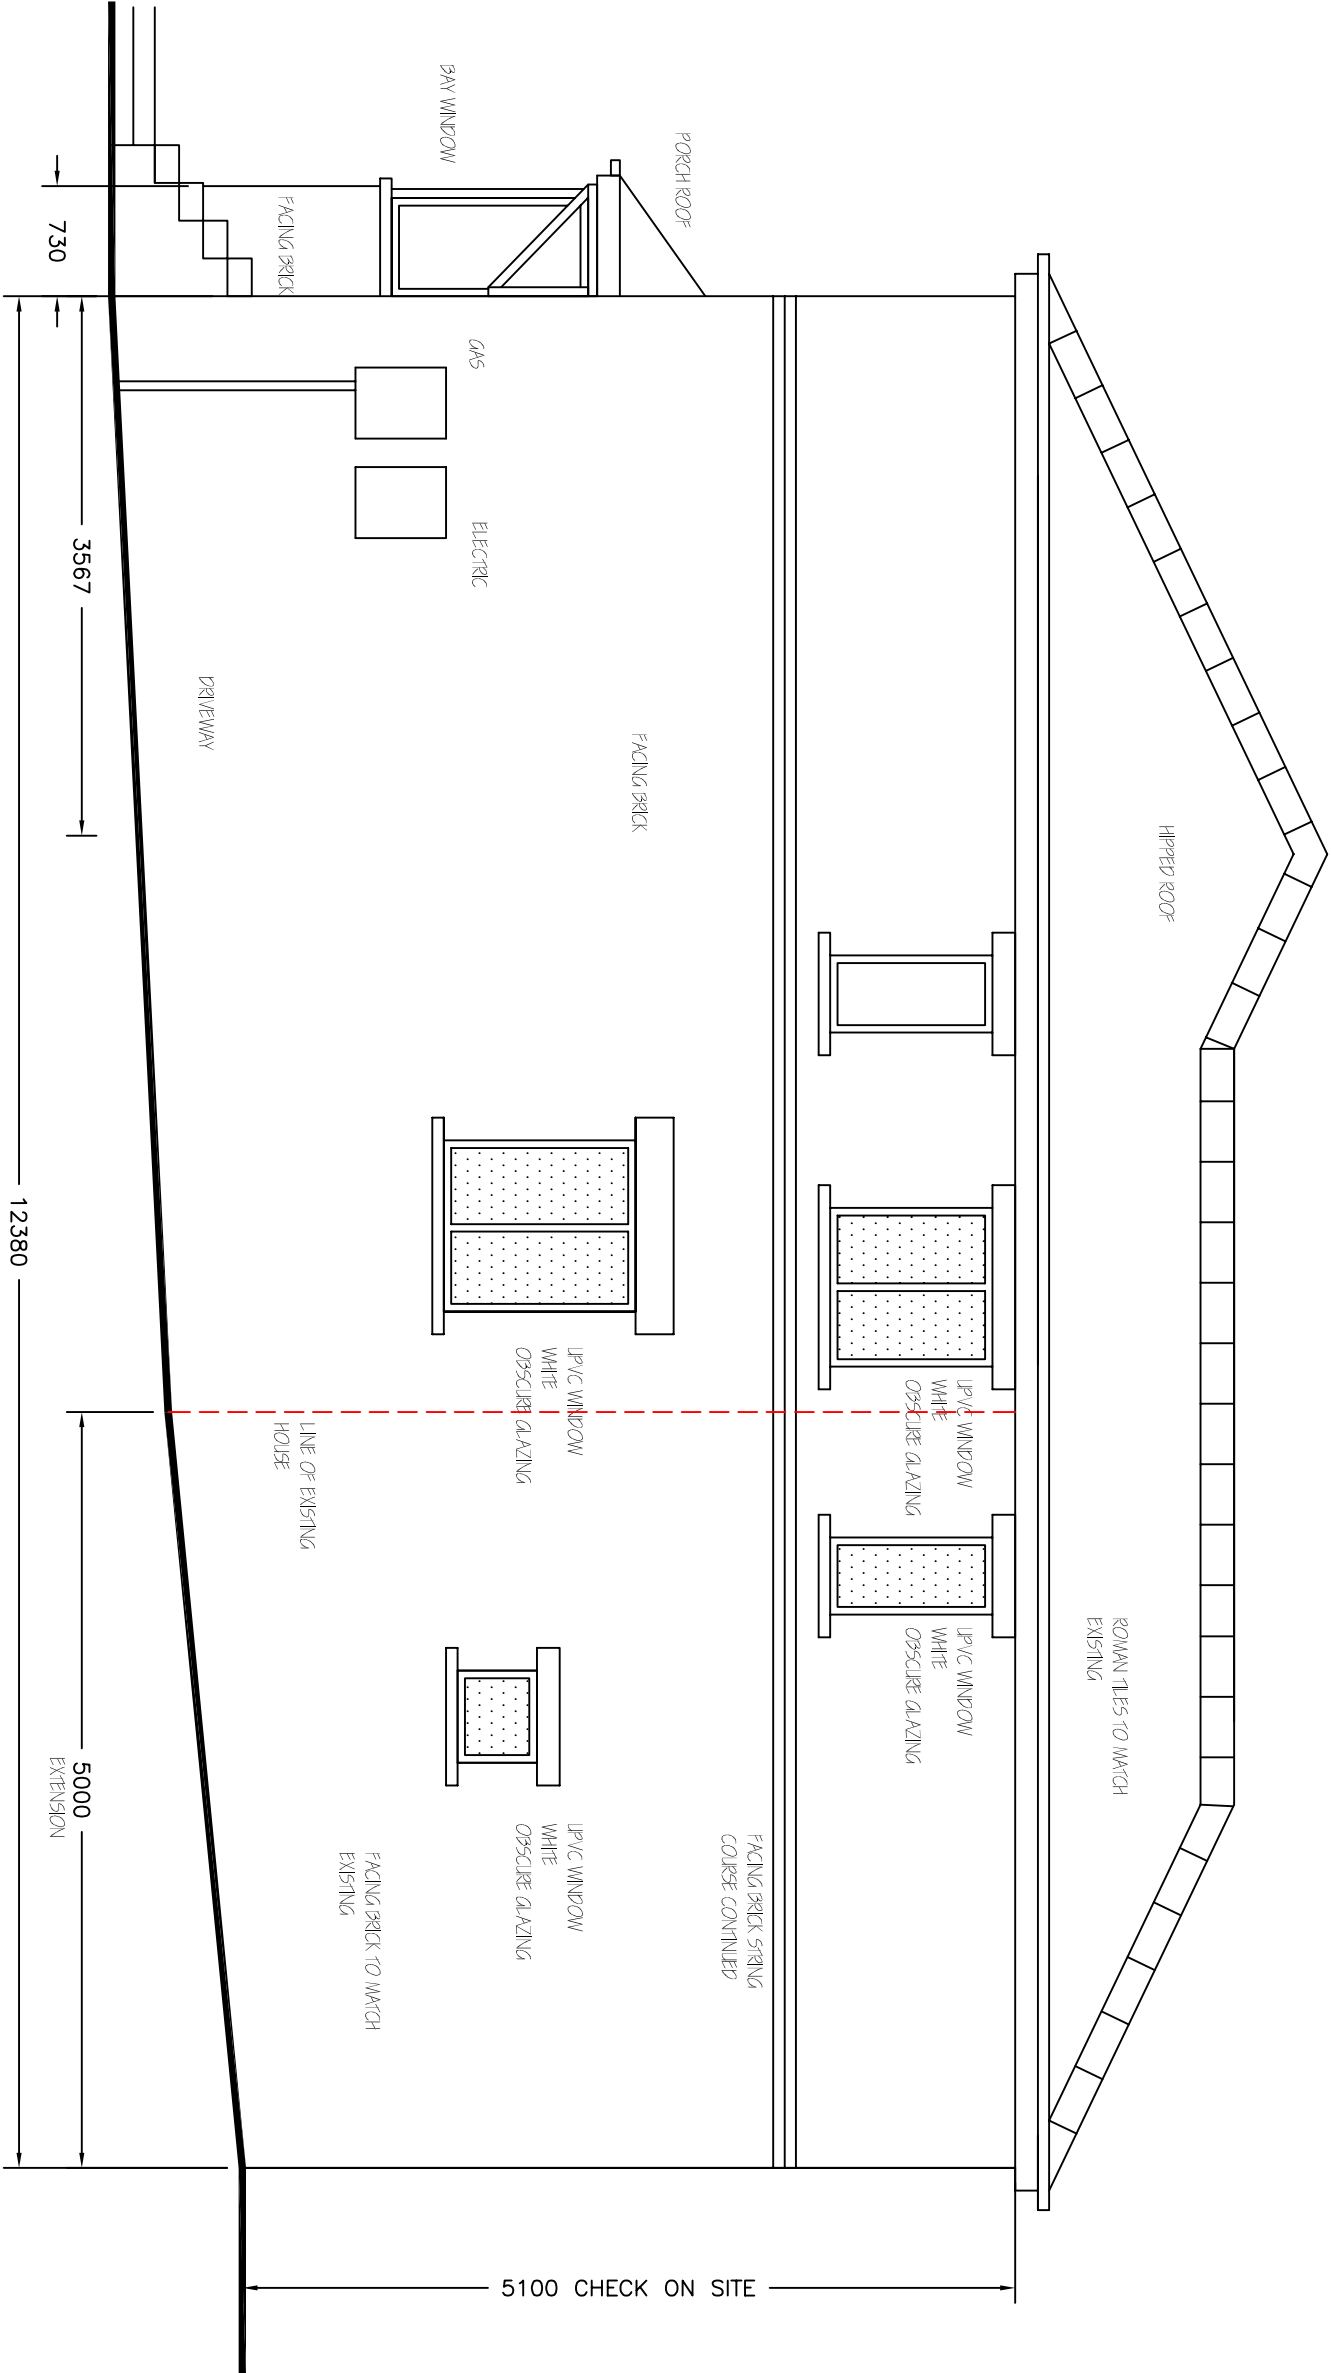

PROPOSED SIDE
ELEVATION 1:50

Revisions		A. A----	00-00-00
This drawing is for planning permission only and is not a construction drawing.			
Drawing Title		PROPOSED-ELEVATION	
Job No. - Dwg No.	MCV/2014/6	-	-
Client:	28 STEAD LANE HOLLAND COMMON S74 0AE		
Scale.	1:50	730	