


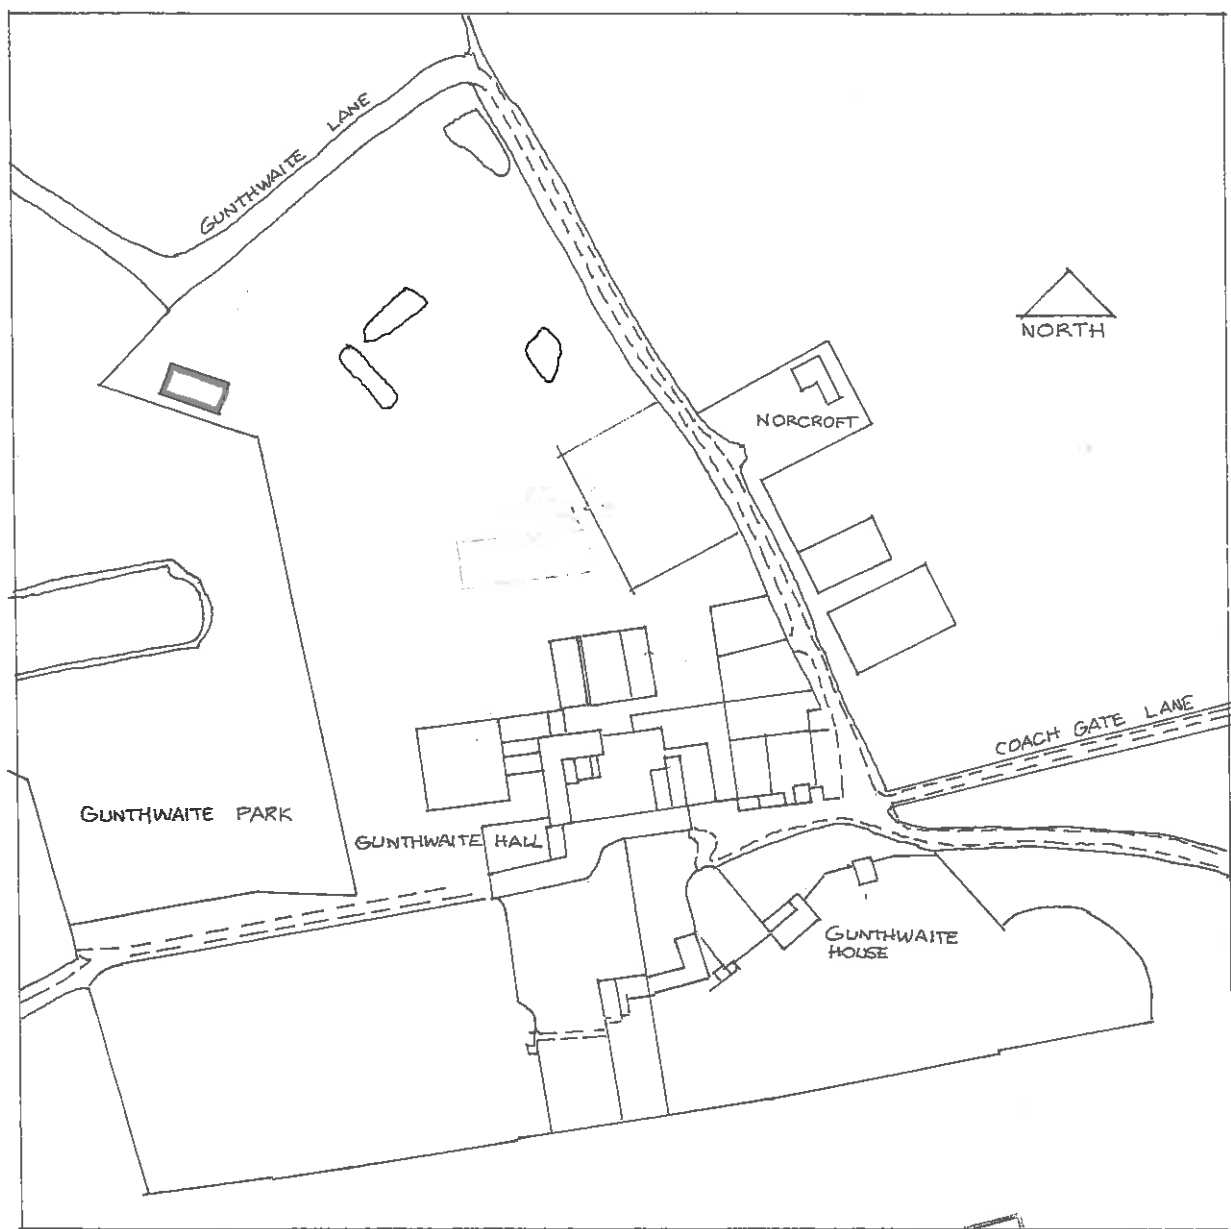

LOCATION

1:2500


RECEIVED
27 MAY 2015
BARNLEY M.B.C.
BUILDING CONTROL

D

RP & M. EMMOTT & SONS

Gunthwaite Hall
Gunthwaite Lane
Cawthorne

Scale 1:2500

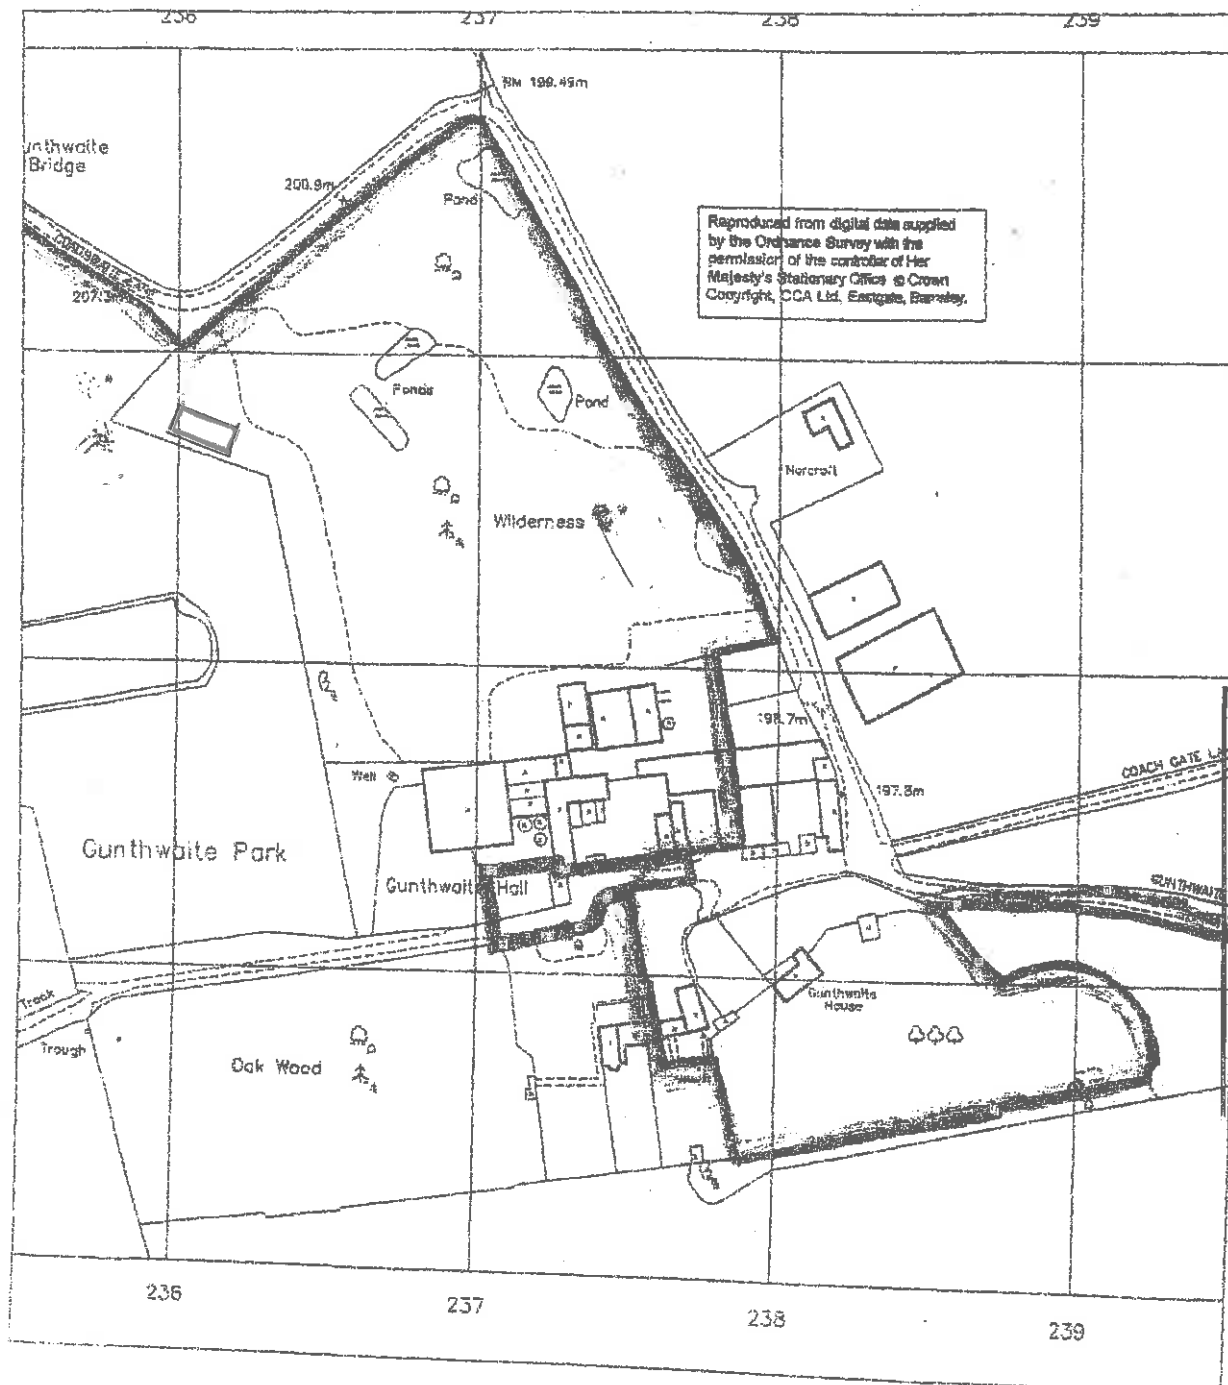

RECEIVED

27 MAY 2015

BARNLEY M.B.C.
BUILDING CONTROL

Location Plan BLUE MARKS PROPOSED STORE.


YELLOW MARKS PROPOSED



Ordnance
Survey®



OS Sitemap®

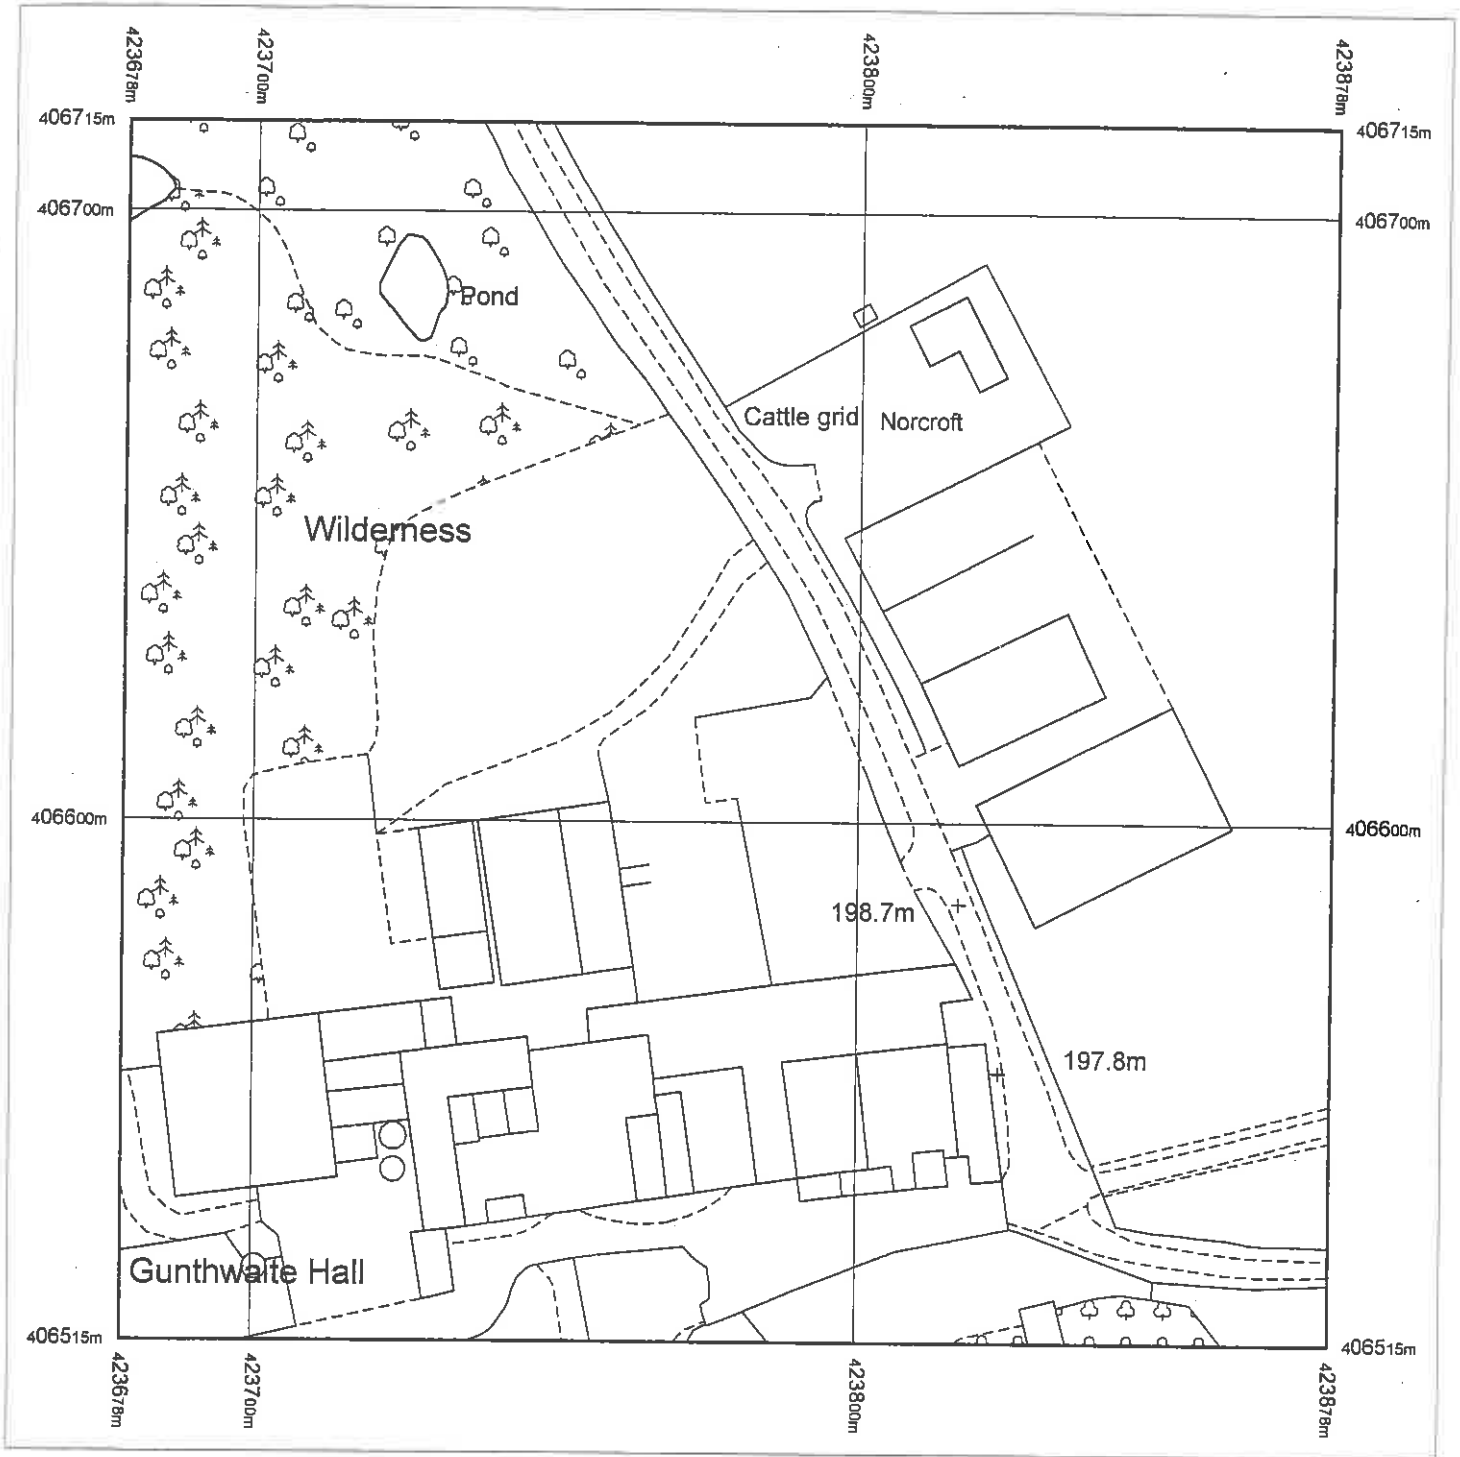

Produced 26.06.2009 from the Ordnance Survey National Geographic Database and incorporating surveyed revision available at this date. © Crown Copyright 2009.


Reproduction in whole or part is prohibited without the prior permission of Ordnance Survey.

Ordnance Survey, the OS Symbol and OS Sitemap are registered trademarks of Ordnance Survey, the national mapping agency of Great Britain.

The representation of a road, track or path is no evidence of a right of way.

The representation of features as lines is no evidence of a property boundary.

Part or all of this OS Sitemap is enlarged from mapping produced at one or more of the following scales: 1:1250, 1:2500, 1:10000.

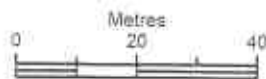

Scale 1:1250

Supplied by: **The Orchard Bookshop**
Serial number: 00018600
Centre coordinates: 423778.25 406614.75

Further information can be found on the
OS Sitemap Information leaflet or the
Ordnance Survey web site:
www.ordnancesurvey.co.uk

