

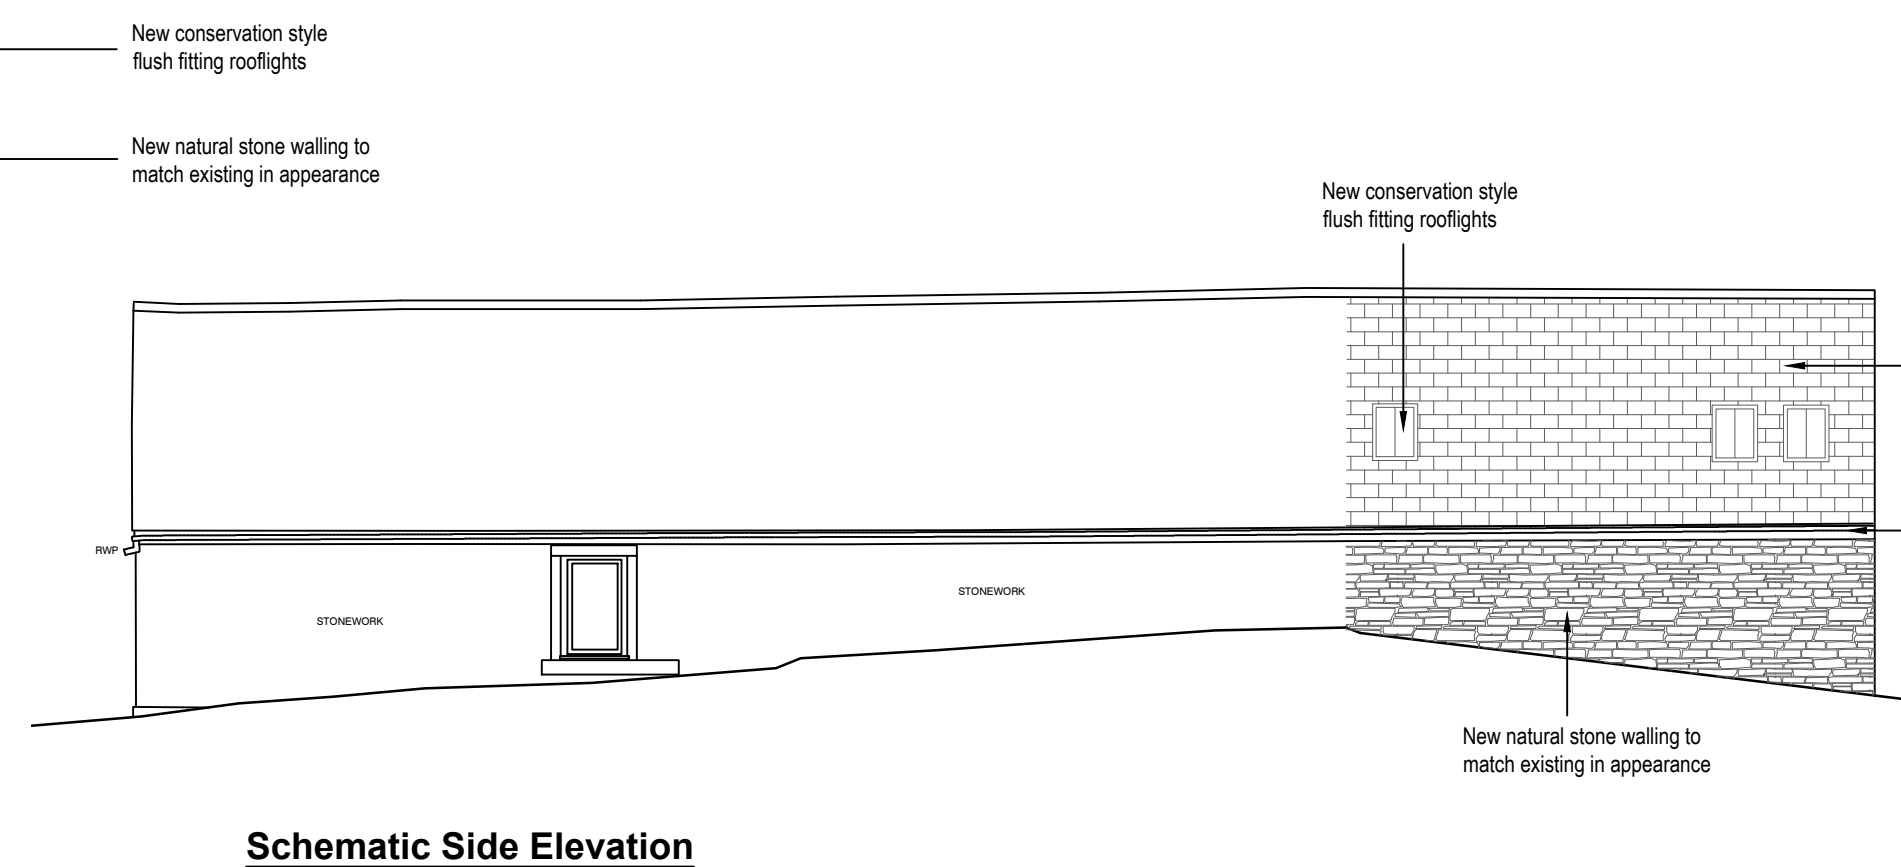
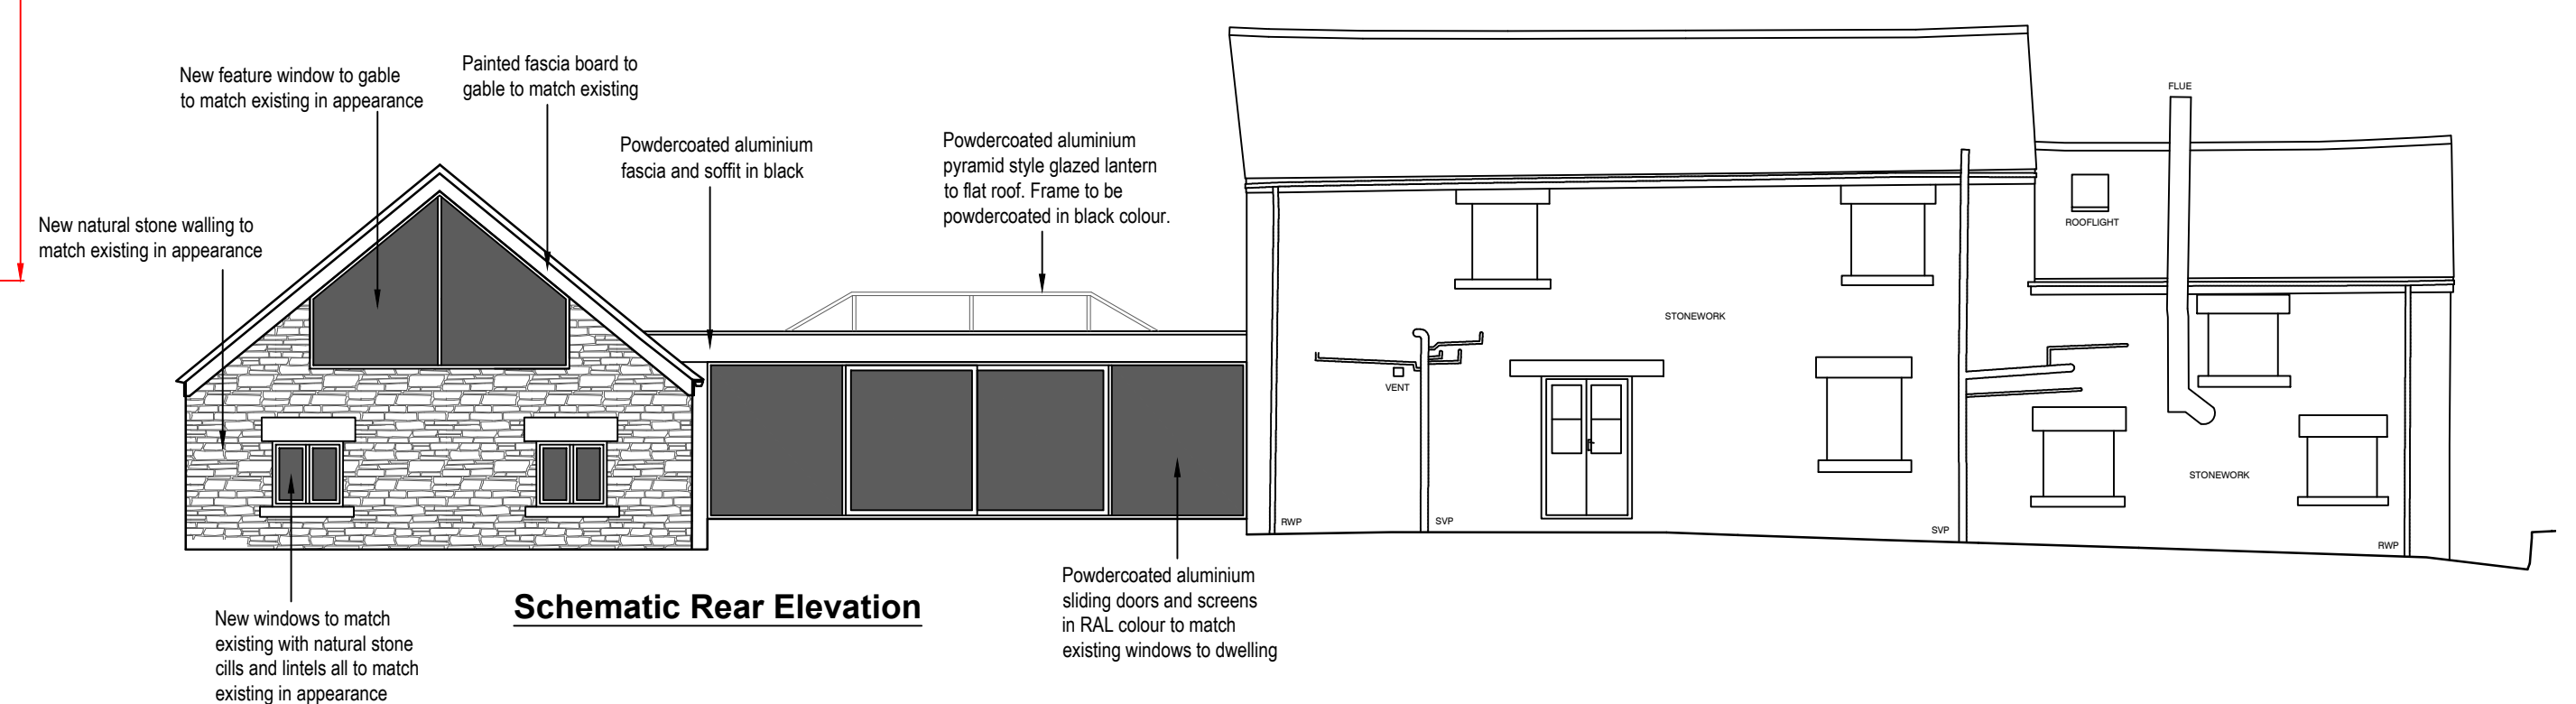
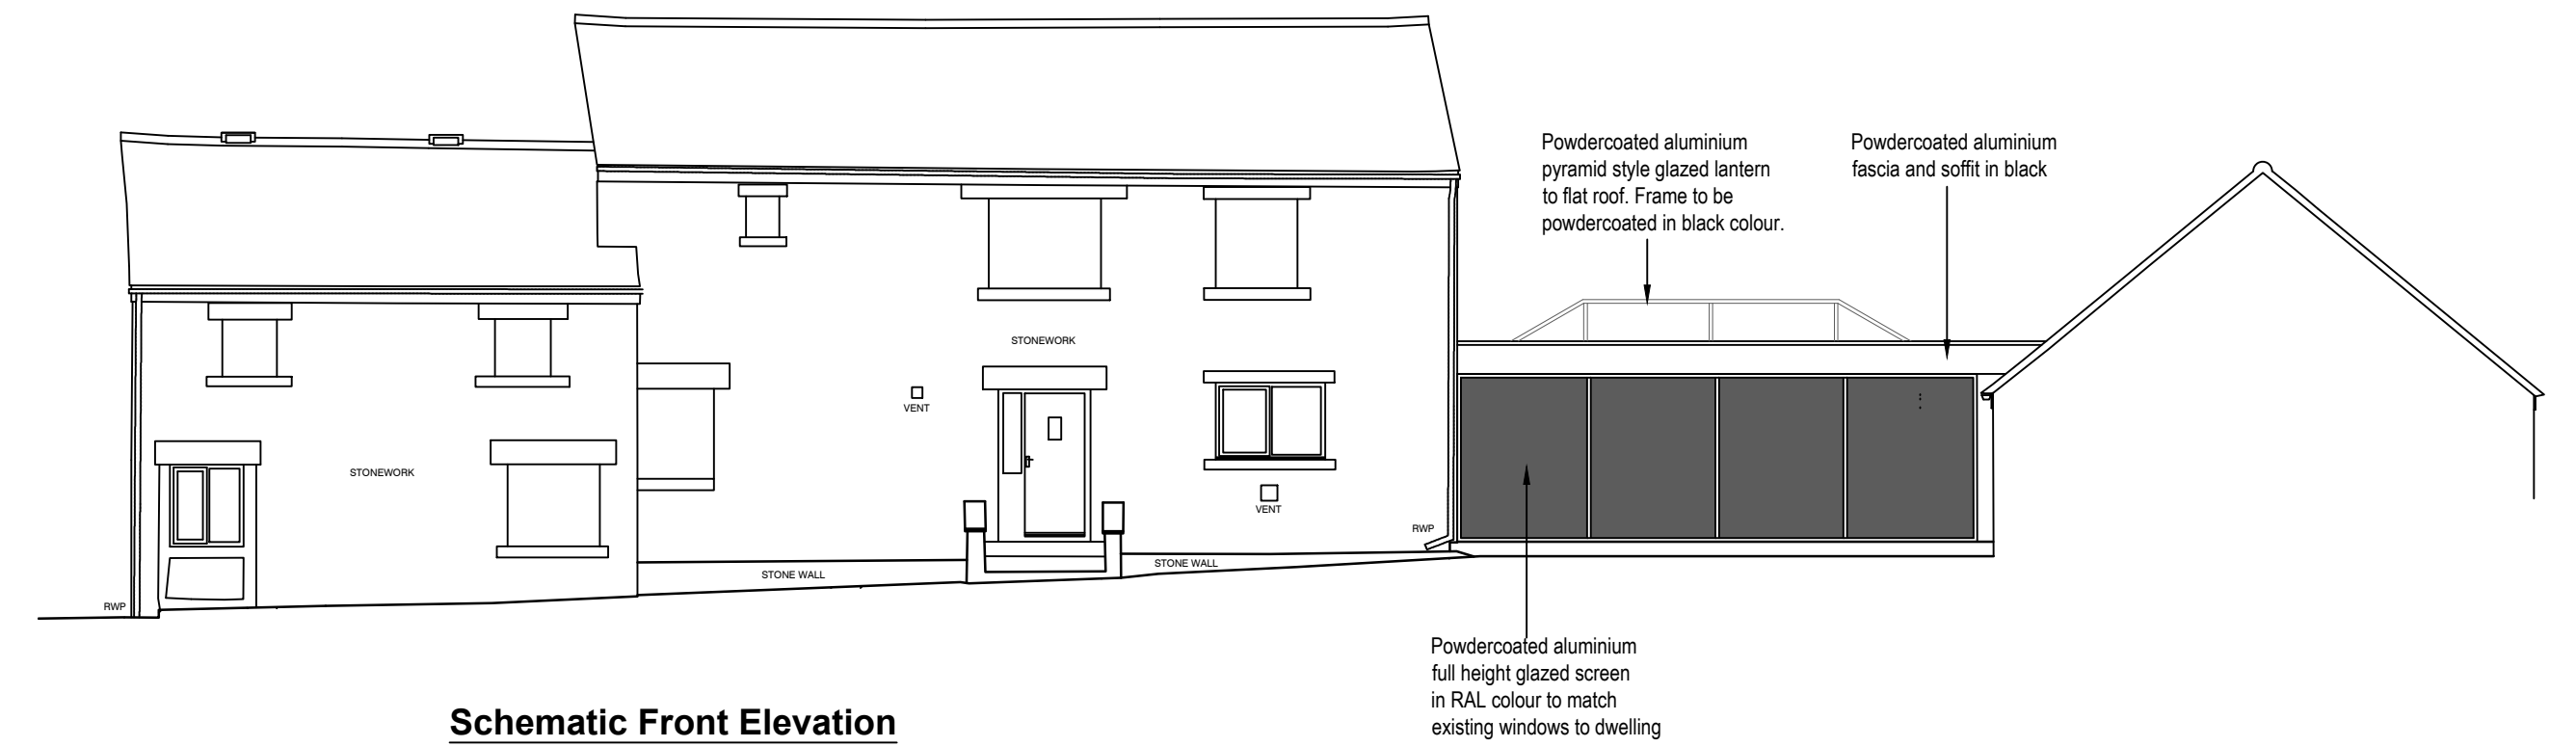
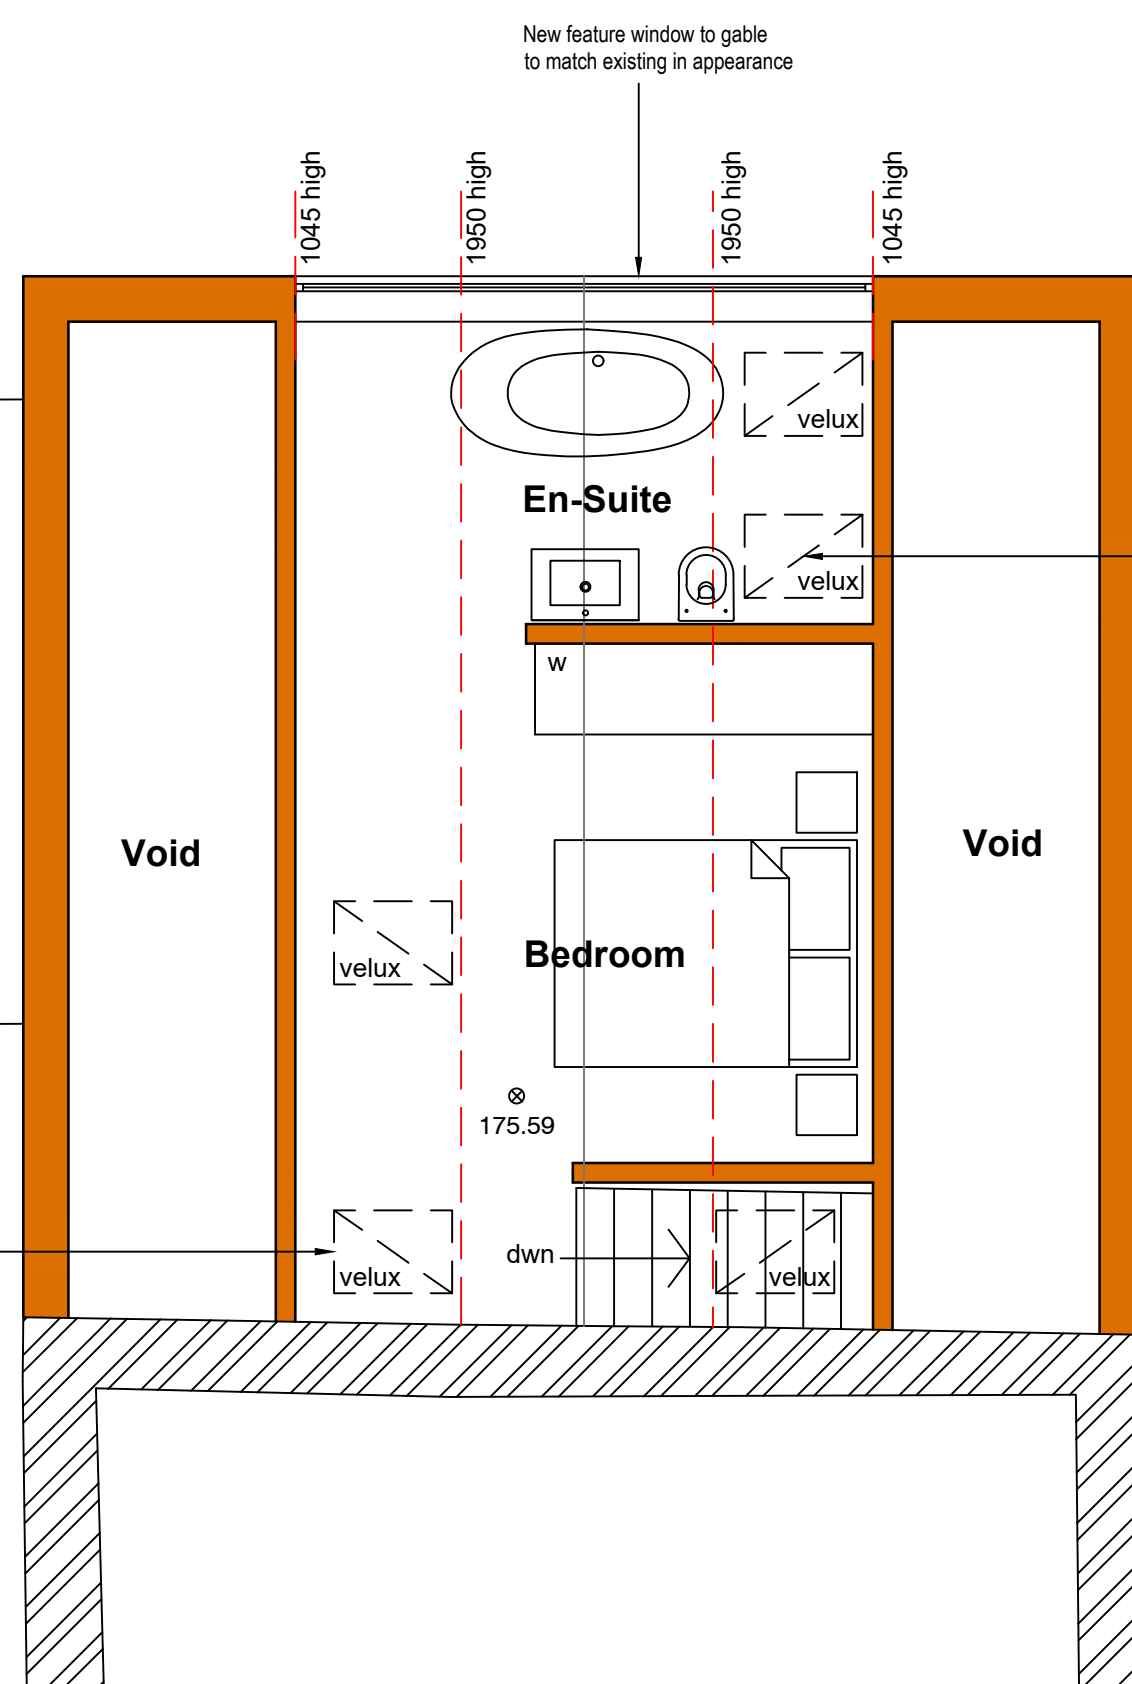
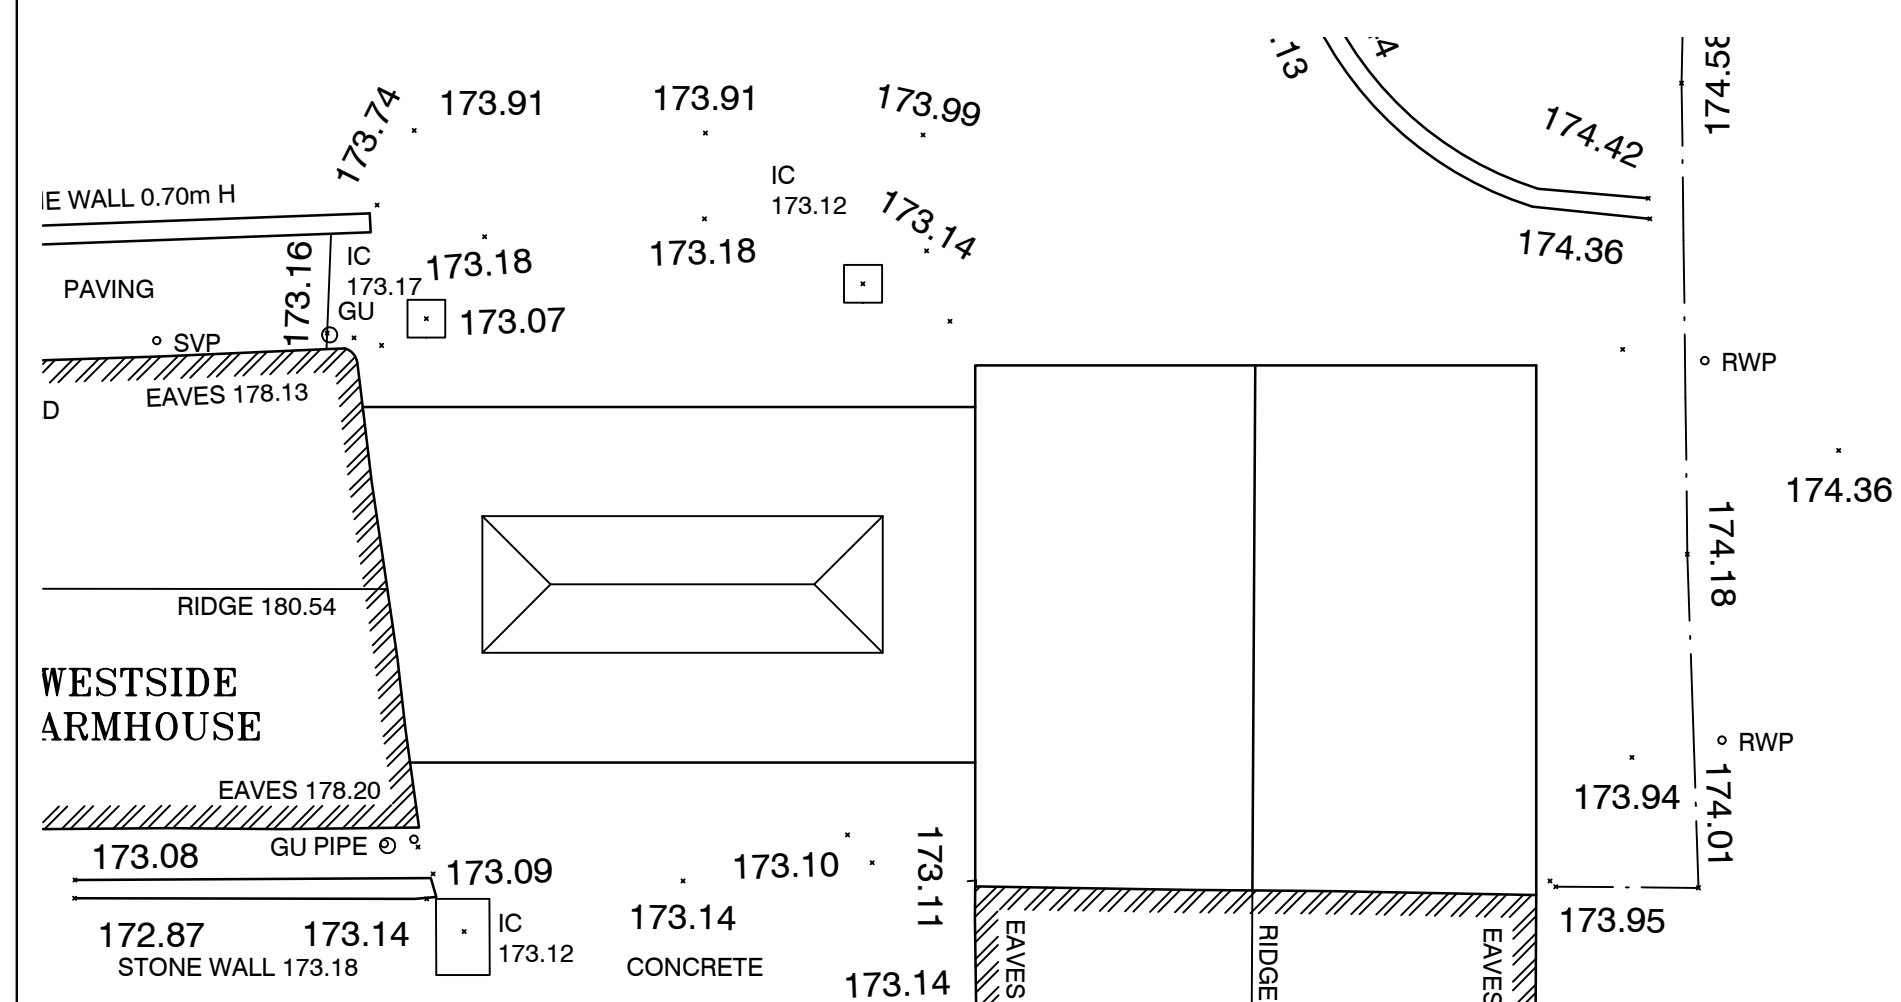


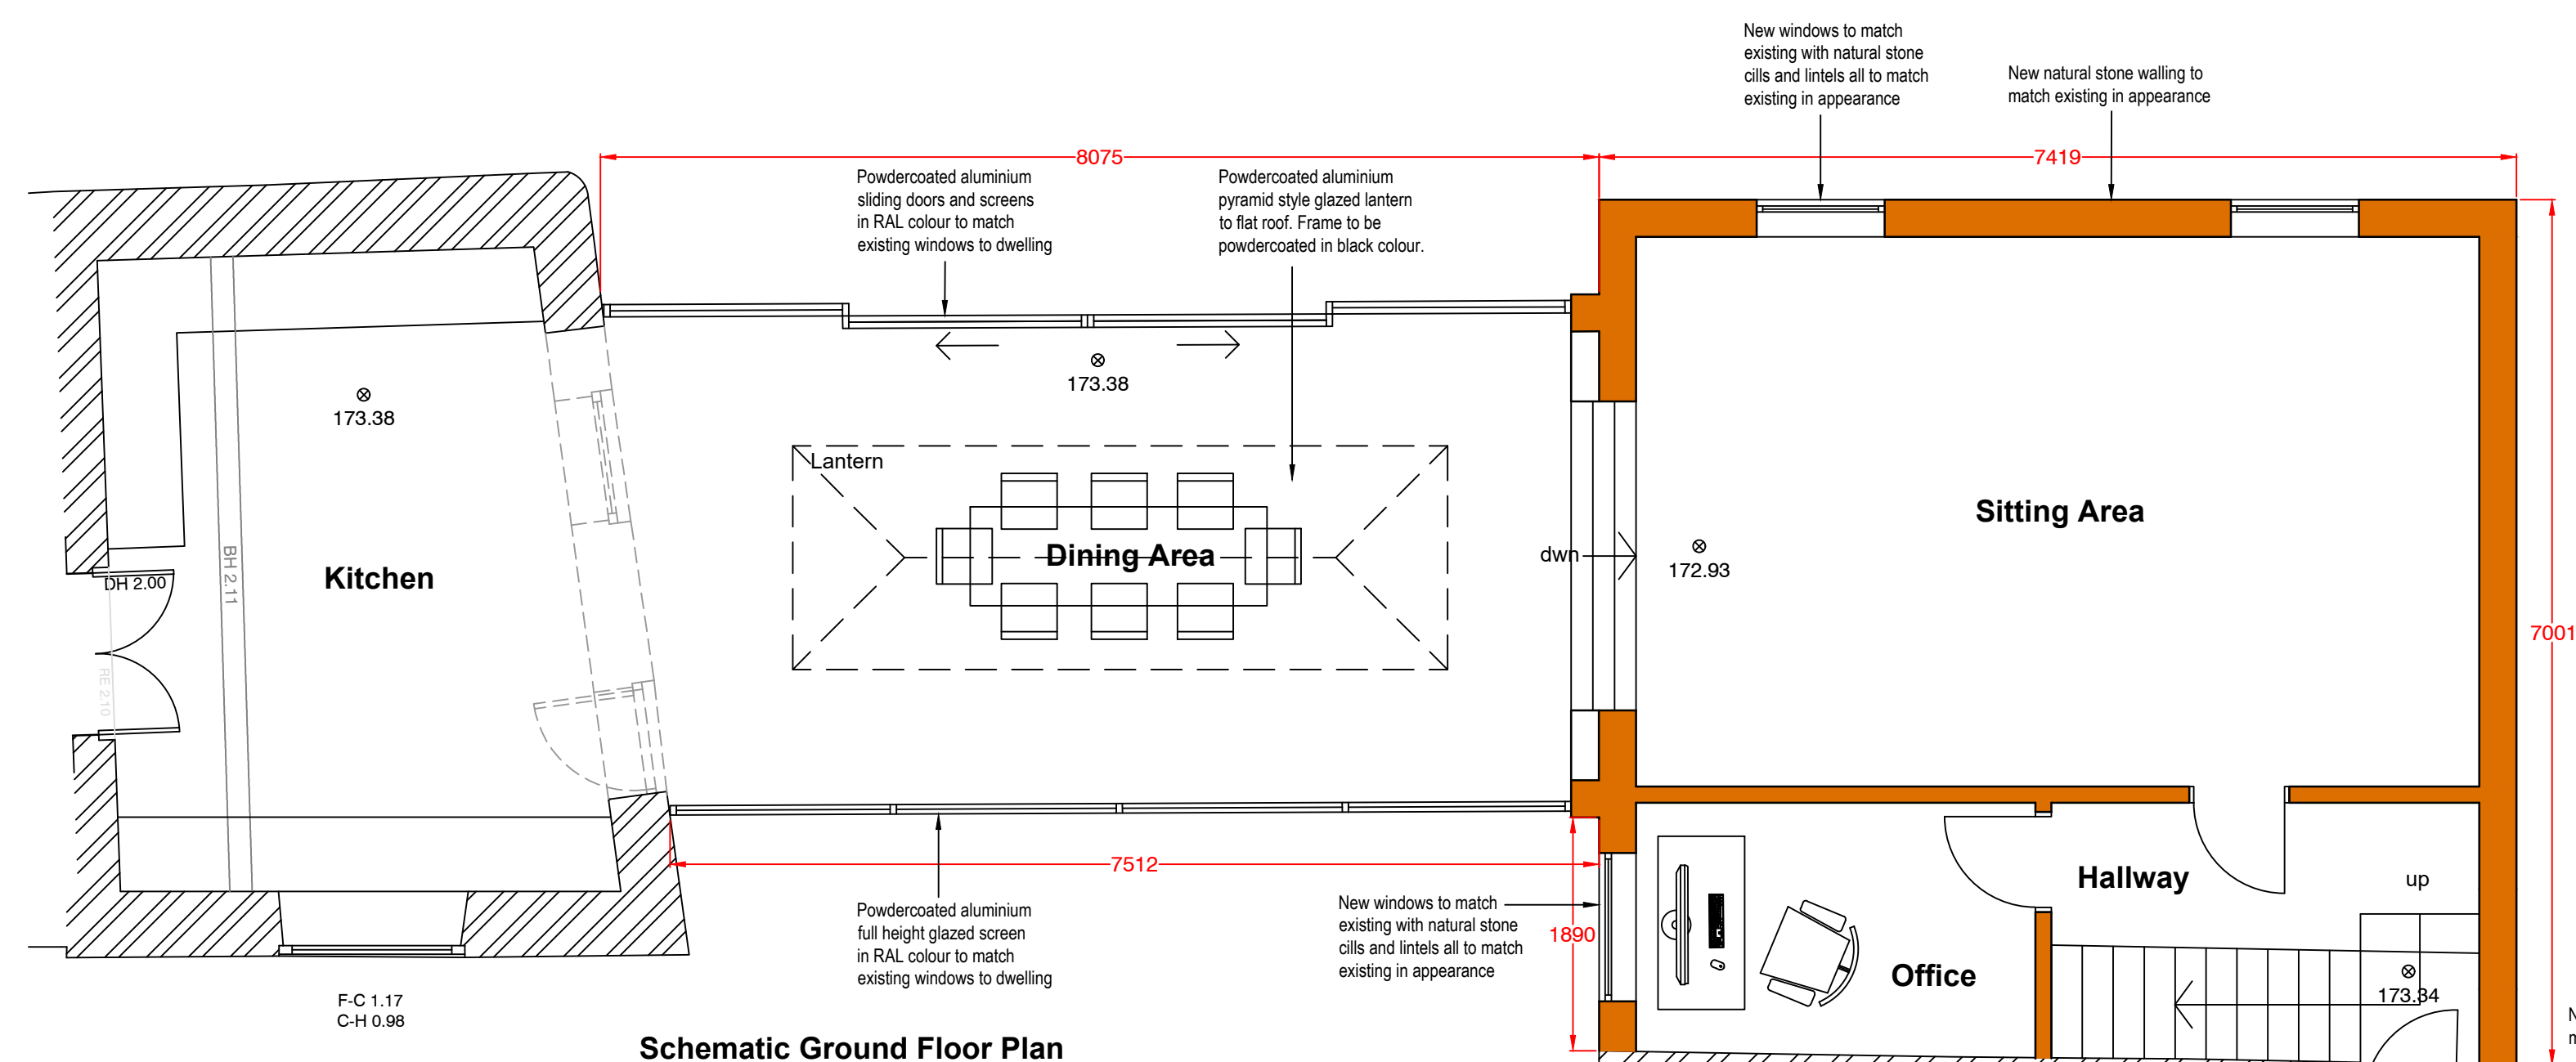

Project:	Proposed Extension & Alterations, Westside, Howbrook	
The Client:	Mr N Fox	
Drawing Title:	Scheme Plans & Elevations	
Drawing No / Rev:	19003-002	Rev B
Drawing Scale & Date:	1:50 & 1:100	Mar 2019

T: 07717 783828
E: inkarchitectural@gmail.com

24 Lower Pasture
Blaxton
Doncaster
DN9 3RF

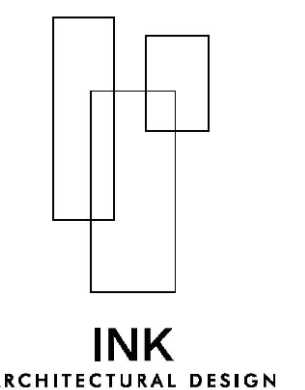

Rev	Note	Date
A	Amended to clients requirements	Mar 19
B	Amended to clients requirements	Mar 19

PLANNING ISSUE