
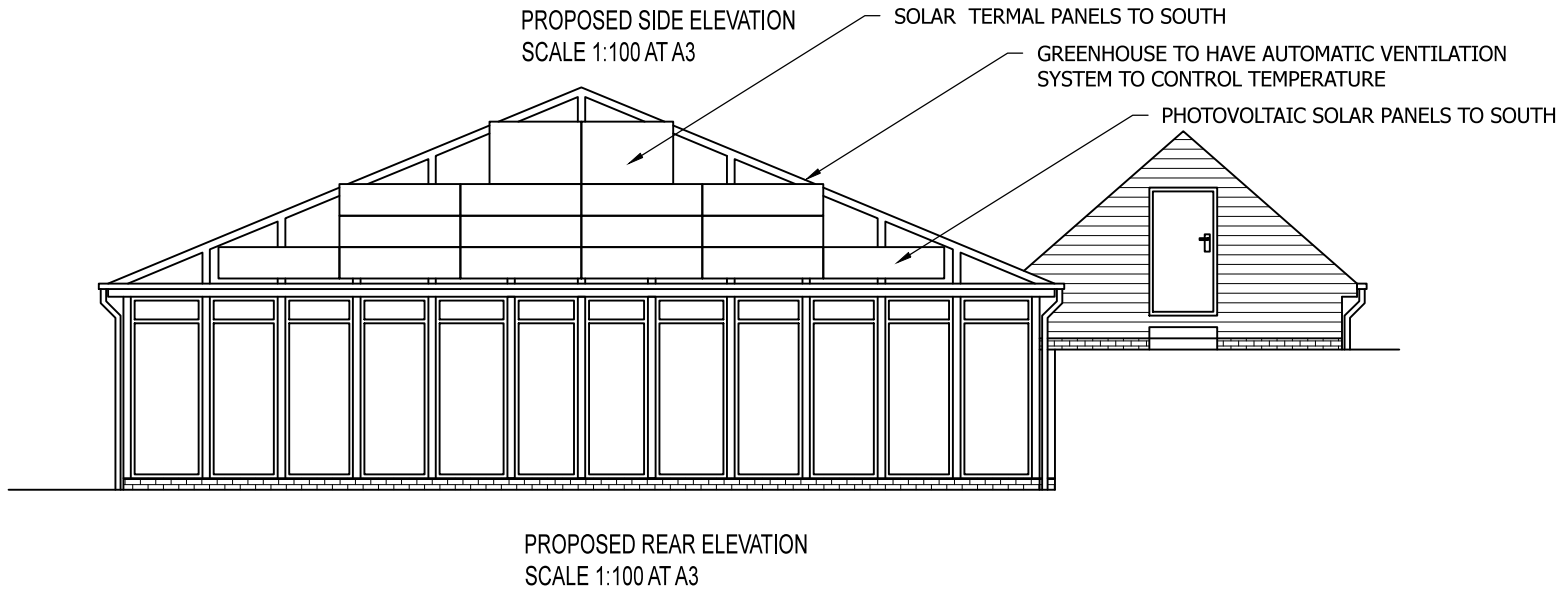
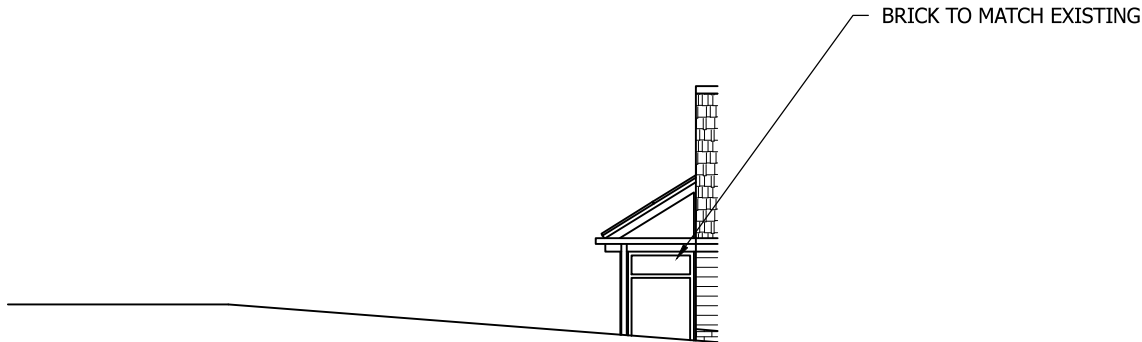
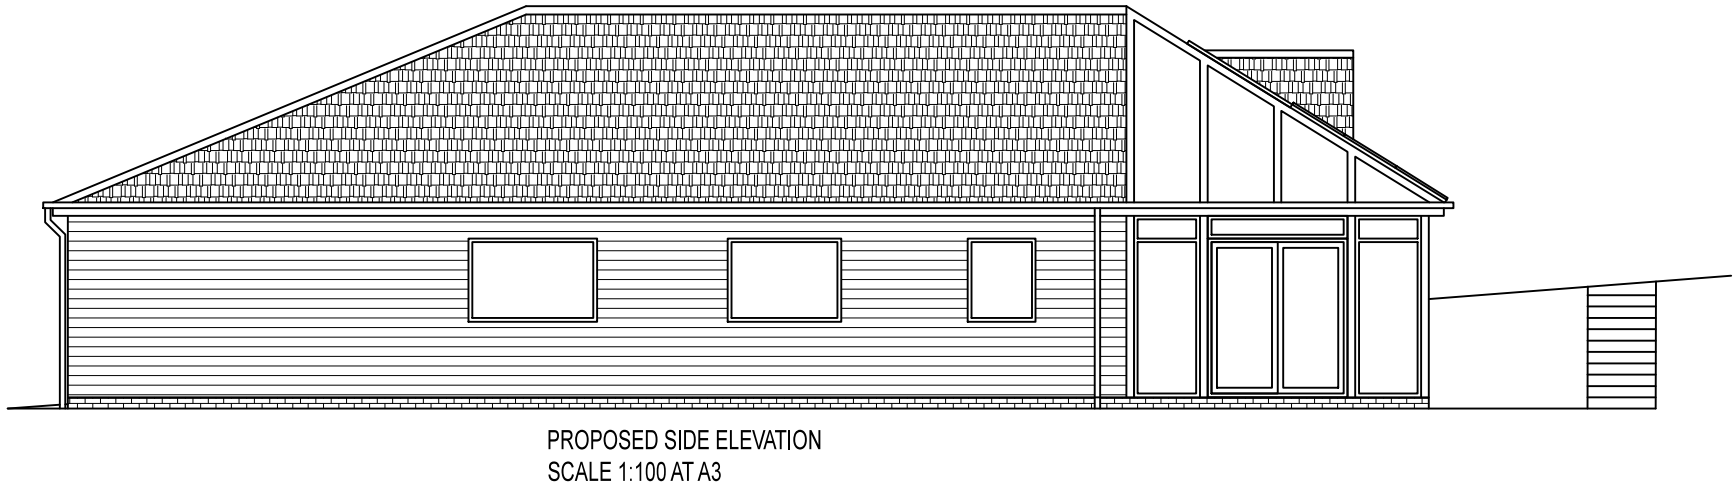


Drawing No.	Rev No.
MJP001 -003	A

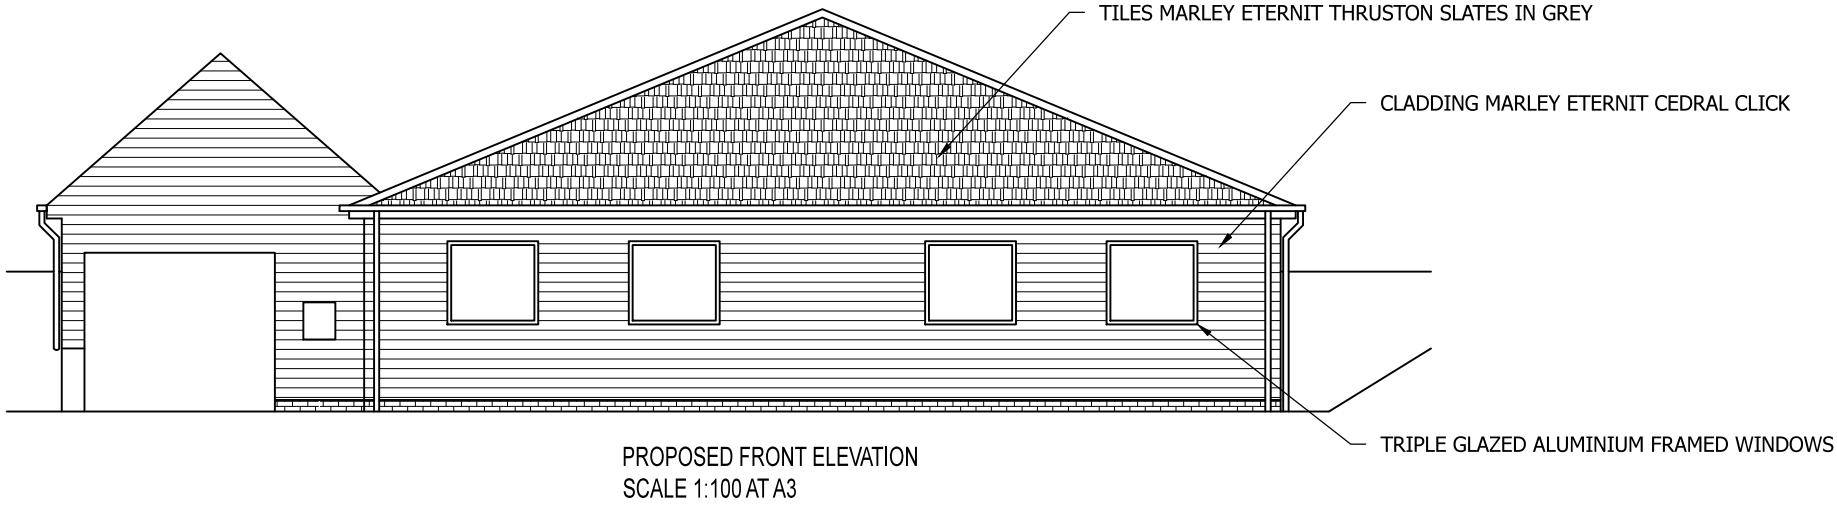

DO NOT SCALE: Contractor to check all dimensions and report any omissions or errors

NOTES

A	Garage roof changed	JRB			06/04/16
Rev	Description	By	Chk	App	Date

JRB DESIGNS Ltd
1 Saville Road
Cudworth
Barnsley
S72 8LT
Tel: 01226 383542
Fax: 01226 380078
Mob: 07970 541192
Email: john@jrbdesigns.co.uk

This drawing is copyright. © jrbdesigns Ltd.

Client

MR. J PASHLEY

Drawing Title

PROPOSED ELEVATIONS

Address

LAND TO THE REAR OF
17 BEEVER LANE
REDBROOK
BARNSELY S75 2RP

Project Title:

PROPOSED SINGLE STOREY
NEW DWELLING

Purpose of Issue:

PLANNING

Drawing Status

FIRST ISSUE

Scale at A3 AS SHOWN	Drawn By JRB	Date 06/05/2015
Checked By	Date 06/05/2015	Approved By Date 06/05/2015
Project No. MJP001	Drawing No. 003	Revision A
APPROVAL ☐	INFORMATION ☐	TENDER ☐
CONTRACT ☐	CONSTRUCTION ☐	